




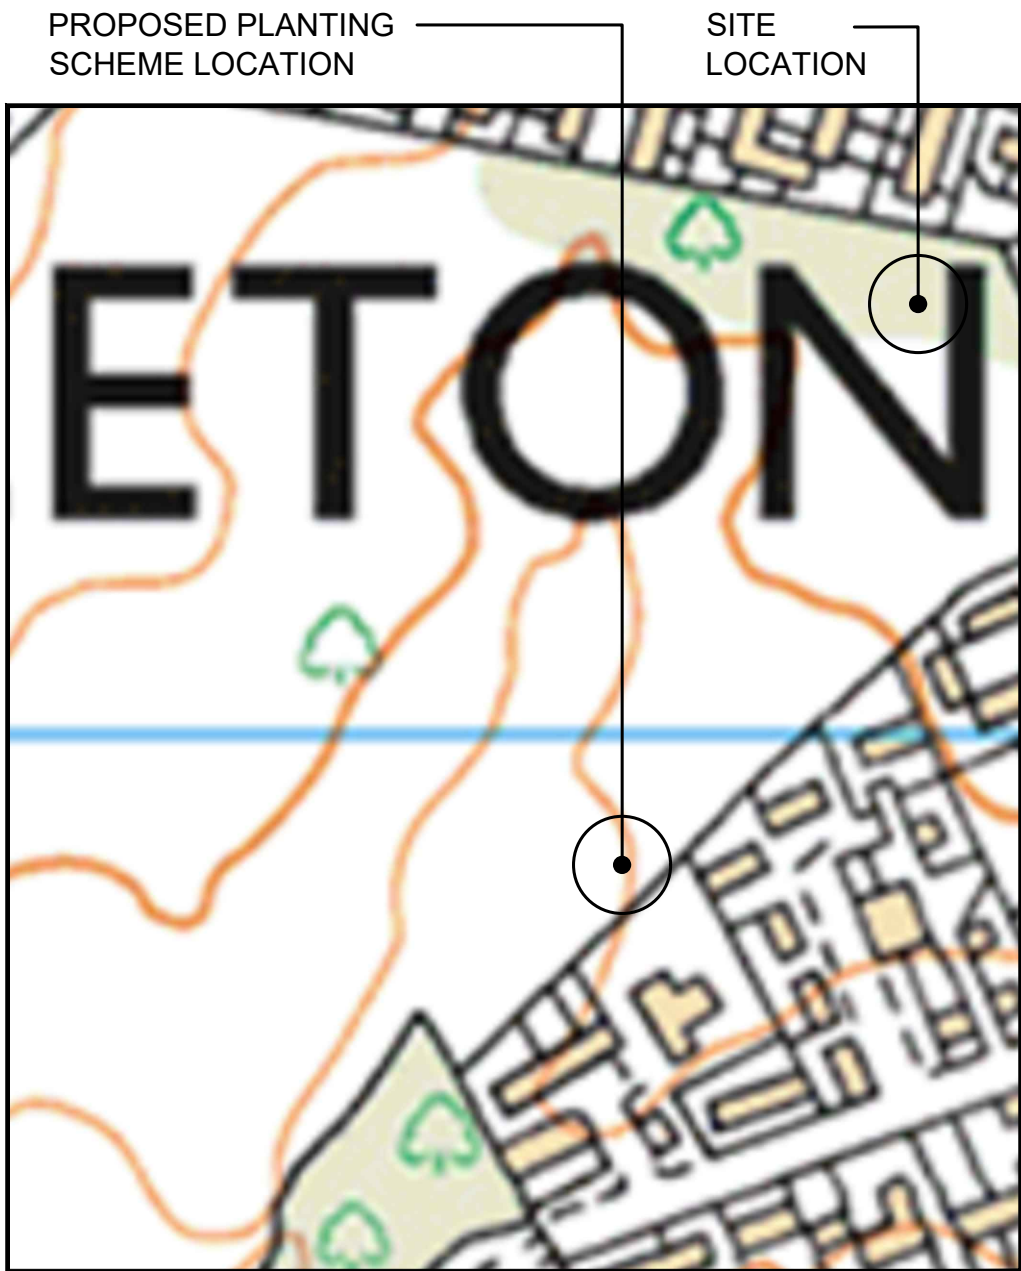


LOCATION PLAN
(1:2500)

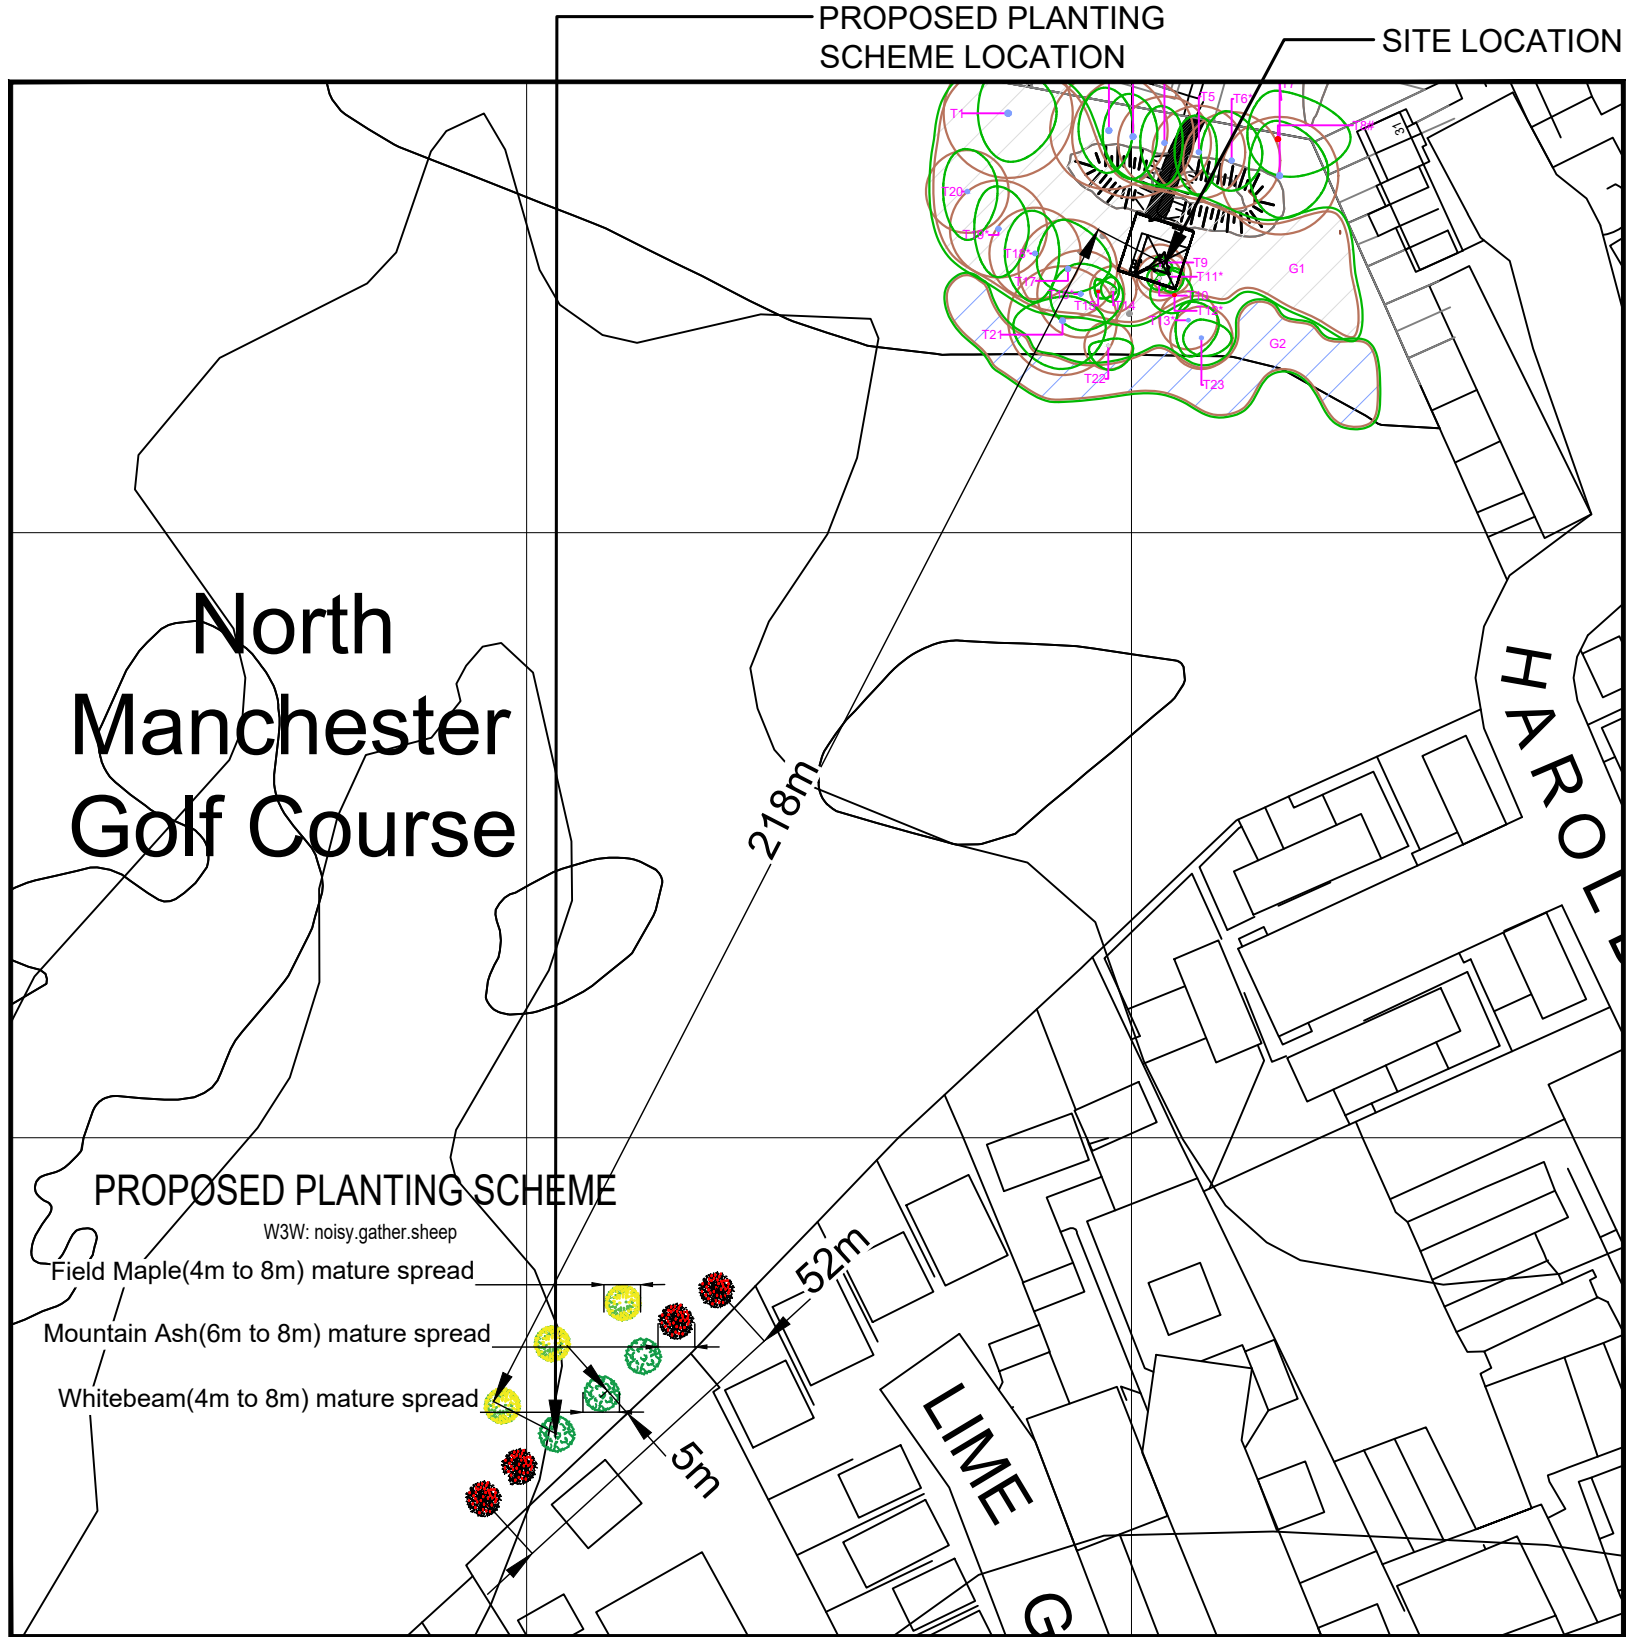

PLANTING SCHEME LOCATION PHOTOGRAPH

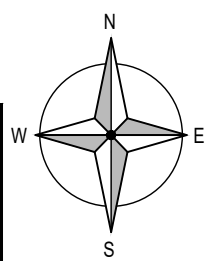

PROPOSED PLANTING SCHEME PLAN
(1:1250)

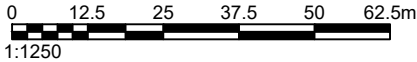

	Project: -		Site Address: NORTH MANCHESTER OLD ROAD MIDDELTON ROCHDALE GREATER MANCHSTER M24 4PE	ALL DIMENSIONS ARE IN mm UNLESS NOTED OTHERWISE					Drawing Title: PROPOSED PLANTING SCHEME PLAN		Purpose of Issue: PLANNING	
	-			Rev	Modification	By	Ch	Date				
	-			A	Issued for Approval	JN	SP	14.08.25	Drawing No.: 203		Drawing Revision: E	
	-								Drawn By: JN		Drawn On: 13.08.25	
	-								Checked By: SP		Checked On: 13.08.25	
Sharer 1 Ref: -		Sharer 2 Ref: -	National Grid Ref: E: 386289 N: 406138						Principal Designer: JET NETWORK SOLUTIONS			
Cell Name: NORTH MANCHESTER GOLF CLUB							Designer: JN		Surveyed By: SP			