


THE BUILDER MUST CHECK THE SITE AND THE APPROVED DRAWINGS BEFORE COMMENCING THE WORKS AND MUST TAKE ANY WORKING MEASUREMENTS AS NECESSARY.ANY DISCREPANCY IN THE DRAWING MUST BE REPORTED TO THE CLIENT .

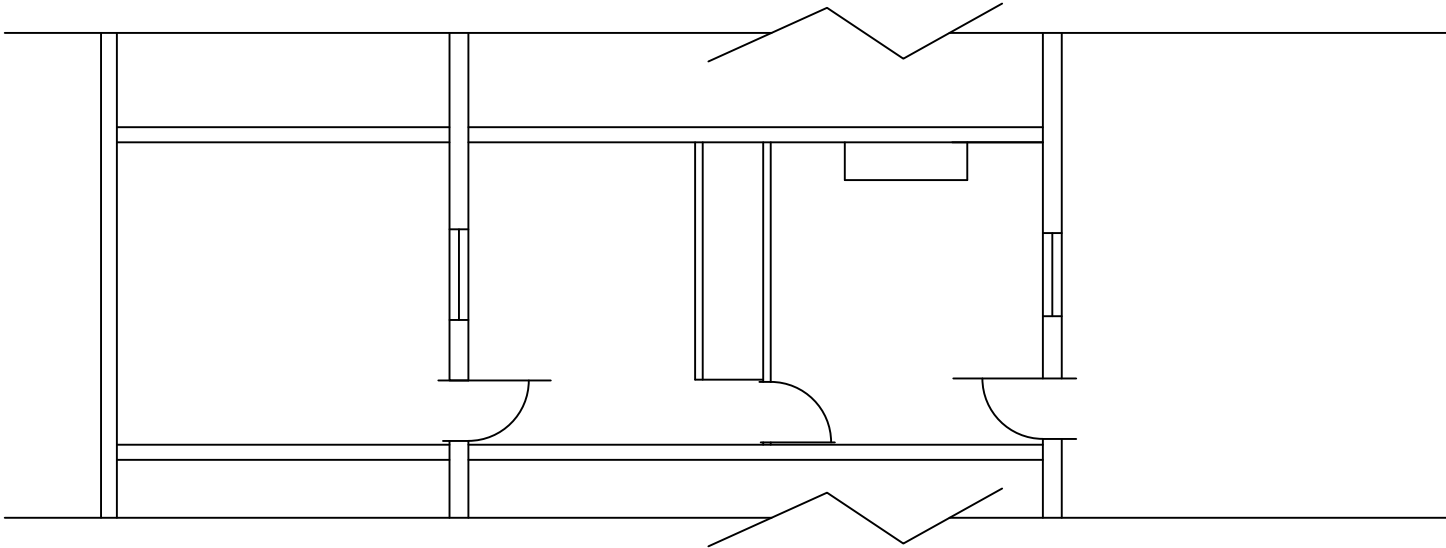

Existing Site Layout Plan

Date	Rev	Description

HSH

Engineering Design Services Ltd
428 Cheetham Hill Road Cheetham Manchester
M8 9LE. UK 0161 7956385,07940197 333

dwg. title	Existing Site Layout Plan		
dwg.no.	sheet no.	scale.	job no.
01		1:100 @ A3	
Client			
Mrs Amreen Nida & Shehraz Asghar			
drawn by.	checked by.	approved by.	date
TZ		-	July 2025

project title	Proposed ground floor extension including front and rear dormers.
client	Mrs Amreen Nida & Sheriaz Asghar

