
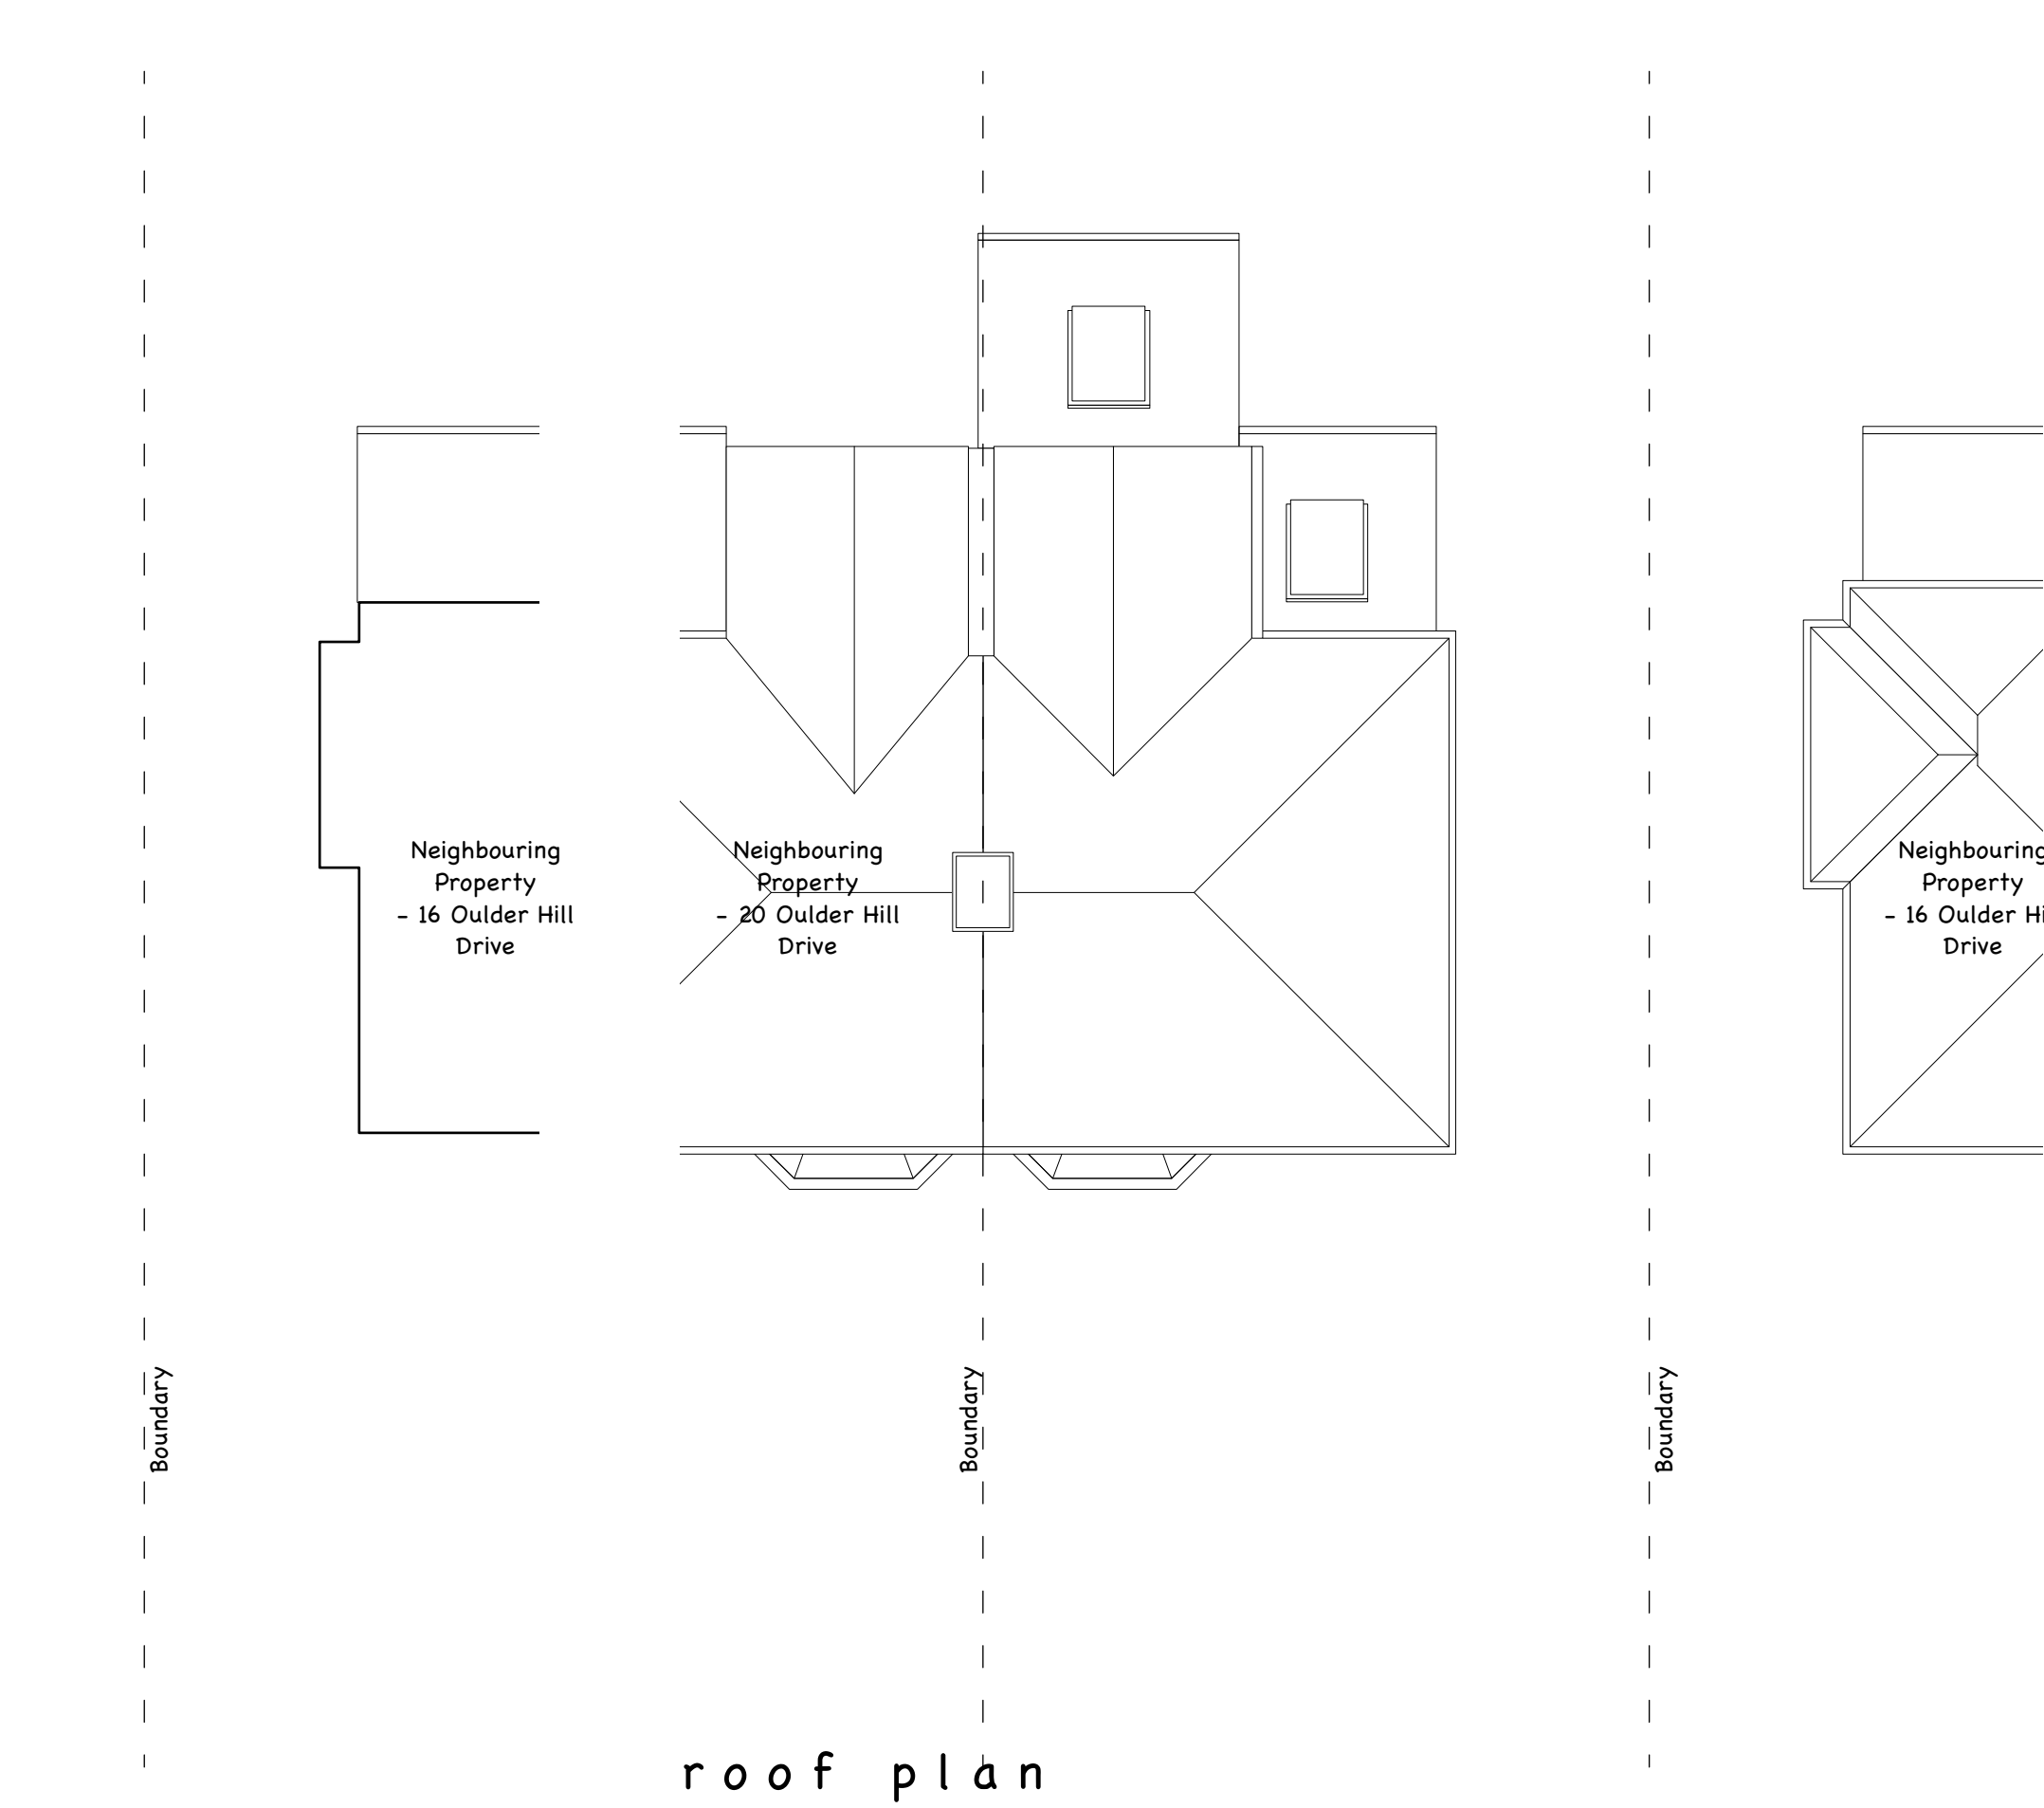
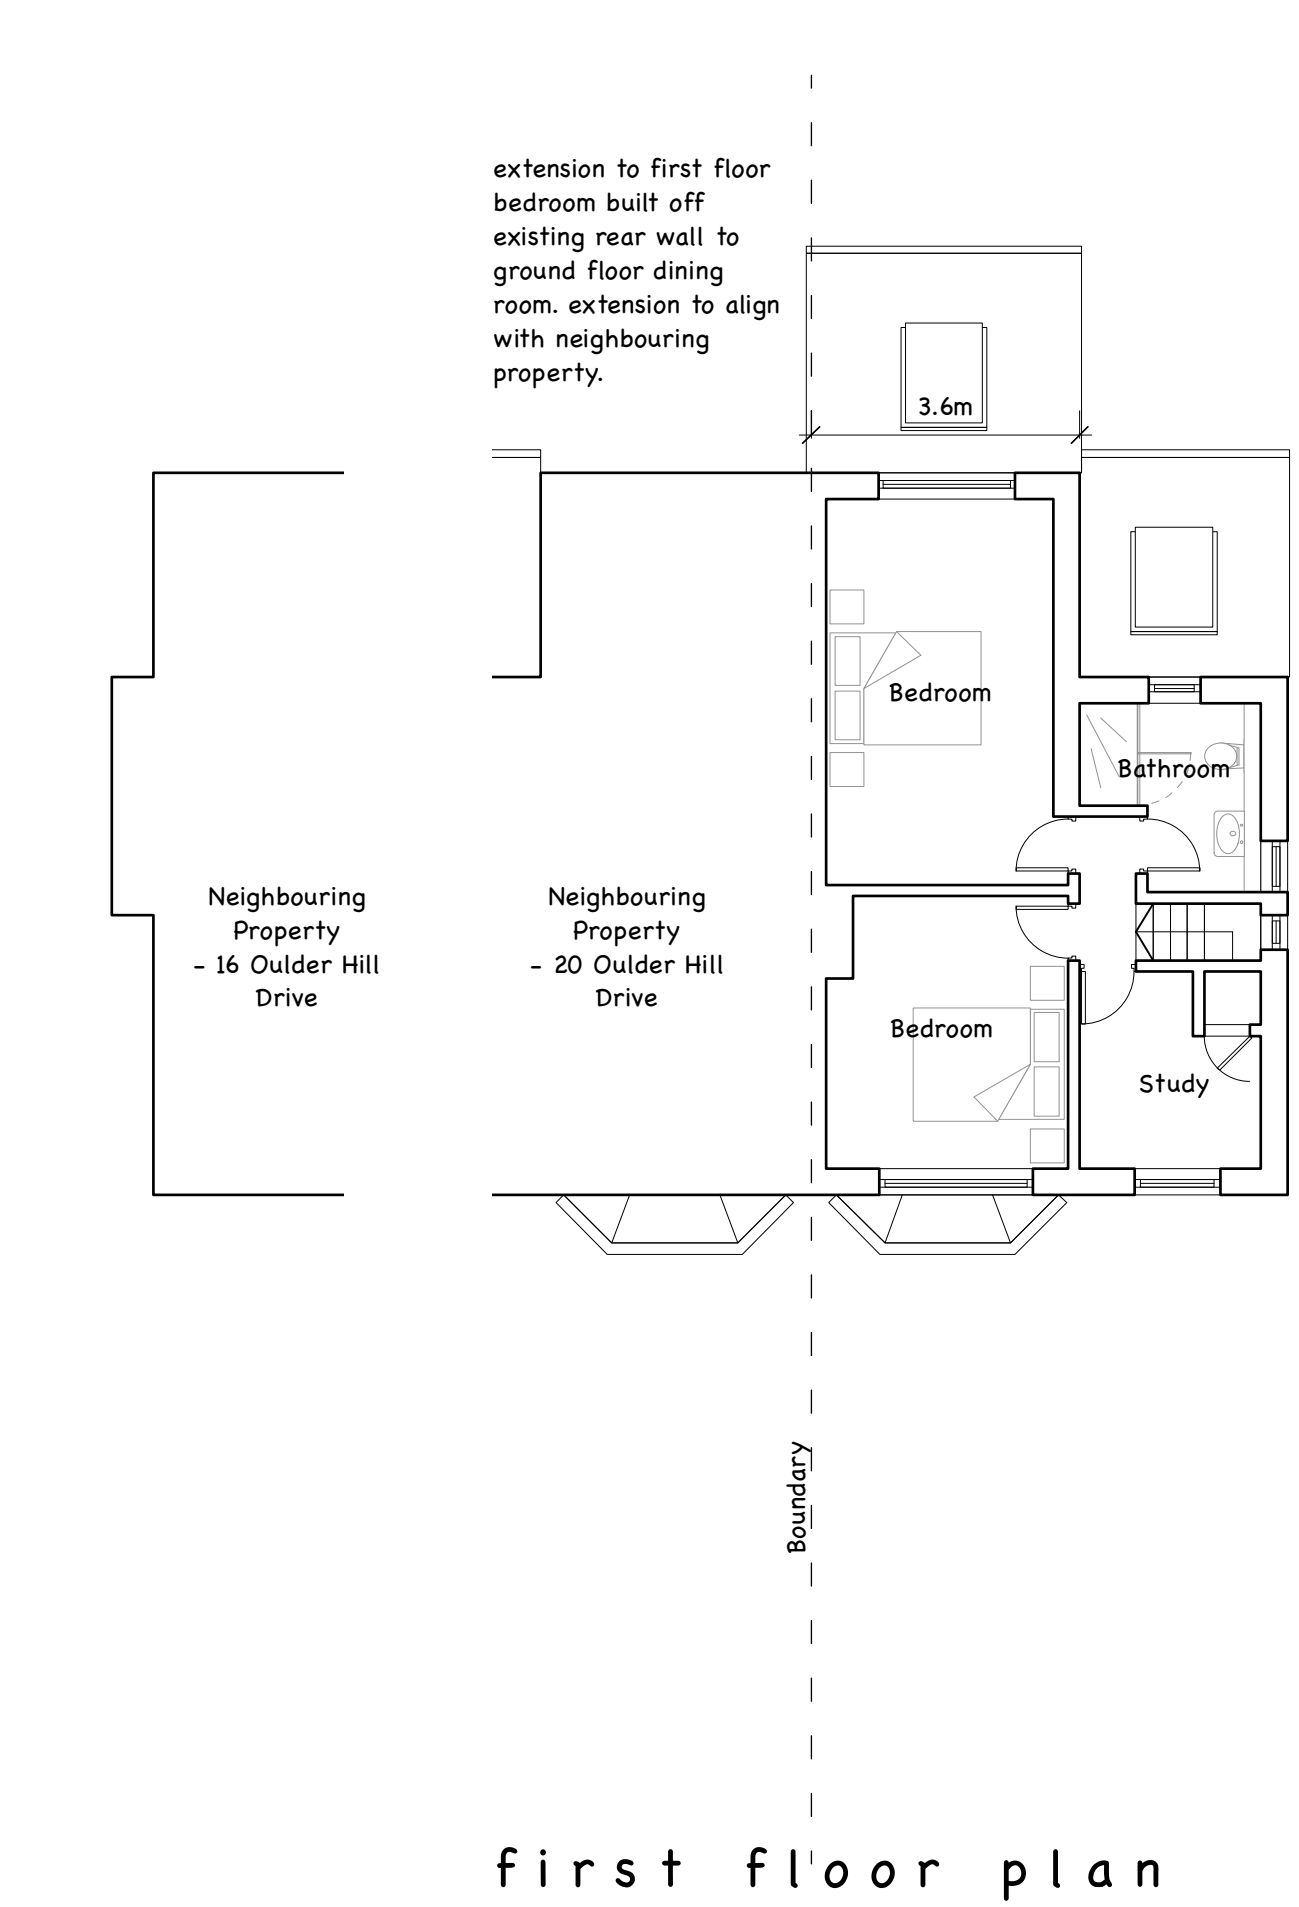
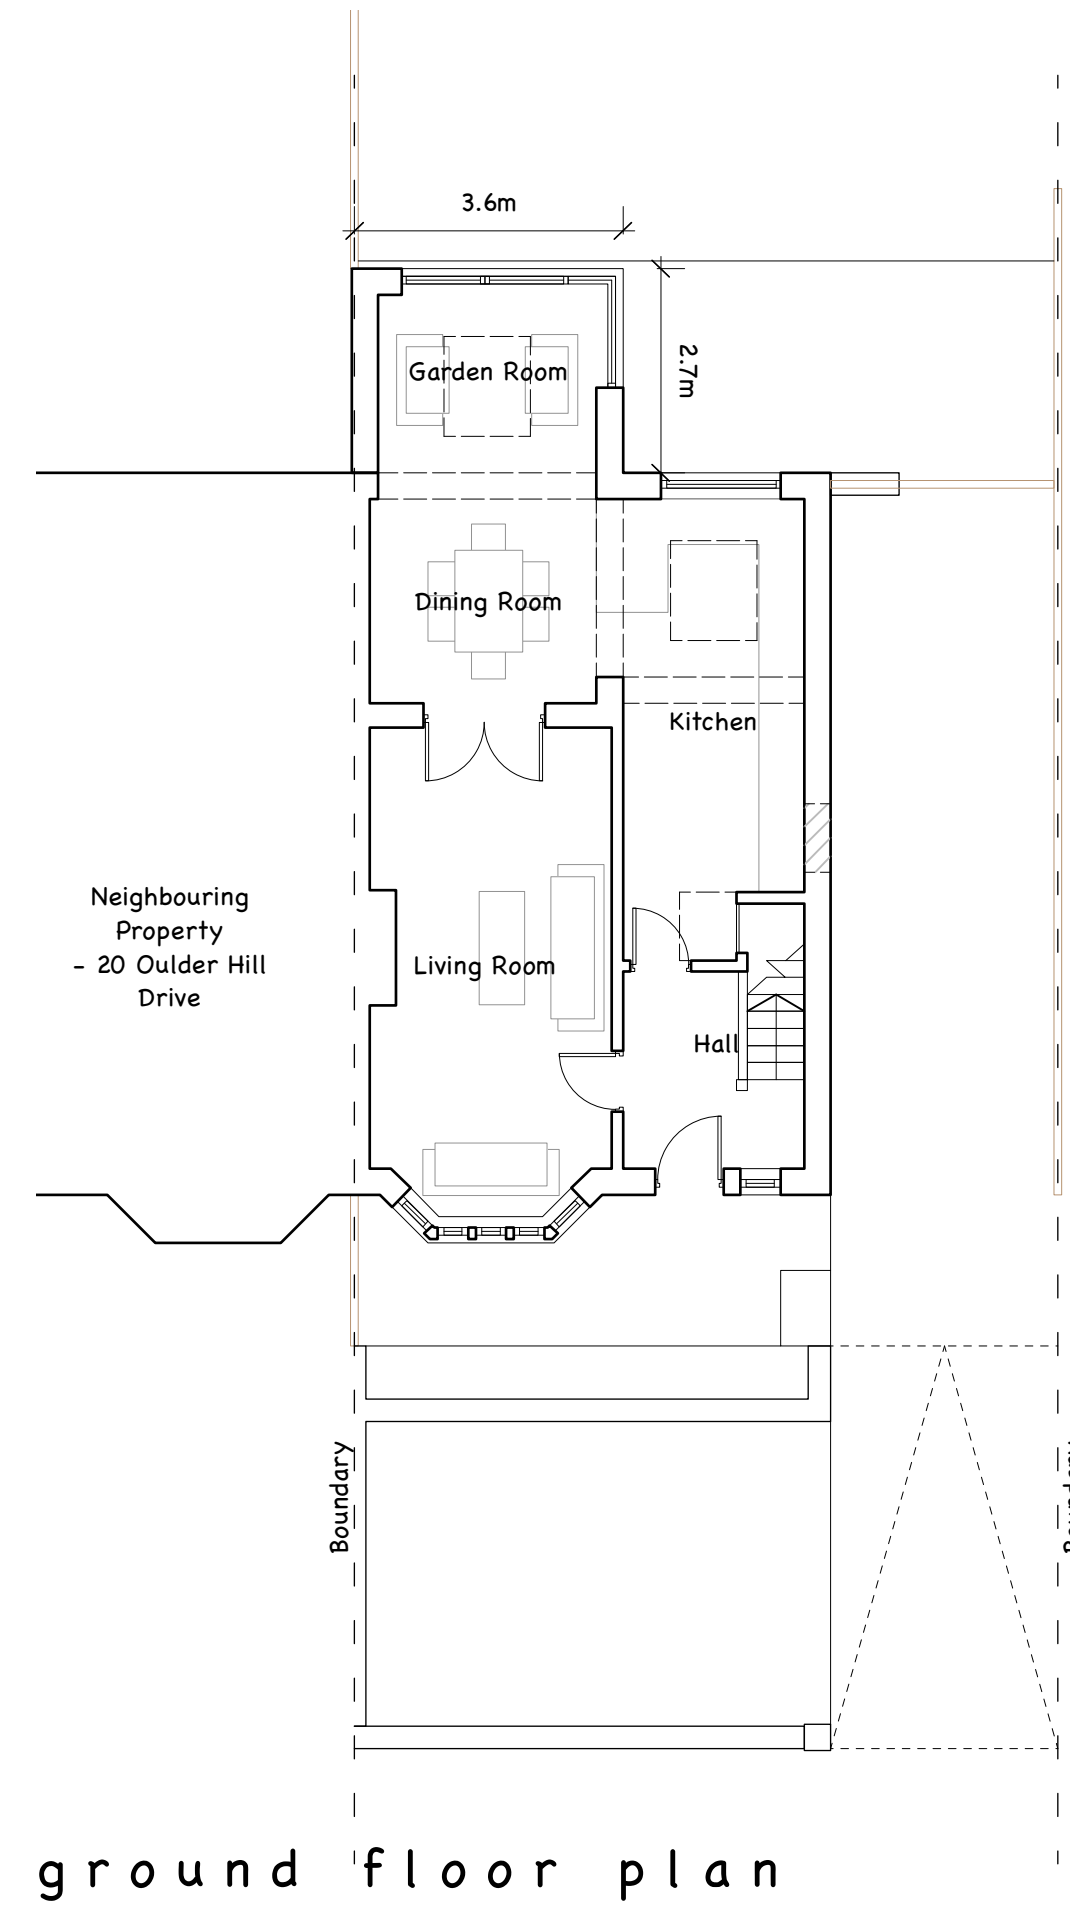
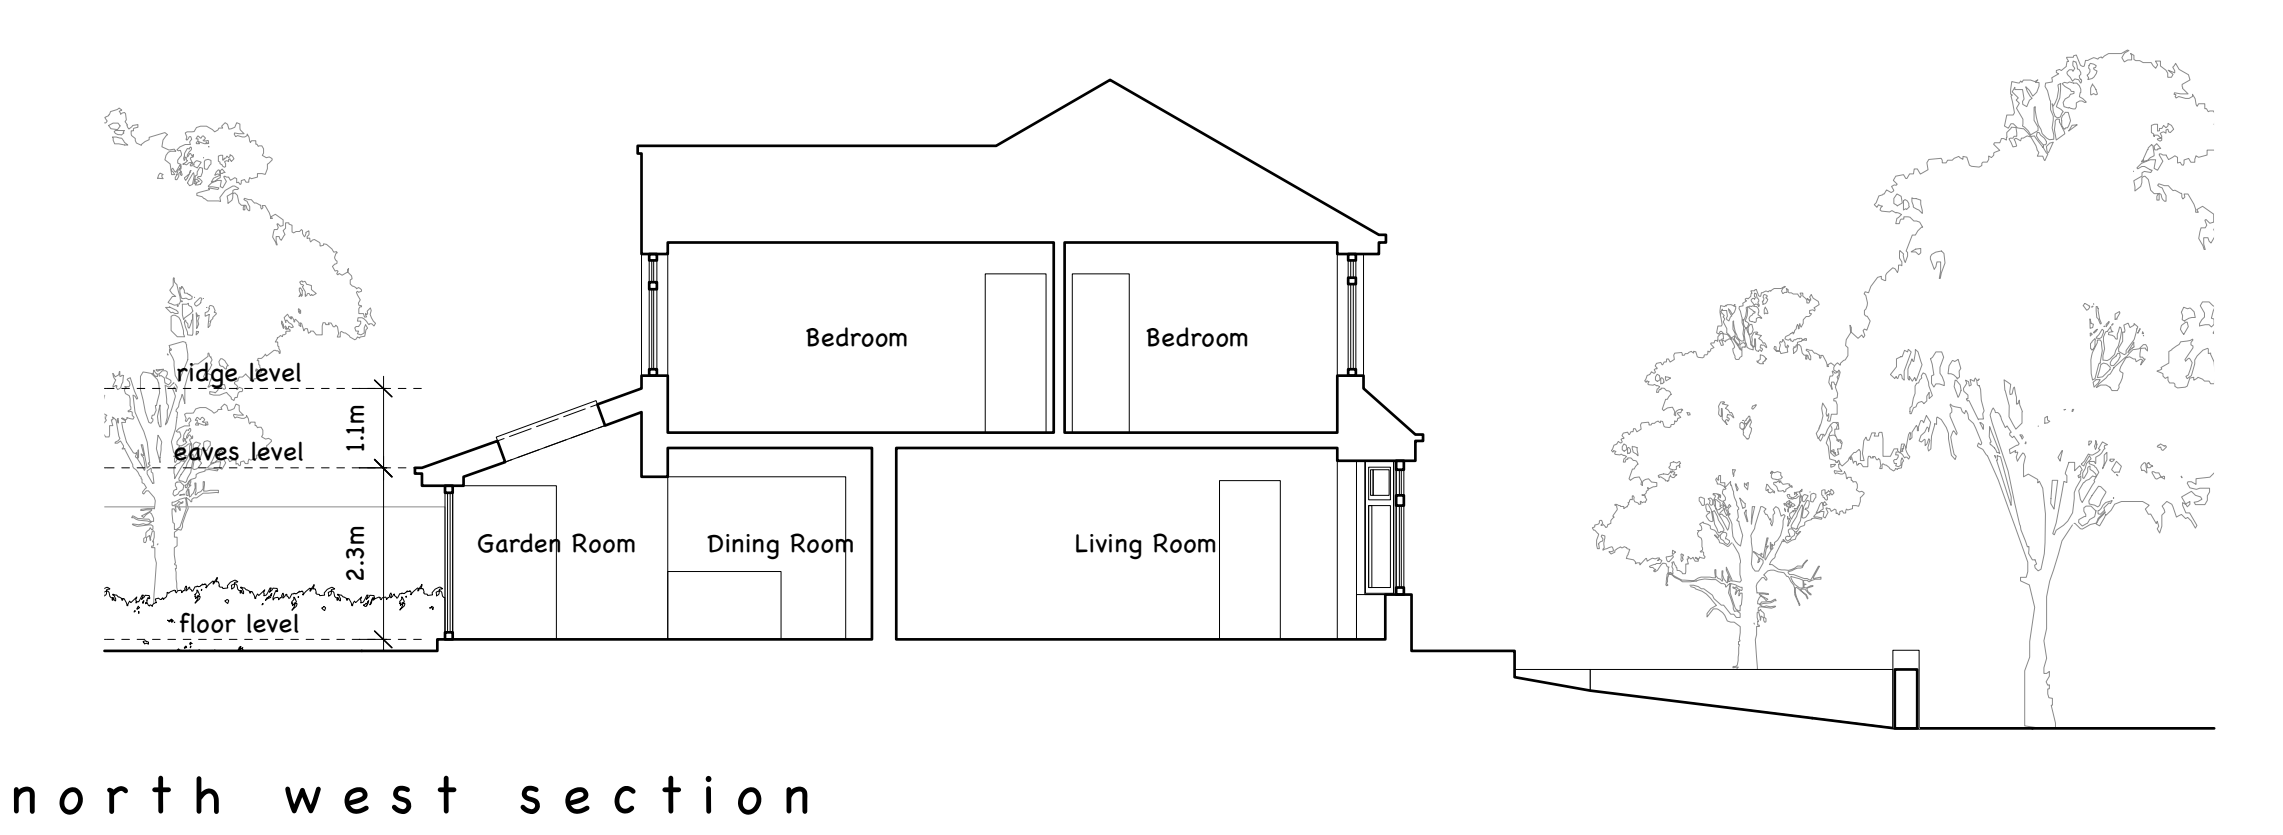
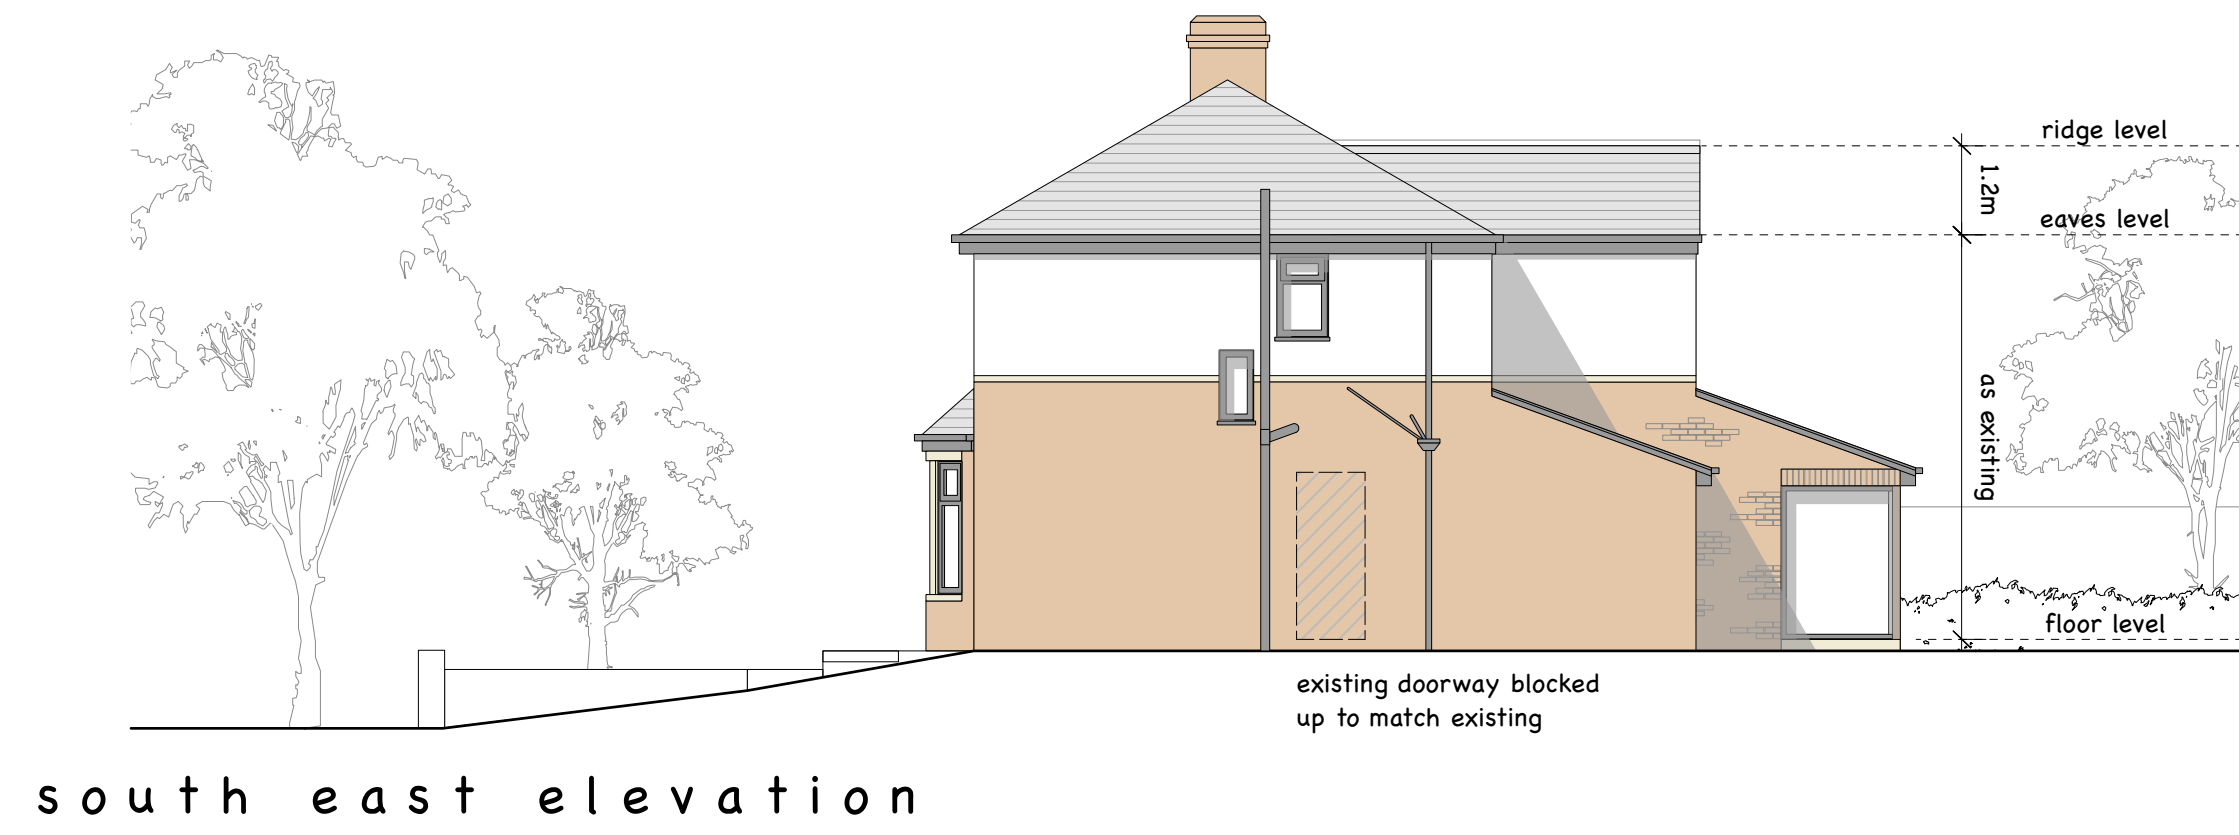


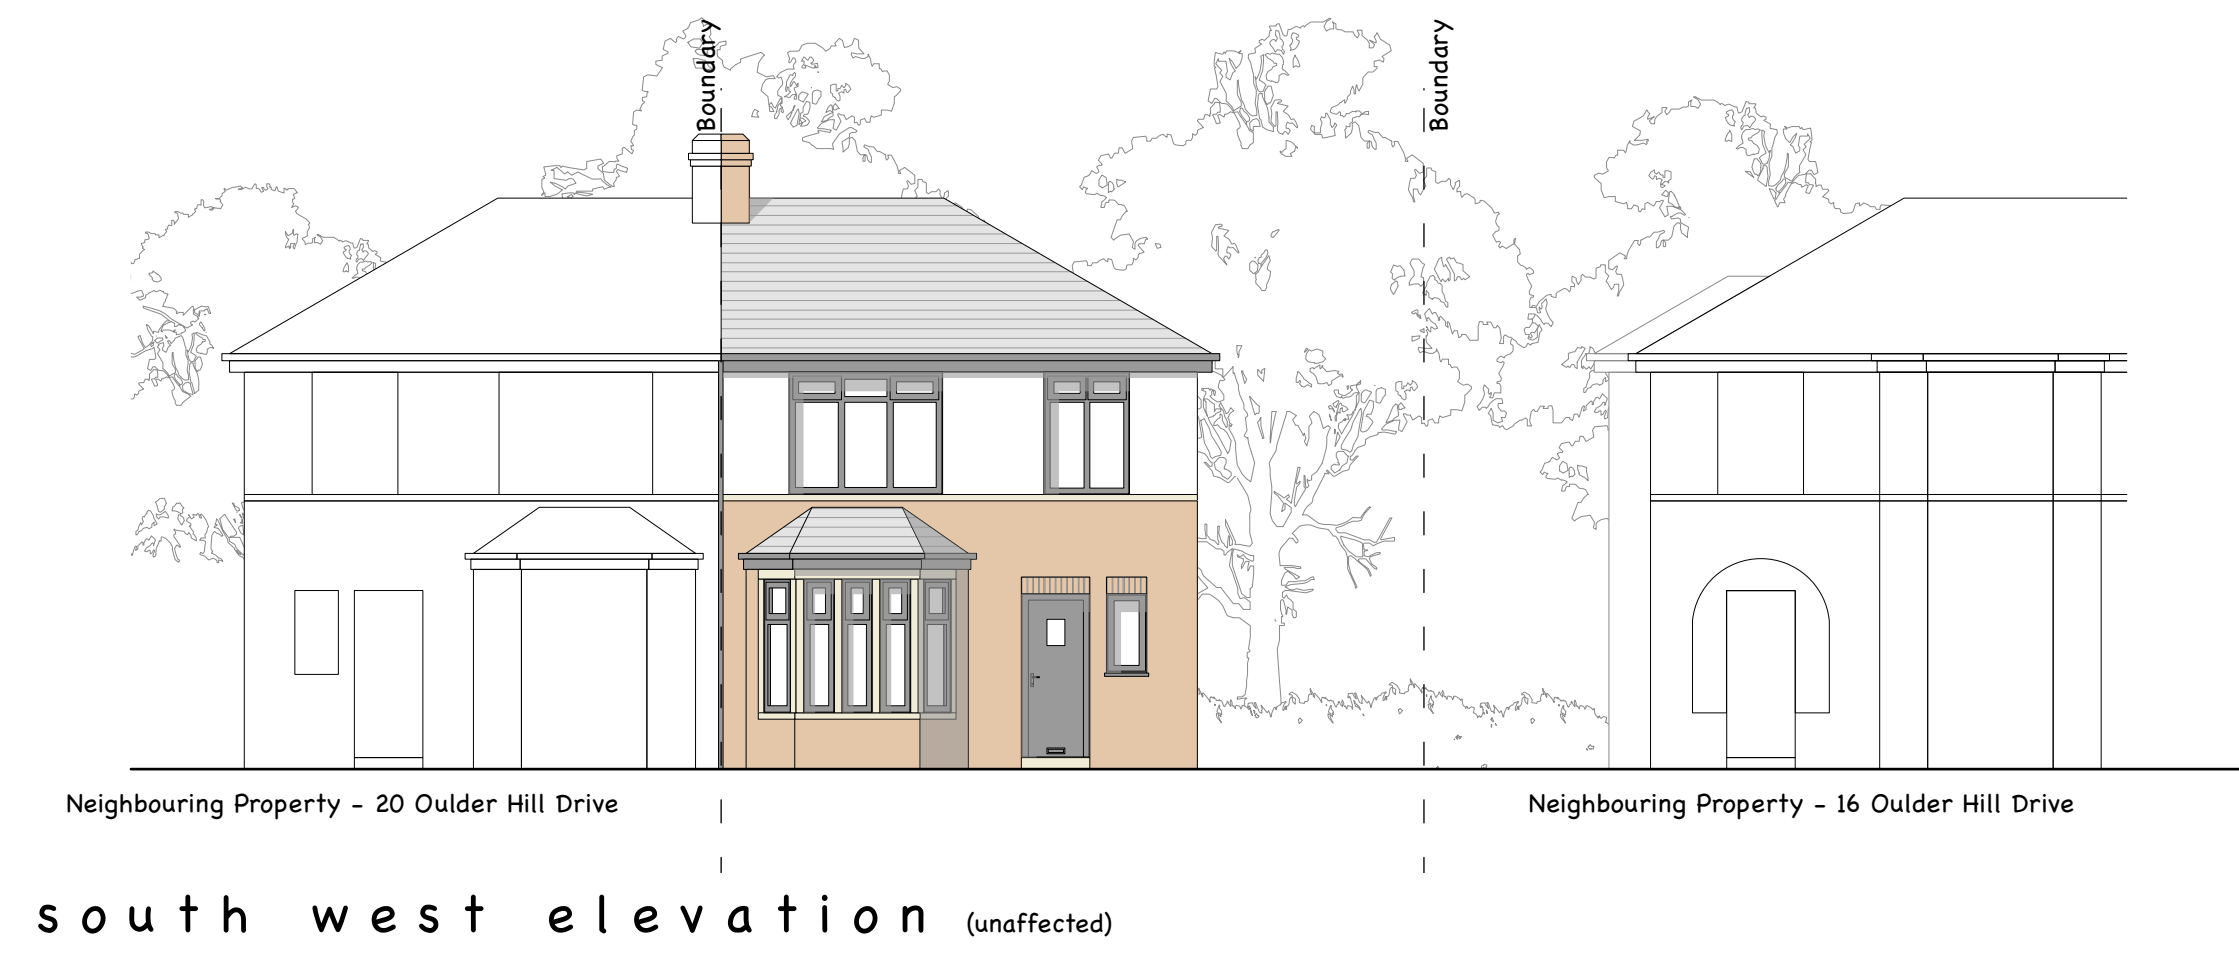

This drawing is subject to copyright and may not be reproduced in any form whatsoever without prior written consent of Daniel Bowe Architect.

This drawing is intended to be read in colour, if this text is not ORANGE the drawing must be reprinted.

As existing drawings based on information provided by others - no measured survey of the property has been undertaken by the architect. Daniel Bowe Architect to be notified of any discrepancies before proceeding.

DWG issues - when this drawing is issued in DWG format it is an uncontrolled version and is provided to enable the recipient to prepare its own documents/drawings for which it is solely responsible. It is based on background information current at the time of issue.

This drawing should be printed and read at the original size, as stated in the title block below.

Daniel Bowe Architect accepts no liability for any alterations to, additions to or discrepancies arising out of changes which occur after it has been issued by Daniel Bowe Architect.

Daniel Bowe Architect accepts no responsibility for errors that occur as a result of reviewing this drawing at any other size.

general notes

MATERIAL SCHEDULE

- Walls

Red/Brown brick to match existing

- Roof

Rosemary tiles to match existing

- Windows

Polyester powder coated aluminium glazing system (to extension glazing)

Velux Rooflights

revision	date	note
A	20.03.2023	issued for planning
B	05.12.2025	revised extents - issued for planning

daniel bowe architect

5 Allerton Road Walton-le-Dale PR5 4QD

t. 07800 533519 e. dannybowe@hotmail.co.uk

project number

23.01

drawing number

PL.01

project

18 Oulder Hill Drive

drawing title

Proposed Plans/Elevations

scale

1:100 @ A1

date

dec. 2025

status

planning

revision

B

db