




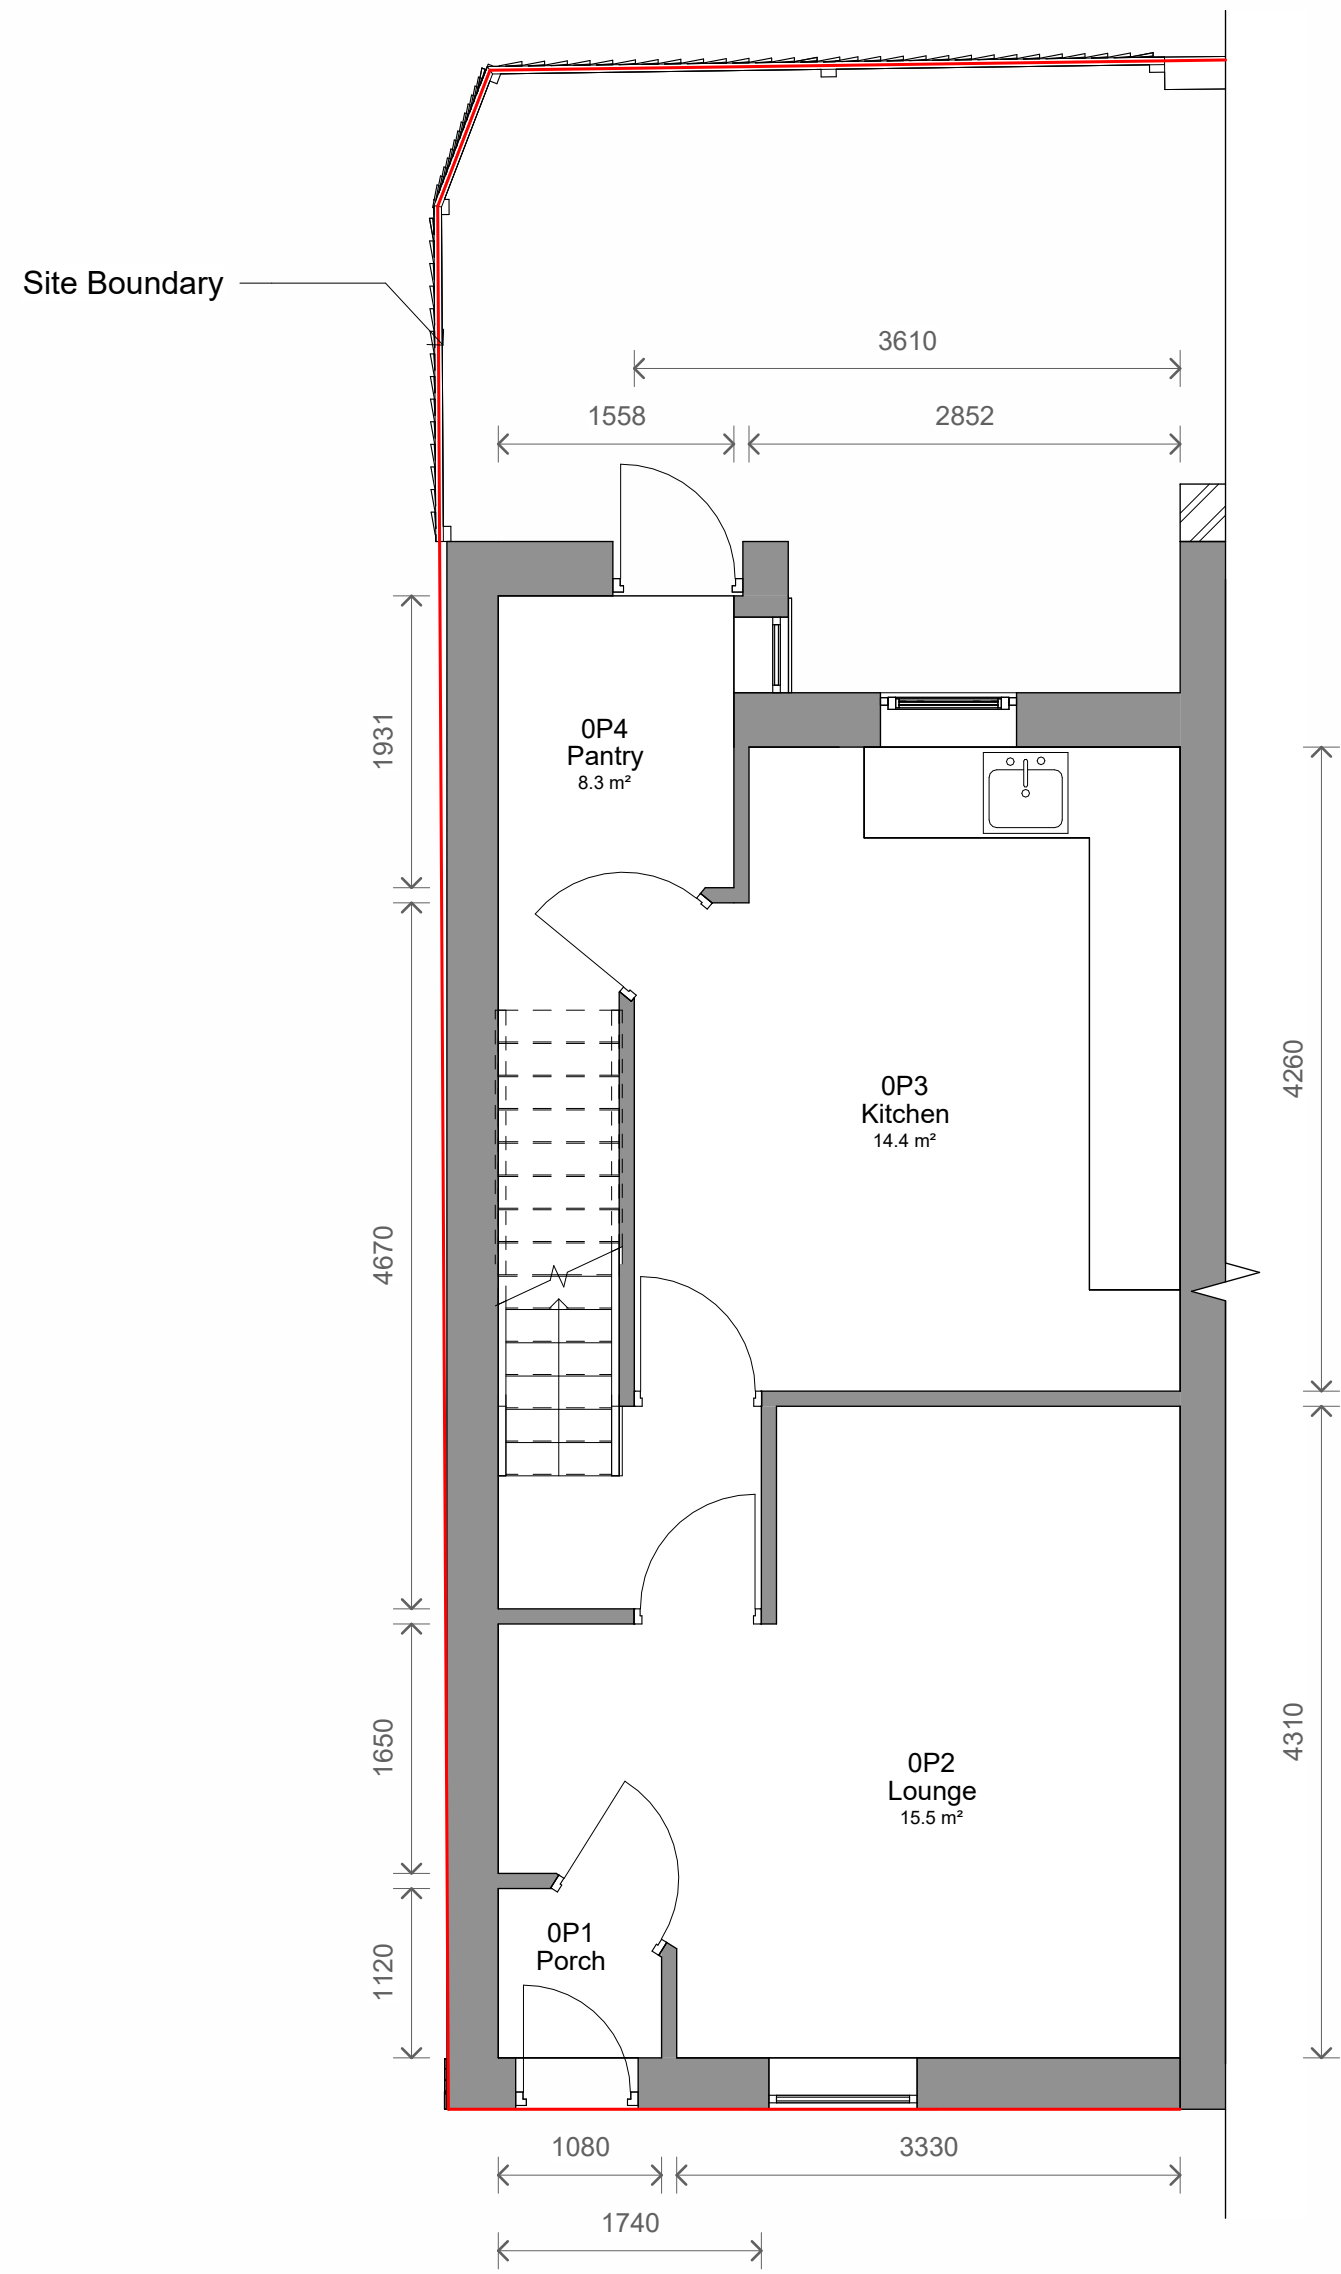


1 Level 0 - Proposed
1 : 50

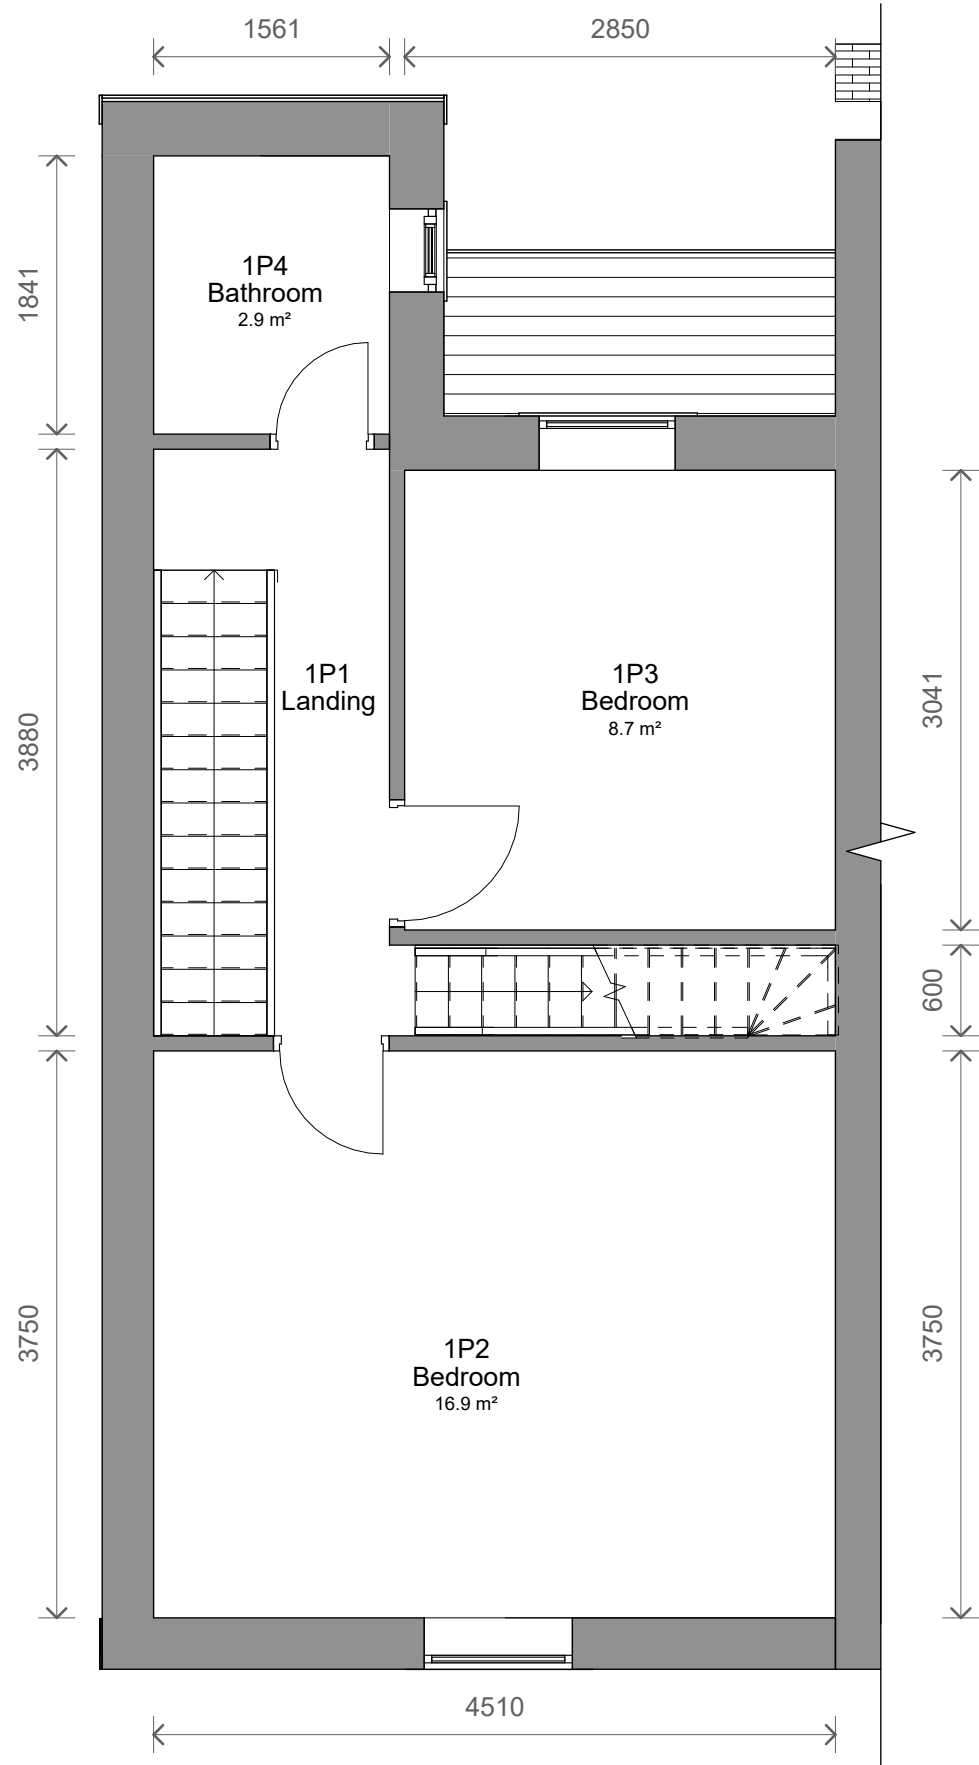


2 Level 1 - Proposed
1 : 50

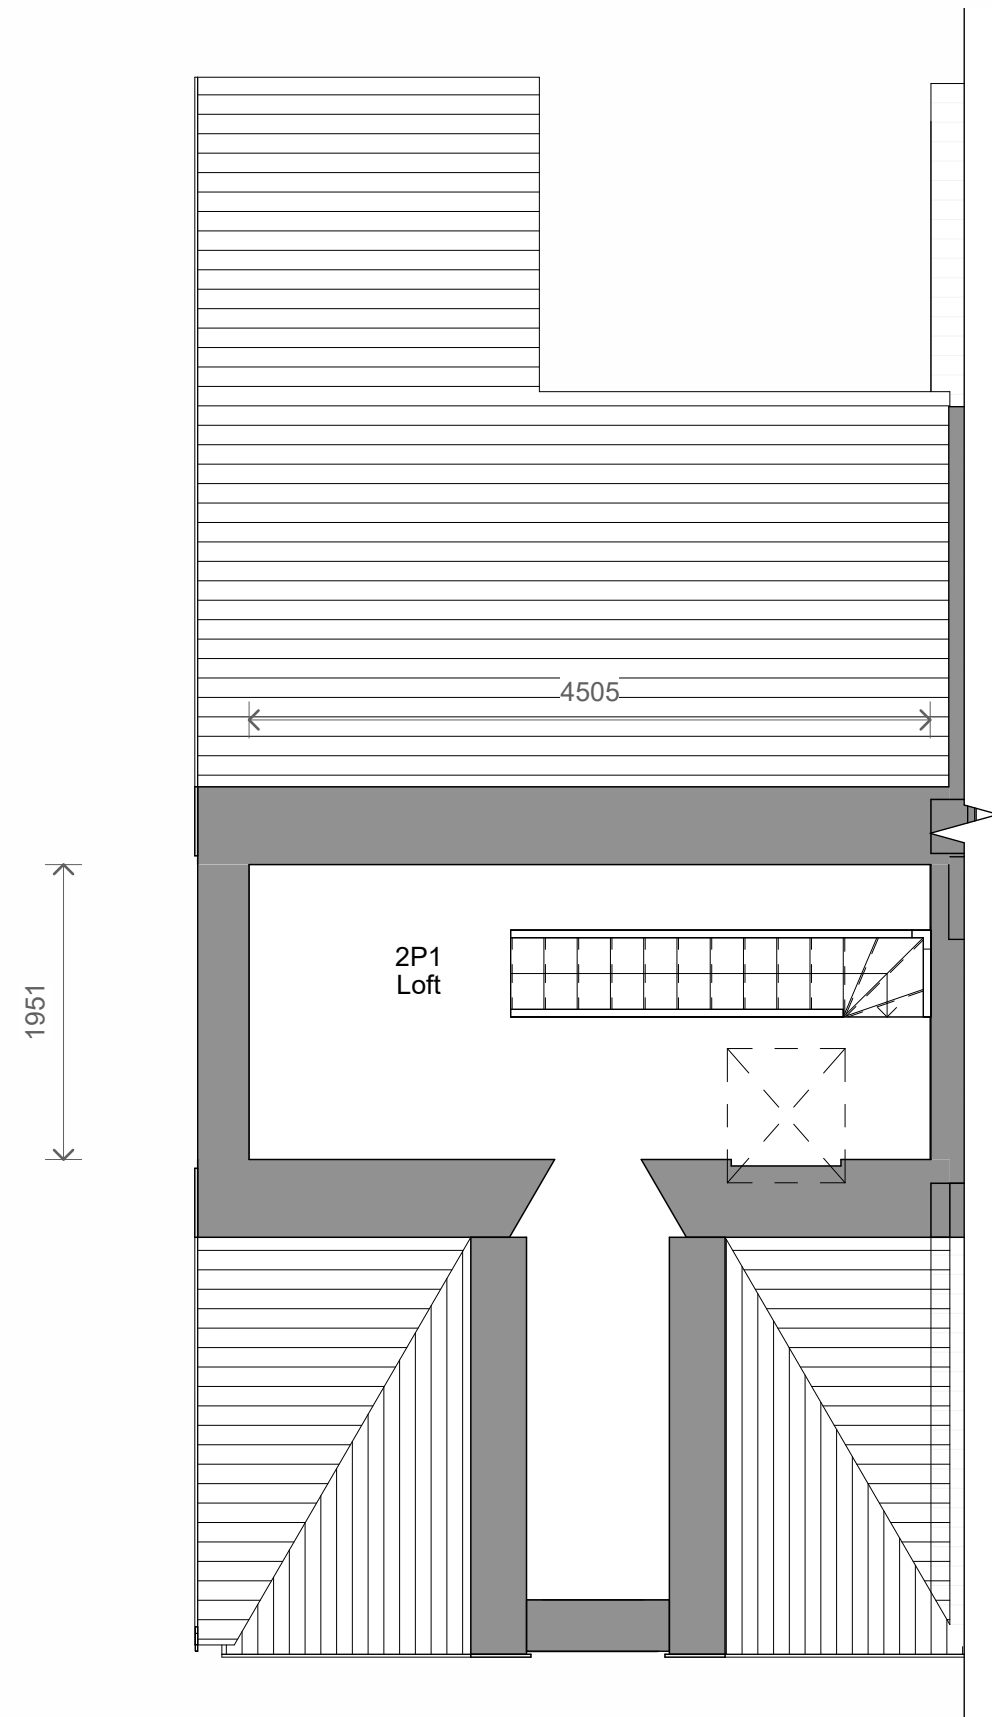


3 Level 2 - Proposed
1 : 50

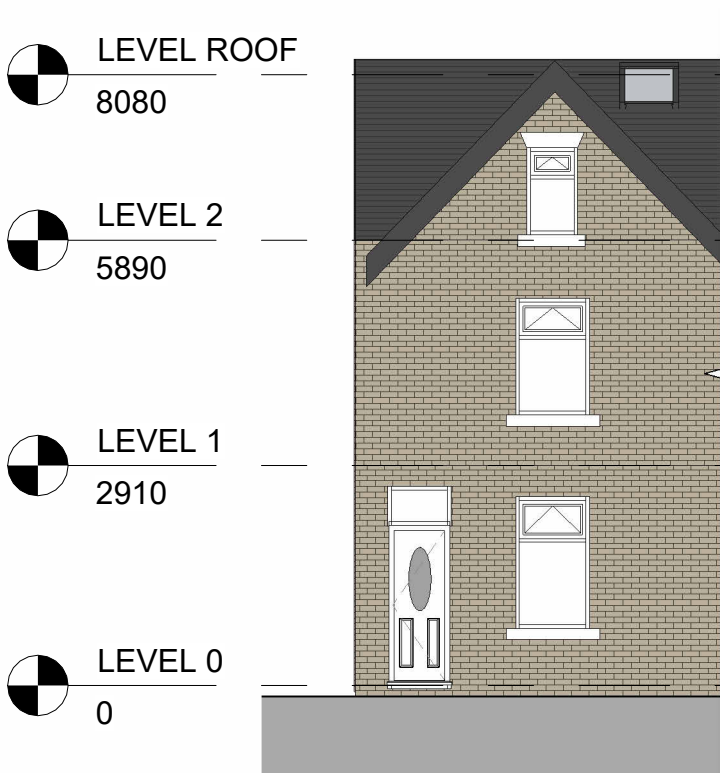


4 Front - Proposed
1 : 100

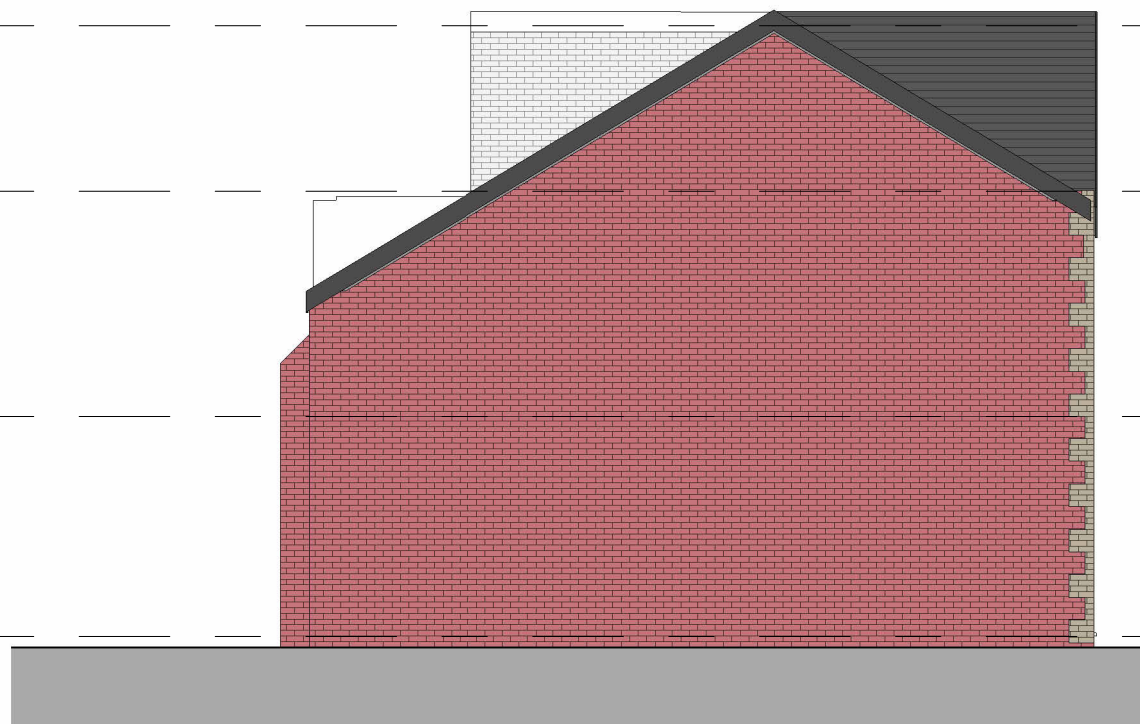


5 Left Side - Proposed
1 : 100

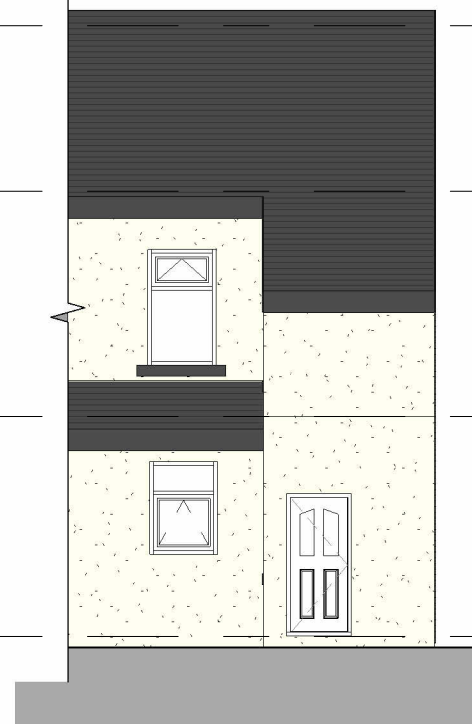

6 Rear - Proposed
1 : 100

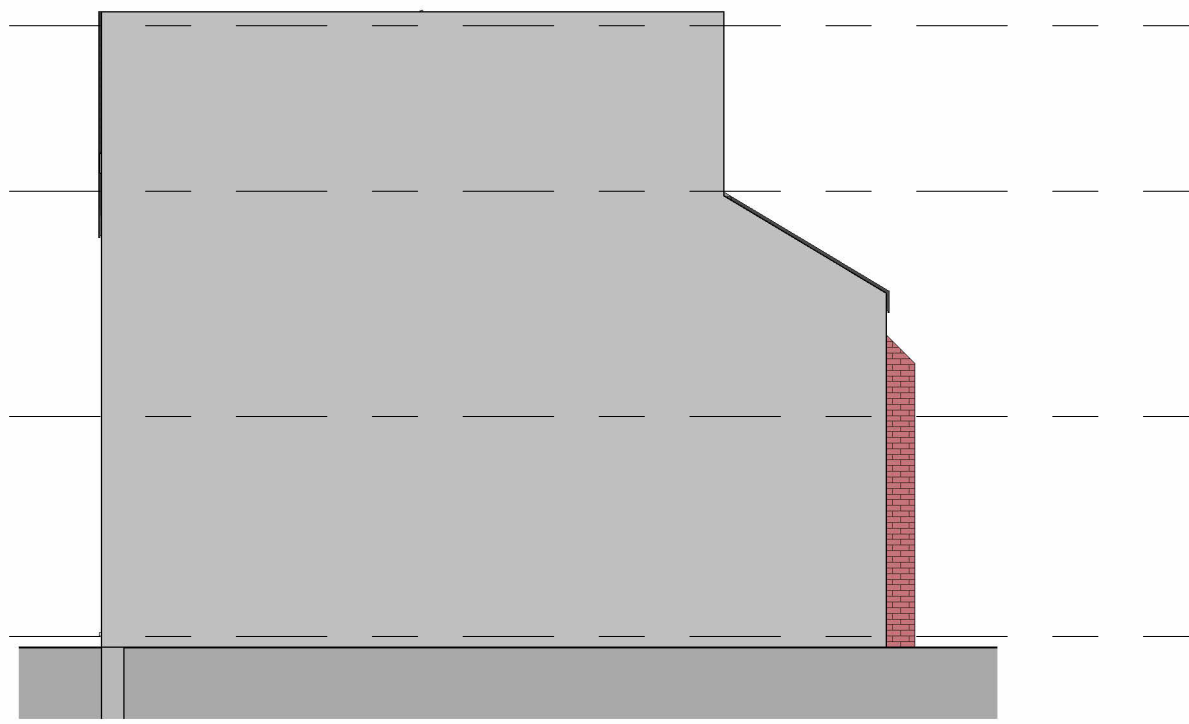

7 Right Side - Proposed
1 : 100

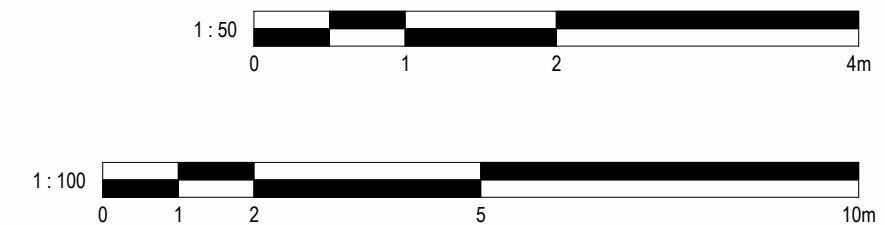

1 Planning 21/11/2025 CB
No. Description Date Initial

PROJECT
Land Adjacent to 33 Stanley St

TITLE
Proposed Plans and Elevations

STATUS
DESIGN

DRAWN BY: MA DATE: 25/04/2025 SCALE (@ A1): As indicated

PROJECT NUMBER: GSS25066 DRAWING NUMBER: 003 REV: 1

GOLD SKETCH
S T U D I O S
www.goldsketch.co.uk info@goldsketch.co.uk 0161 792 9595

NOTES:
© COPYRIGHT - ALL RIGHTS RESERVED.
THIS DRAWING SHALL NOT BE REPRODUCED WITHOUT PRIOR WRITTEN CONSENT.
DRAWING TO BE USED FOR THE STATUS INDICATED ONLY.
ALL DIMENSIONS AND SETTING OUT SHALL BE CHECKED AND CONFIRMED ON SITE. ANY DISCREPANCIES TO BE REPORTED TO THE
LEGISLATION RELEVANT CODES OF PRACTICE AND BRITISH STANDARDS. ALL DIMENSIONS ON THIS DRAWING ARE IN MILLIMETRES UNLESS
OTHERWISE STATED.