

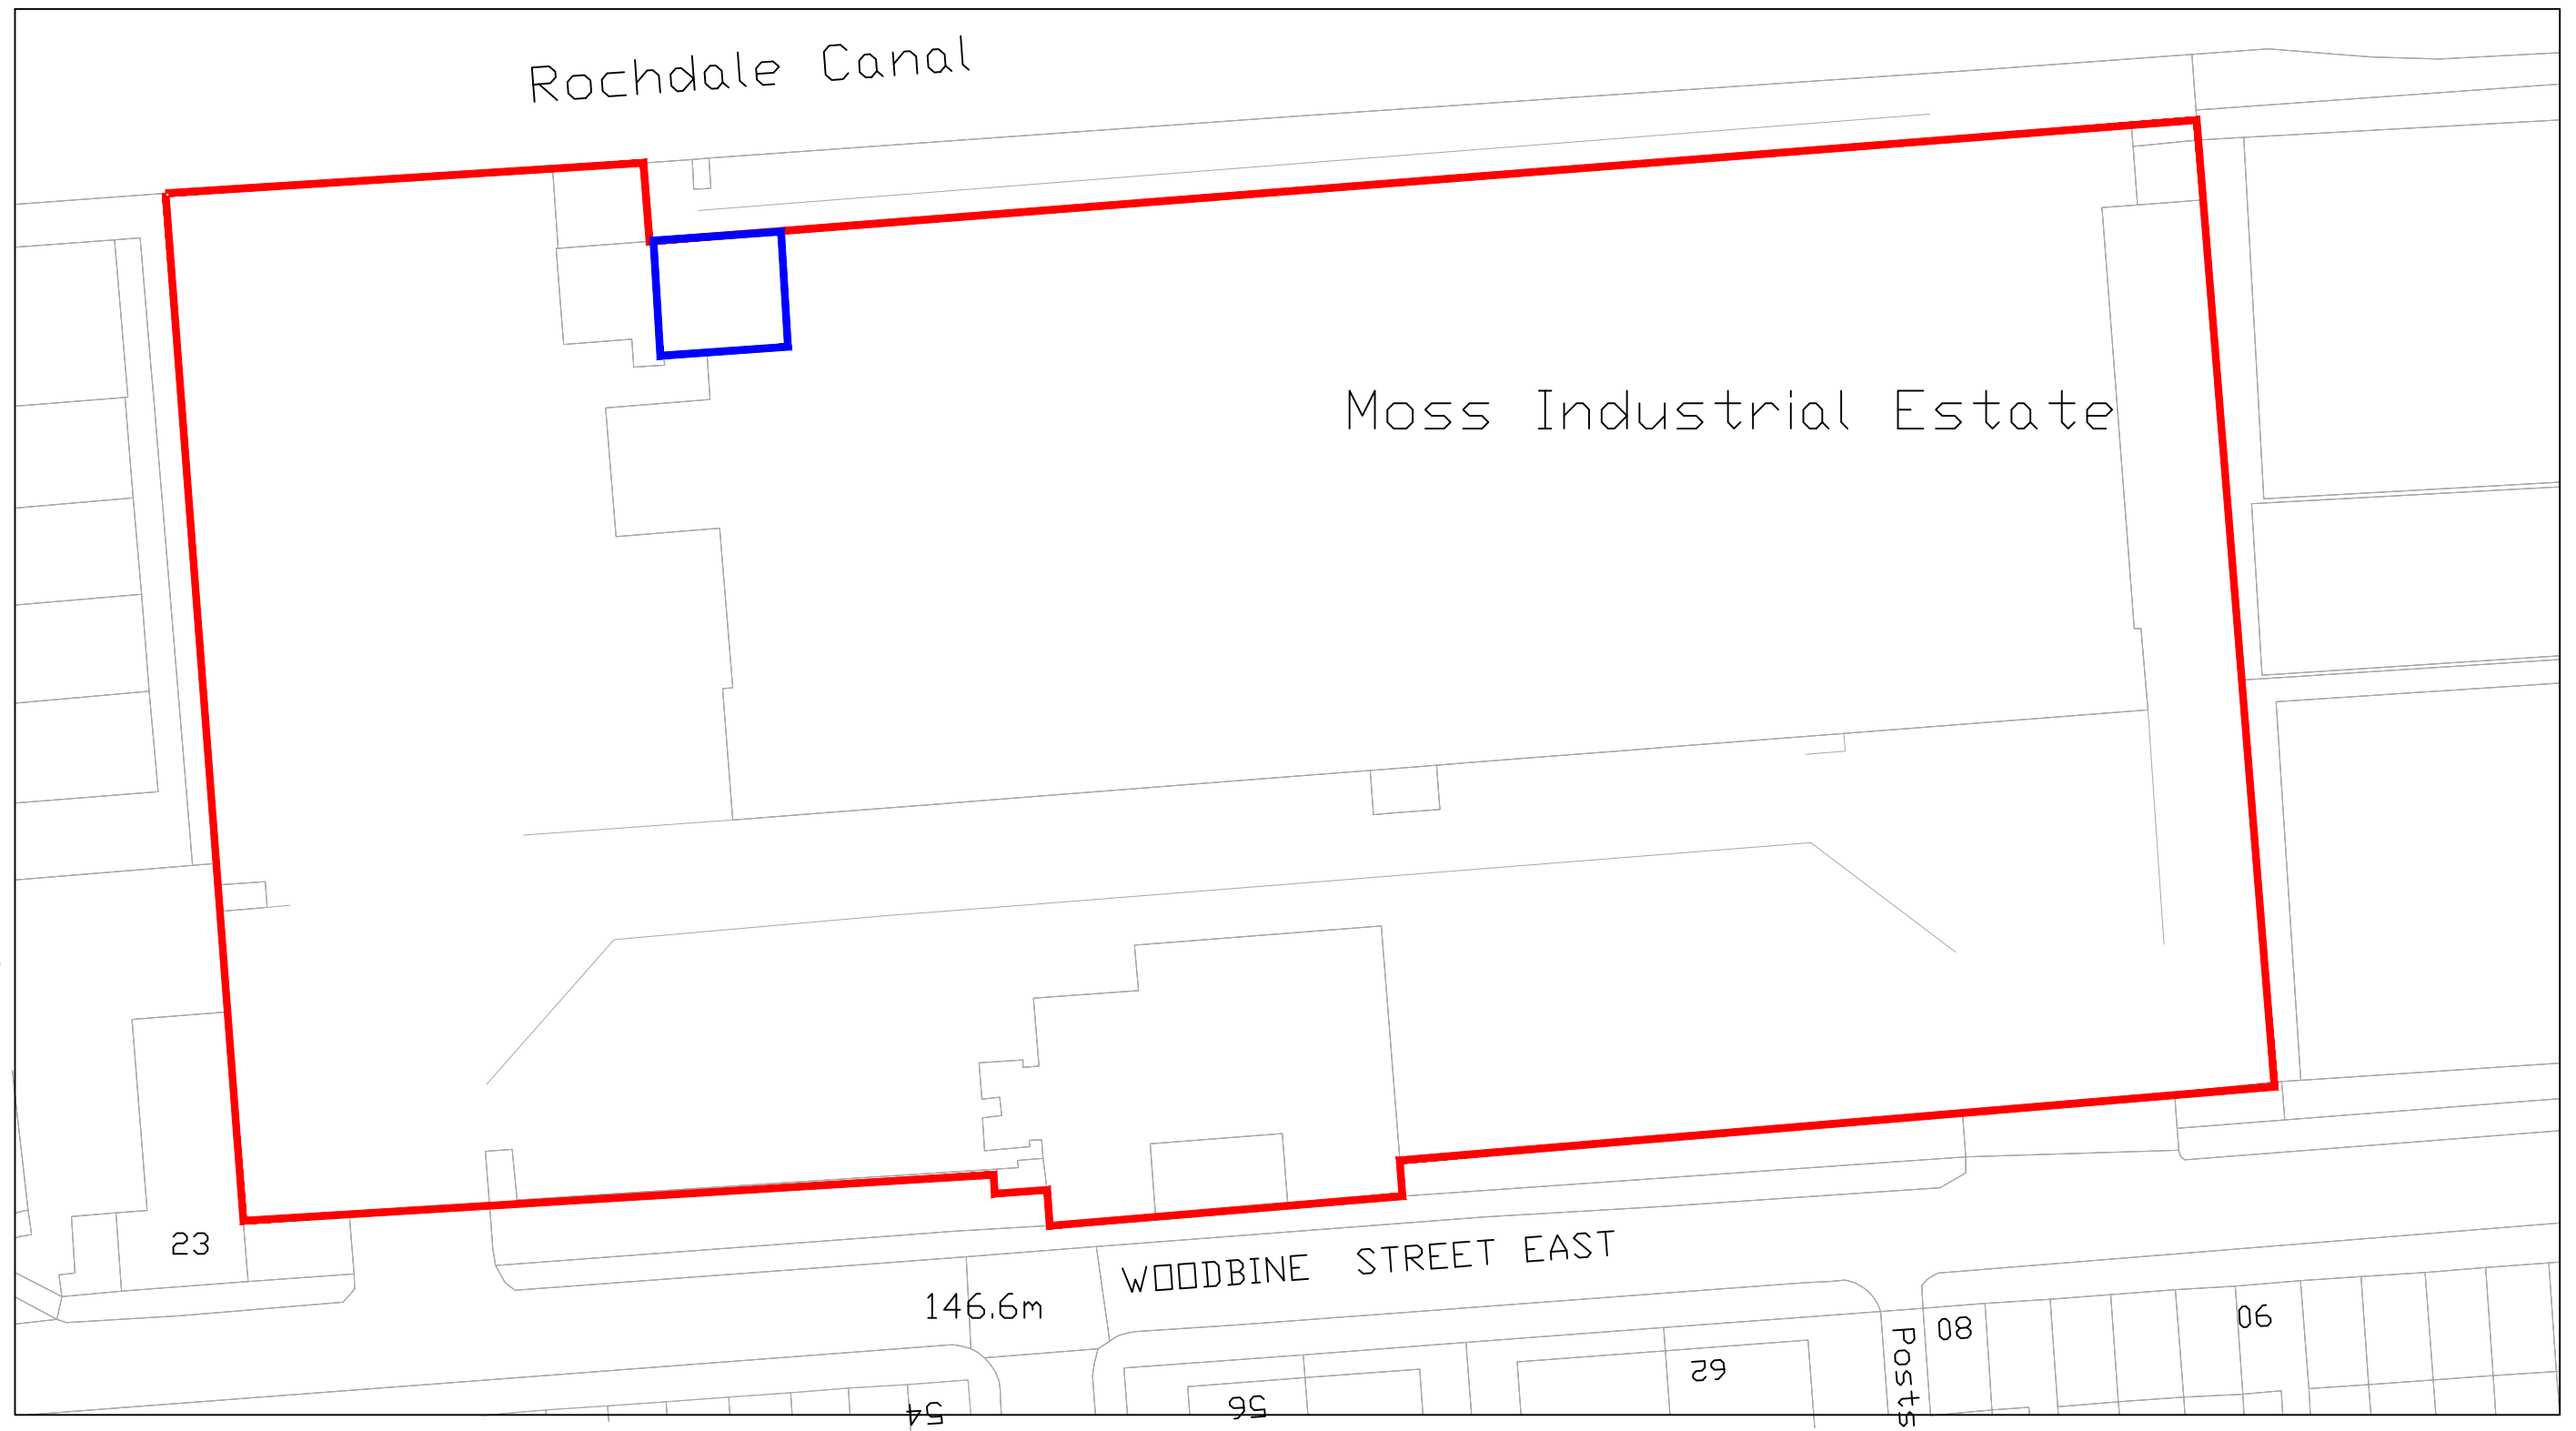


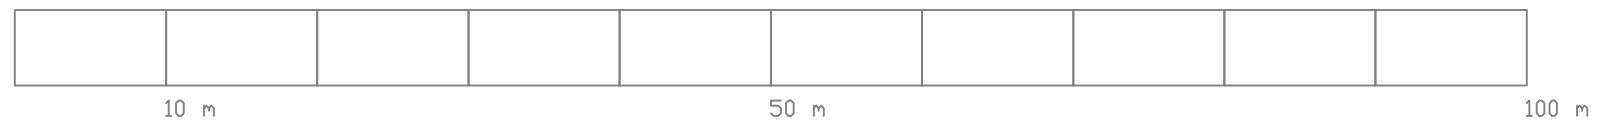

ReQuestAPlan
Map number: TQRQM25282135923770
Title: Moss Mill Industrial Estate
Map Produced For: BWP
? Crown copyright and database rights 2025 OS 100042766
Project ID:
Date of Purchase: 09-10-2025
1 Years subscription from 09-10-2025 for 1 workstation.

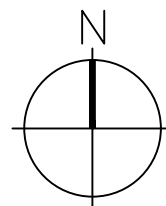

Site Boundary

Location of Proposed Works



Block Plan
Moss Mill Industrial Estate,
Rochdale, OL16 5LB
Scale: 1:500 @A3

This drawing is protected by copyright and remains the property of BWP Limited. Reproduction, in whole or in part, is prohibited without prior written consent. Do not scale this drawing. It is crucial that this drawing is reviewed alongside all associated specifications and schedules of work to ensure completeness. All dimensions and levels must be verified on-site, and any discrepancies should be reported to BWP Limited before commencing work or preparing site drawings.

Liverpool | Manchester | London | Telephone +44(0)161 236 8133

www.bwpconsultants.co.uk