




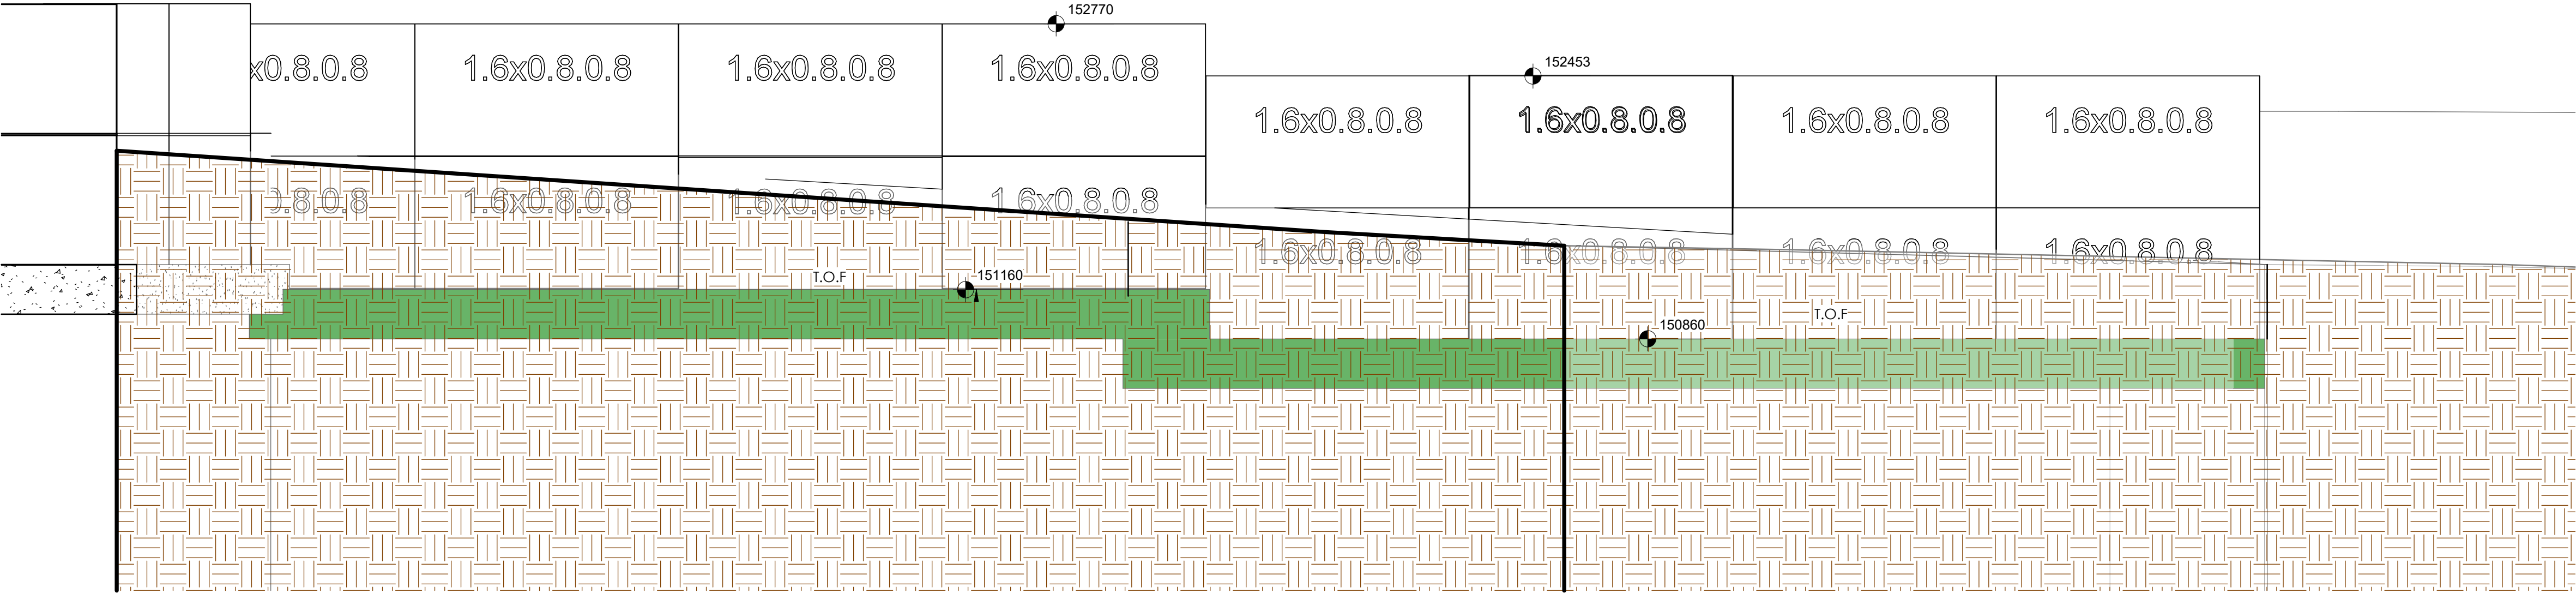

Elevation 1  
1 : 25

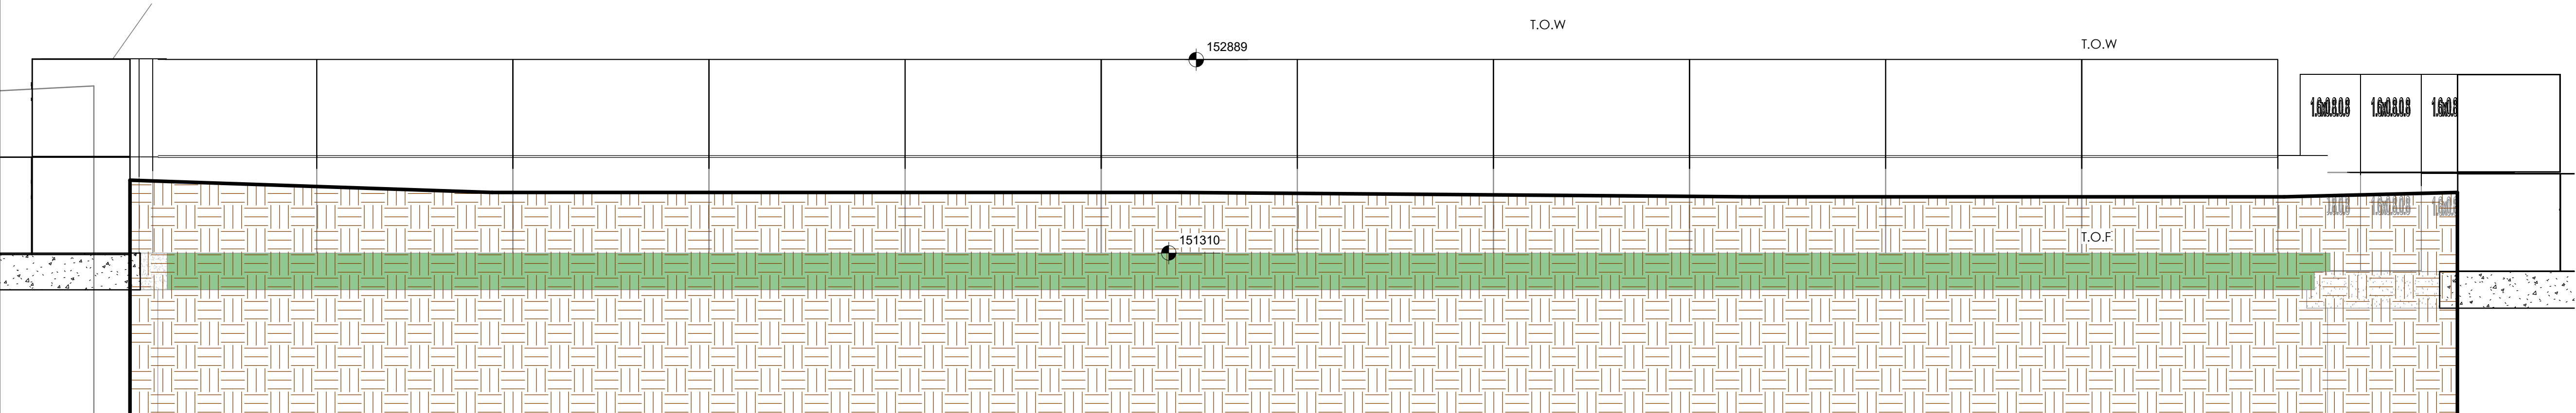

Elevation 2  
1 : 30

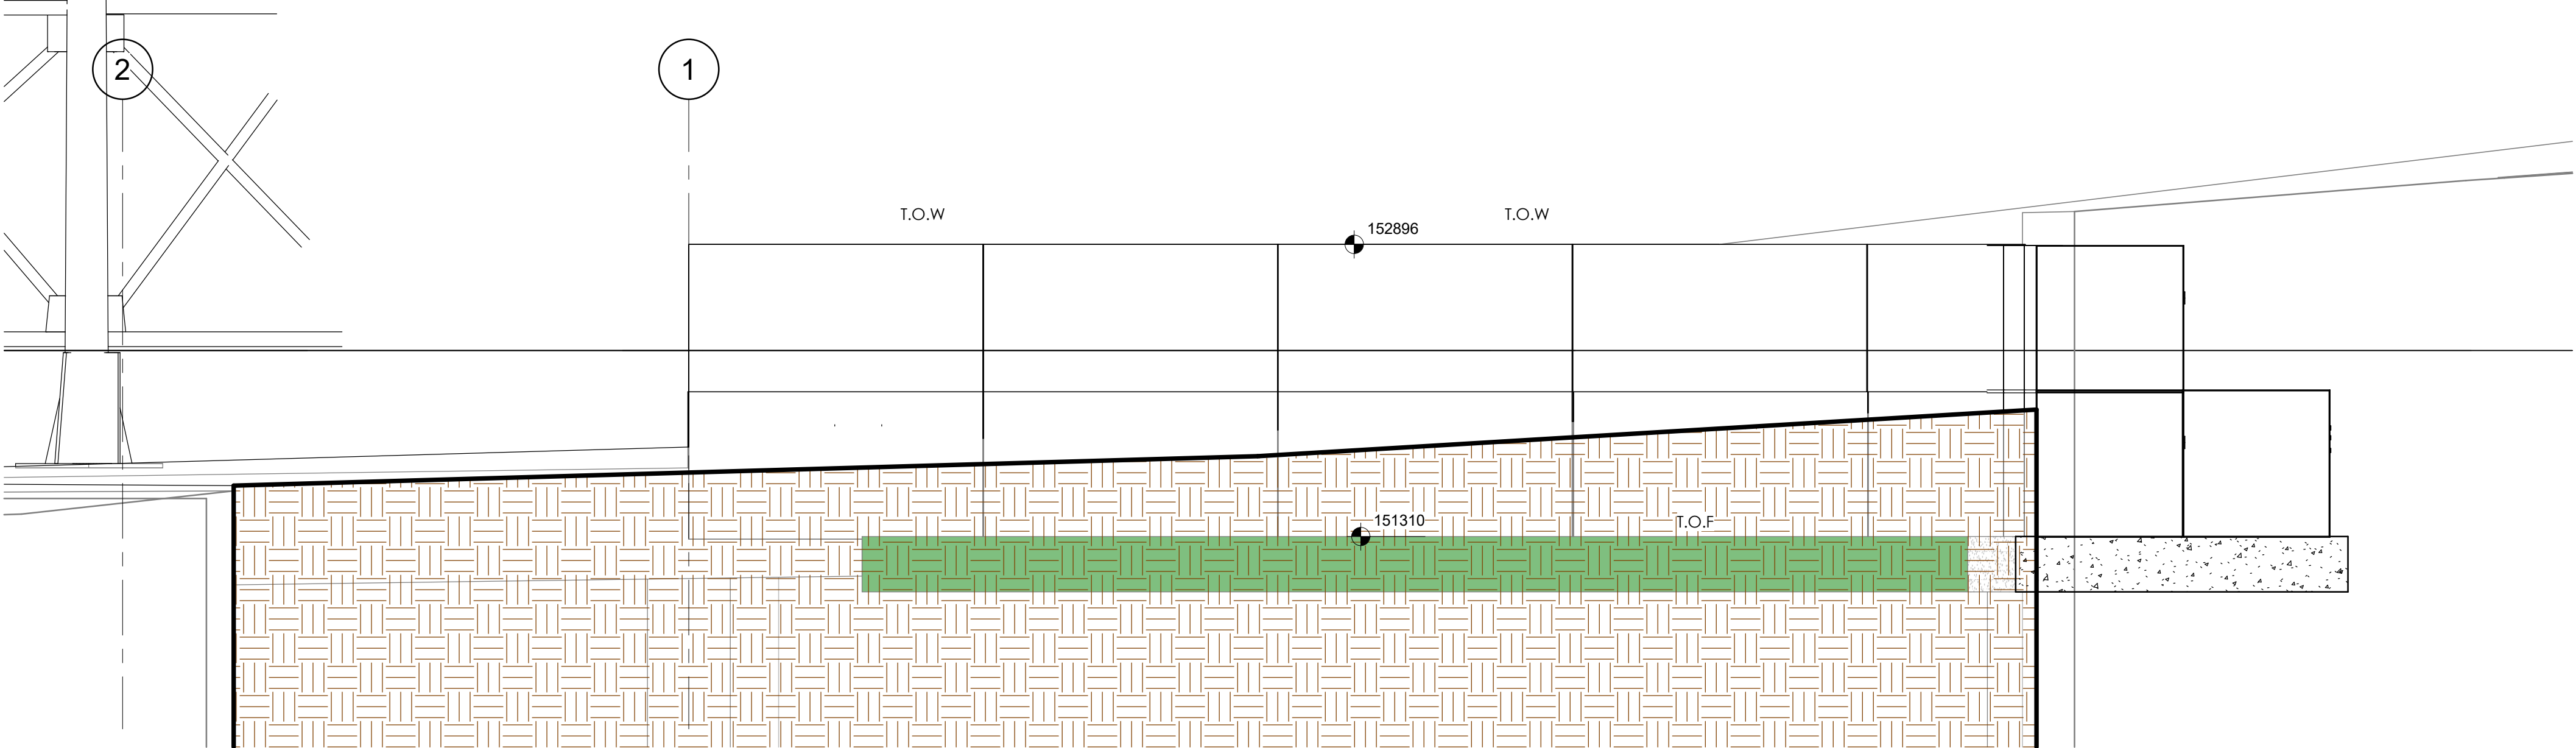

Elevation 3  
1 : 25

| Rev | Description                    | Date     |
|-----|--------------------------------|----------|
| 1   | STAGE 4 ISSUE                  | 23/08/25 |
| 2   | RETAINING WALL DETAILS UPDATED | 24.11/25 |

| CODE   | SUITABILITY DESCRIPTION |
|--------|-------------------------|
| I      | INFORMATION             |
| STATUS | PURPOSE OF ISSUE        |
| S2     | INFORMATION             |

PROJECT

SILO'S INSTALLATION

TITLE  
PROPOSED RETAINING WALL ELEVATIONS

CLIENT  
LANCASHIRE FARM DAIRIES

|                                     |                           |                  |
|-------------------------------------|---------------------------|------------------|
| DRAWN BY<br>FR                      | CHECKED BY<br>MW          | DATE<br>07/29/25 |
| SCALE (@ A1)<br>As indicated        | PROJECT NUMBER<br>MCS2185 |                  |
| DRAWING NUMBER<br>VDG-2327-DWG-9008 | REV<br>2                  |                  |