


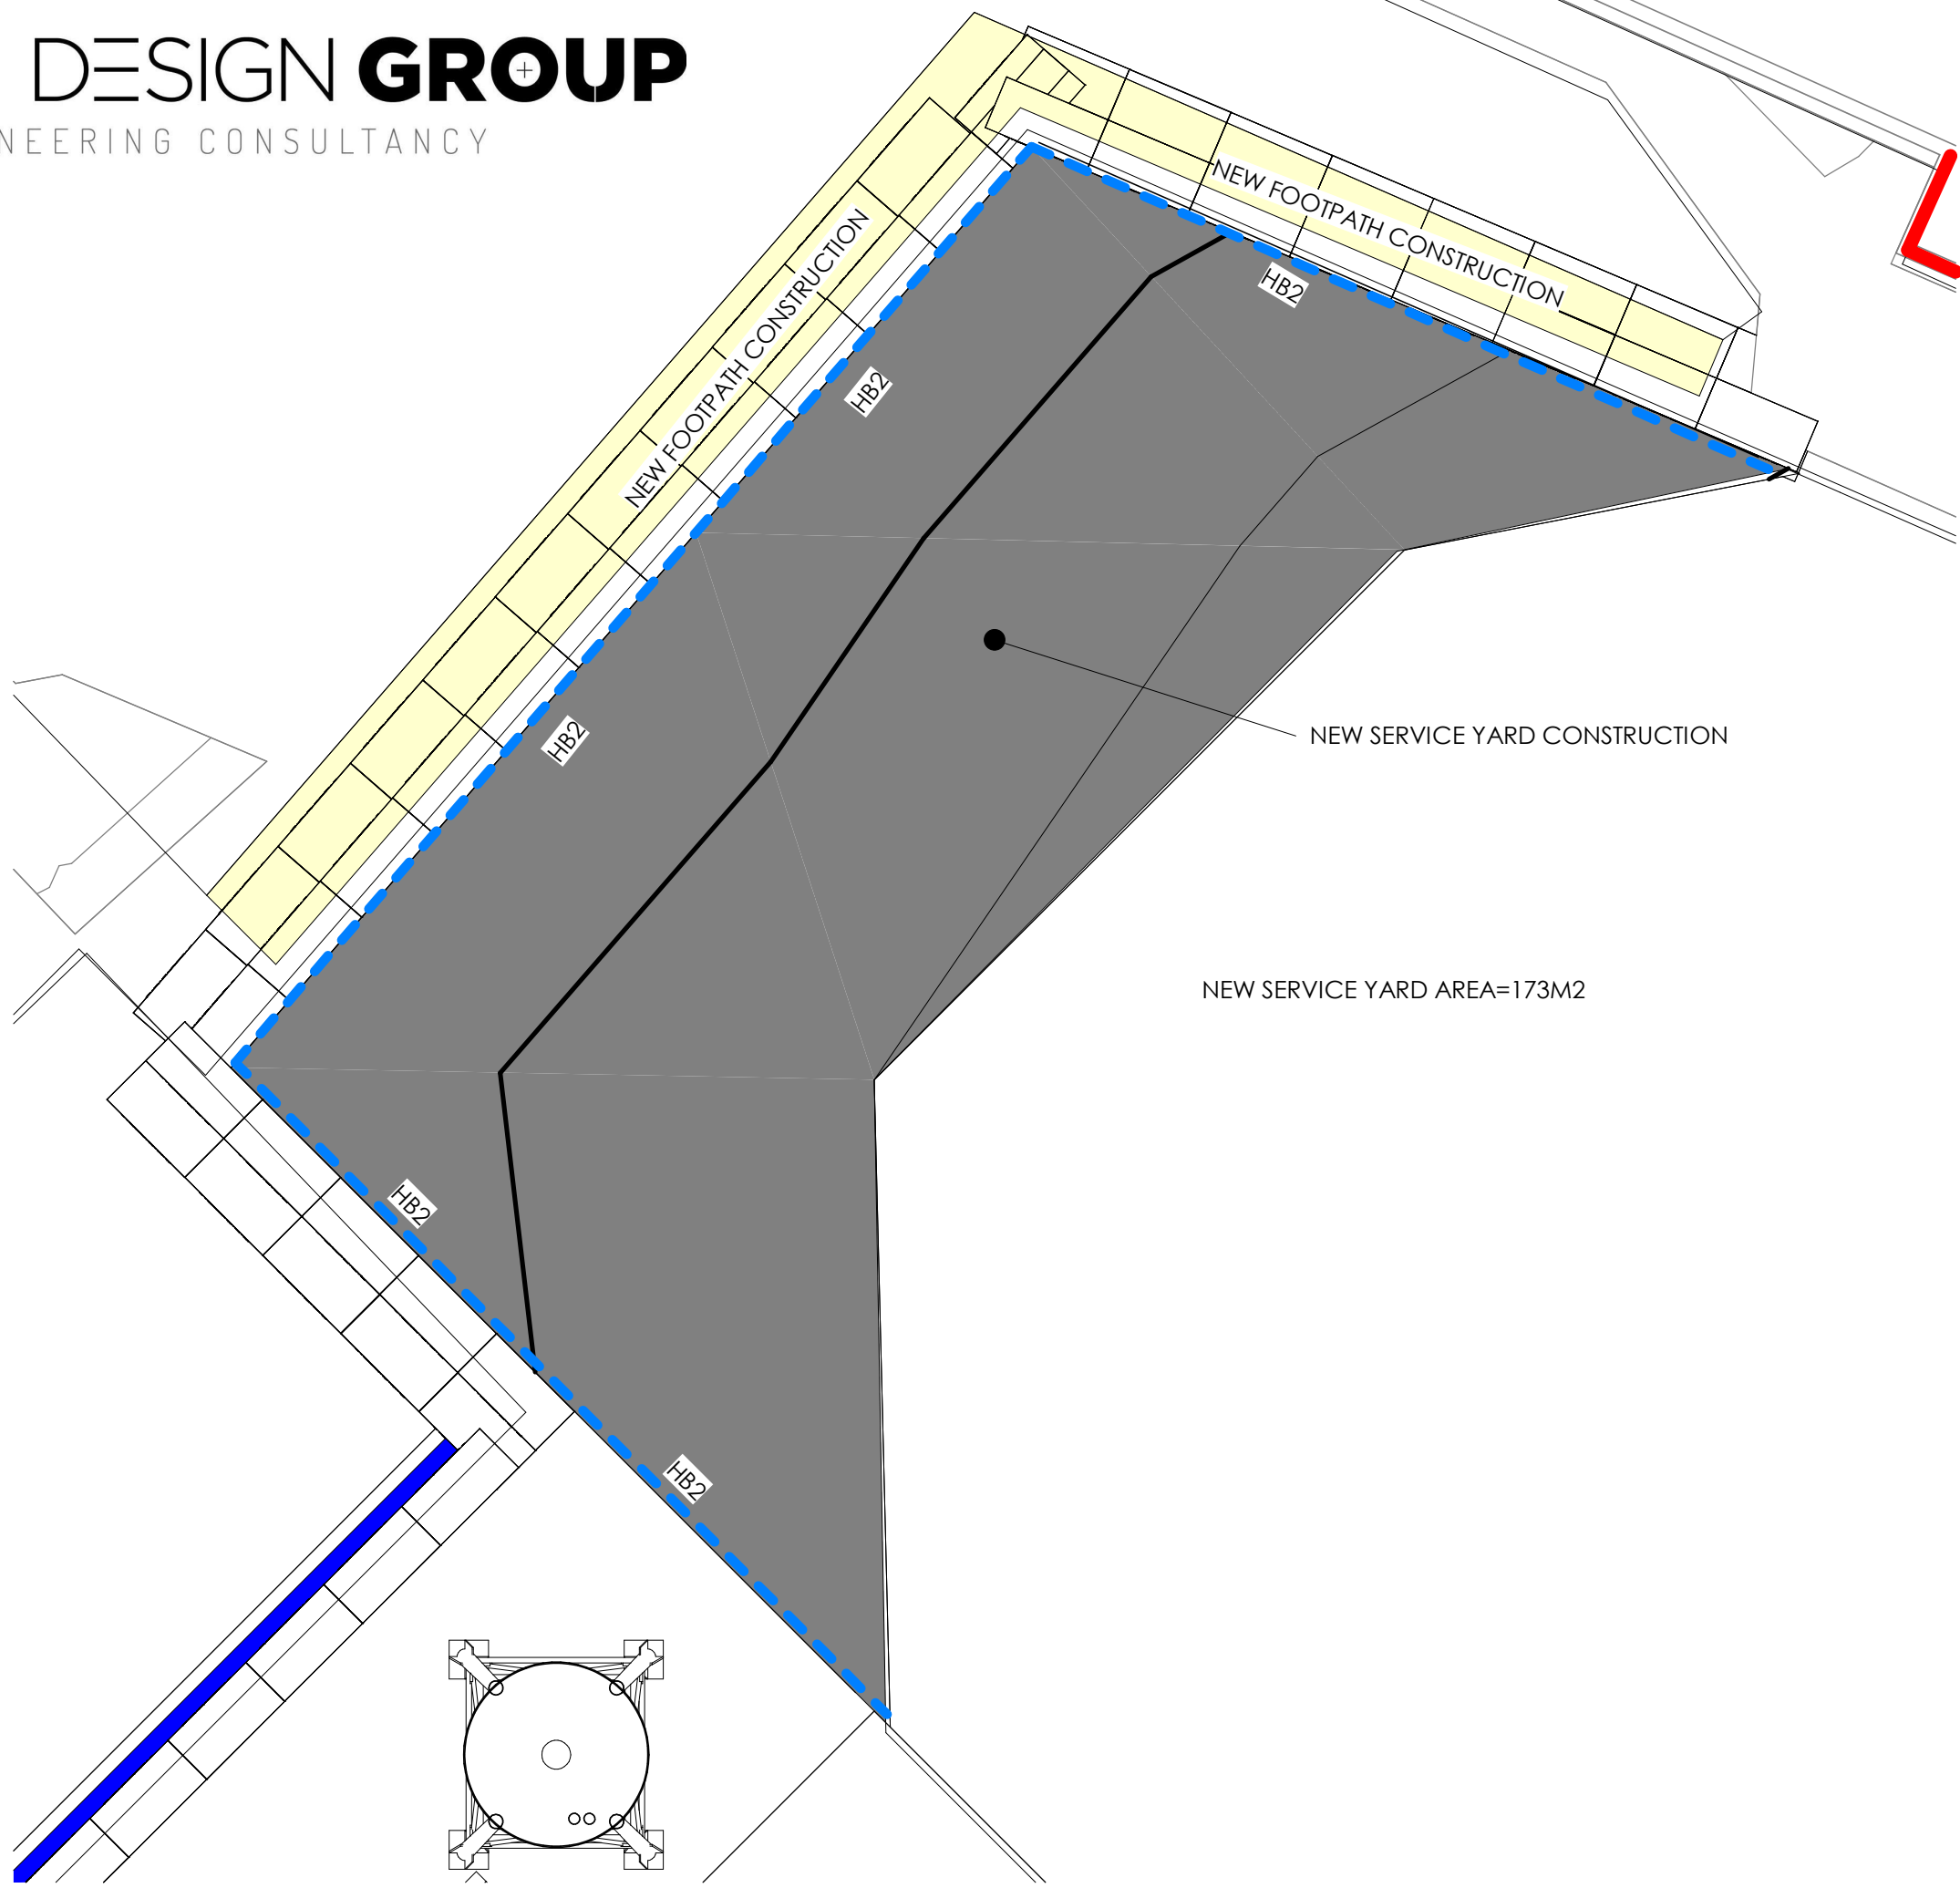
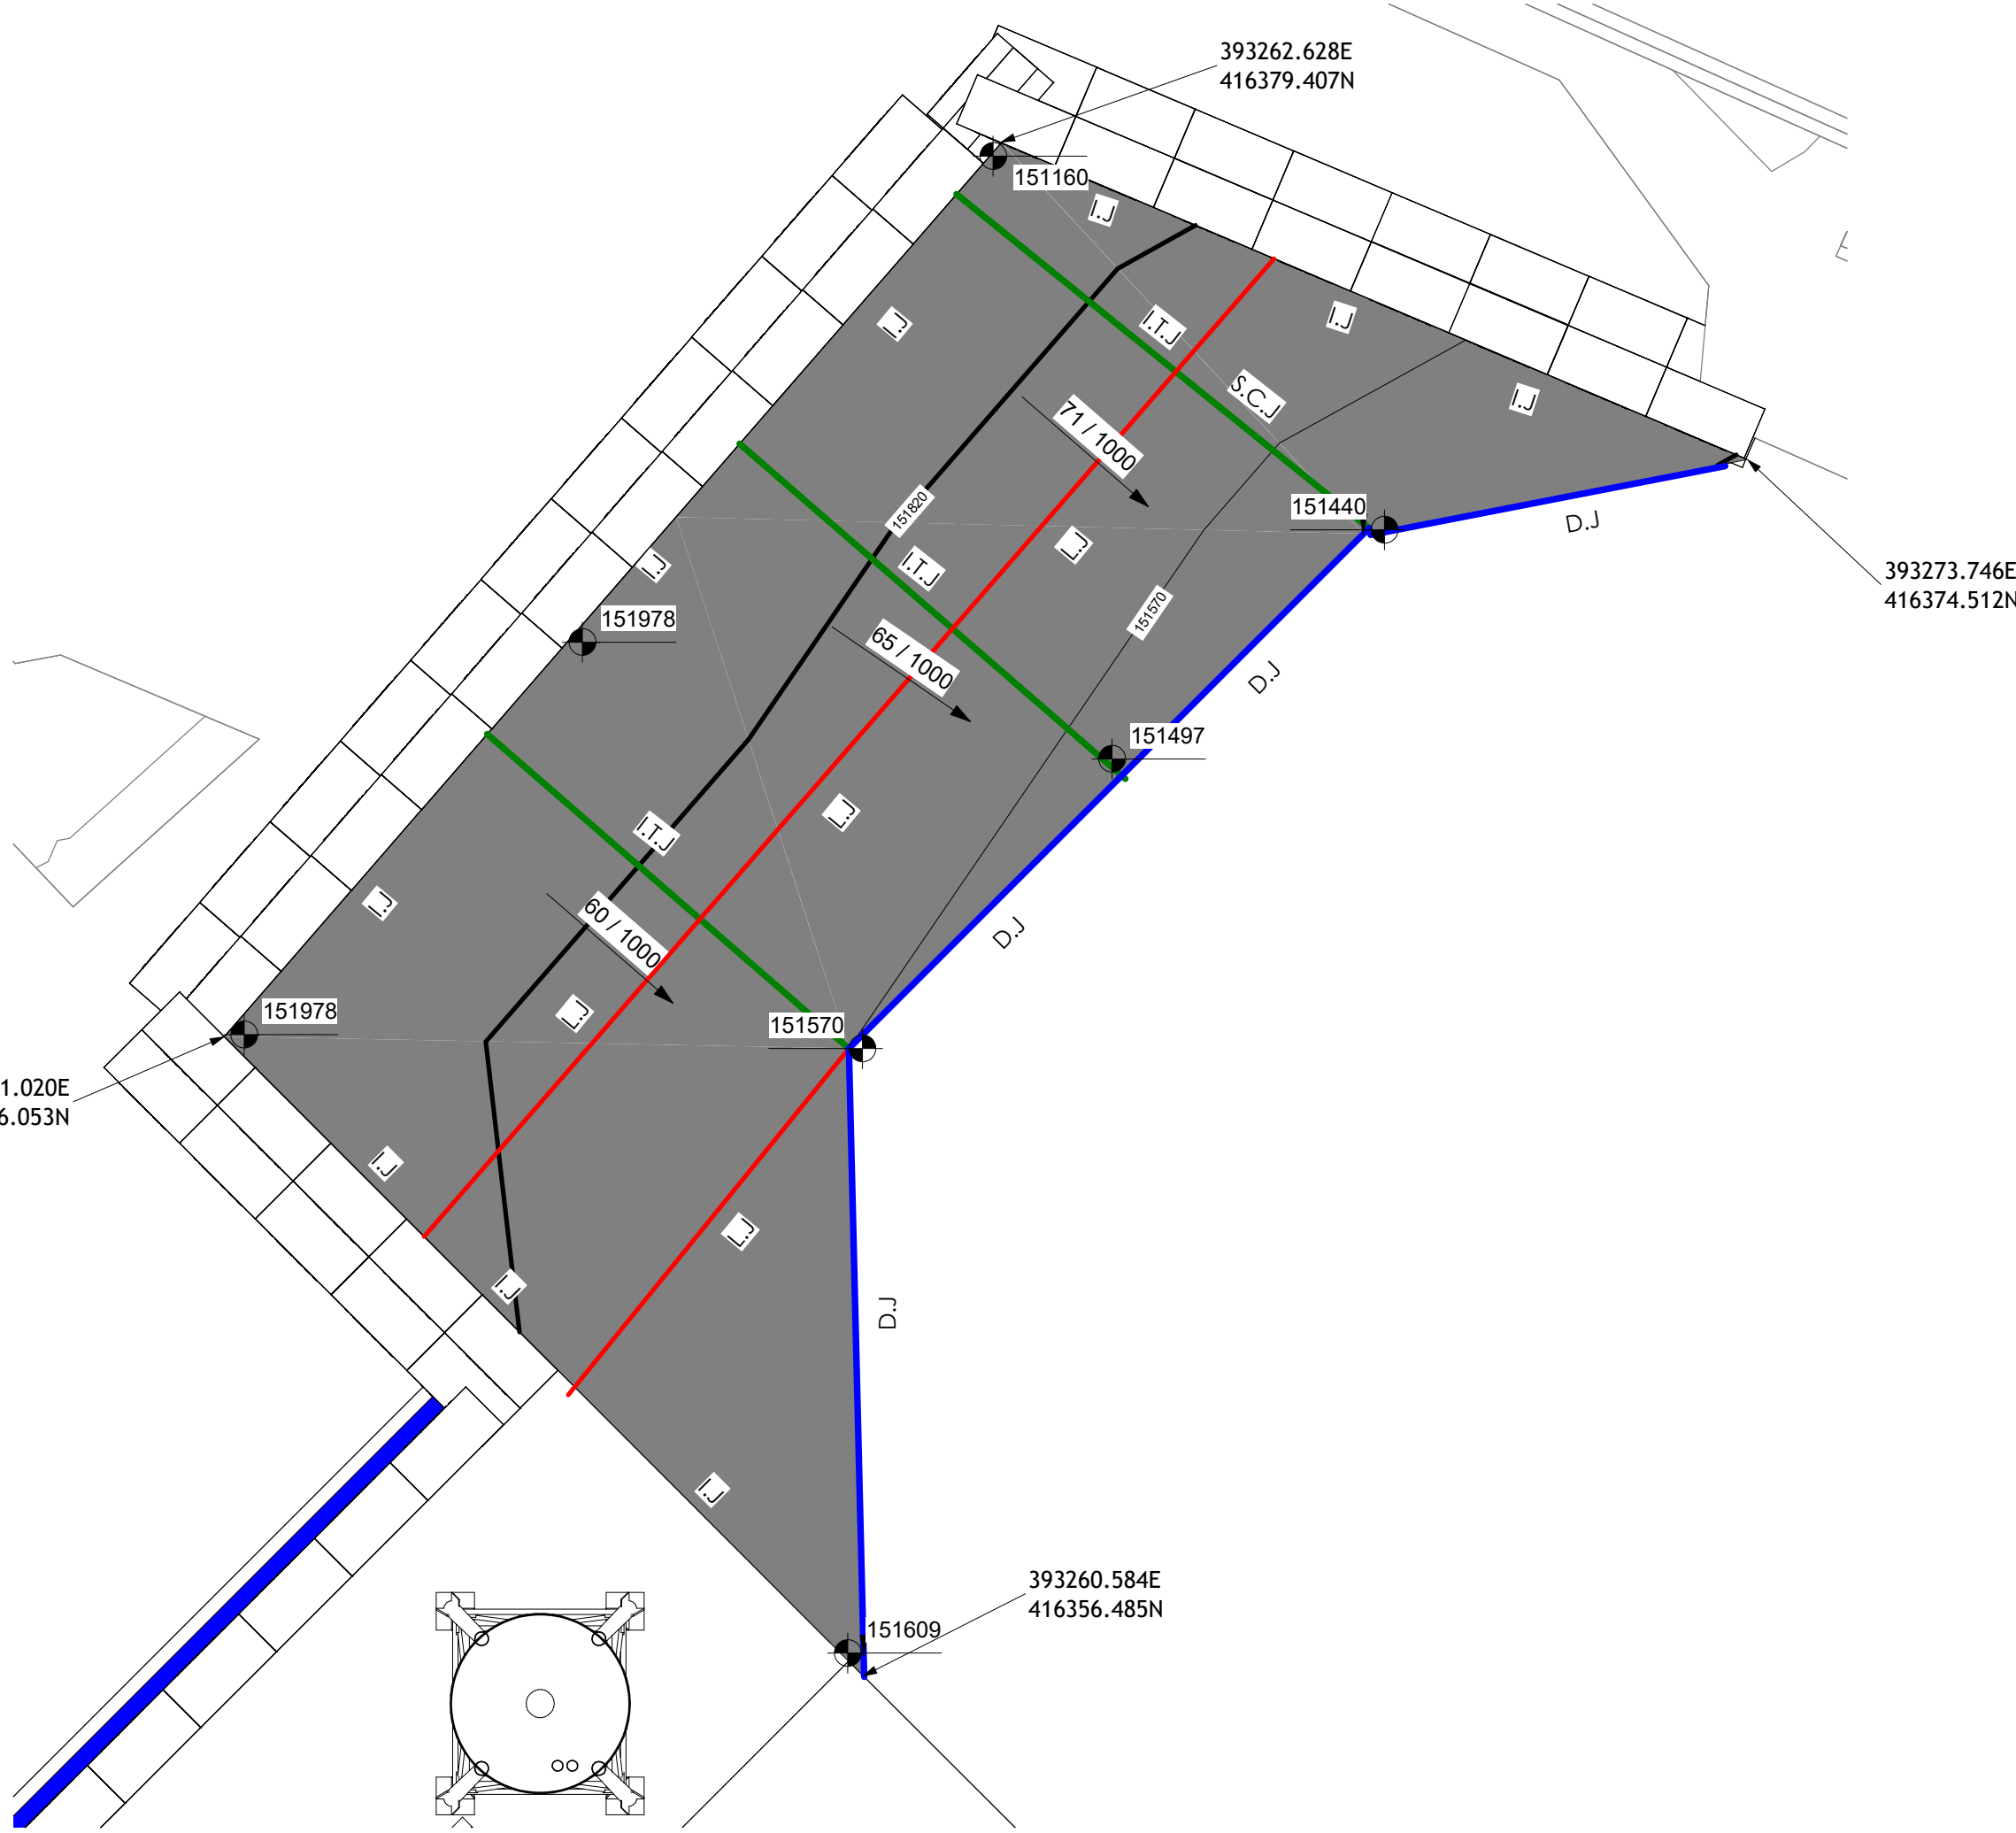
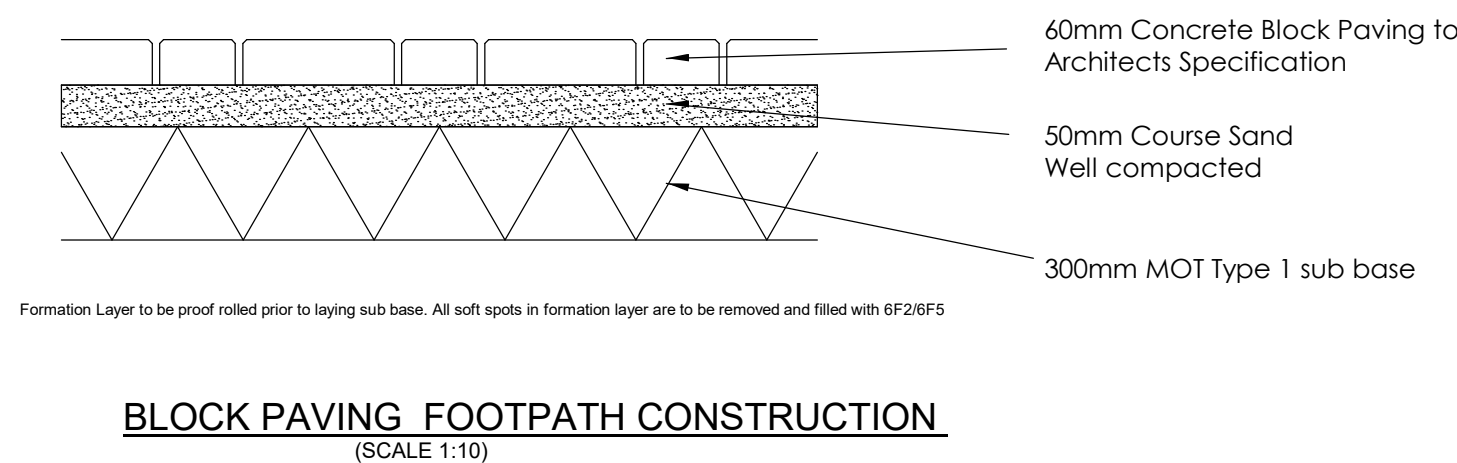
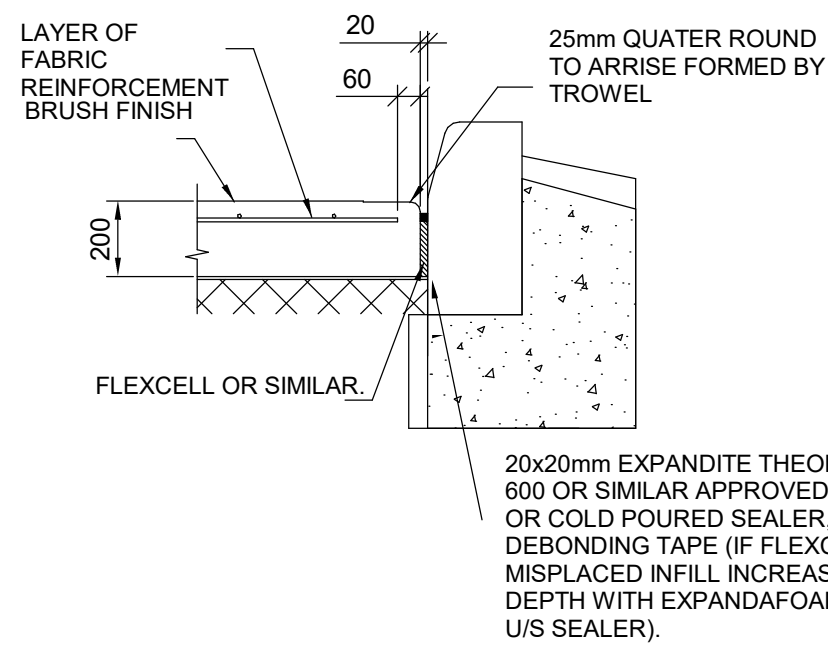
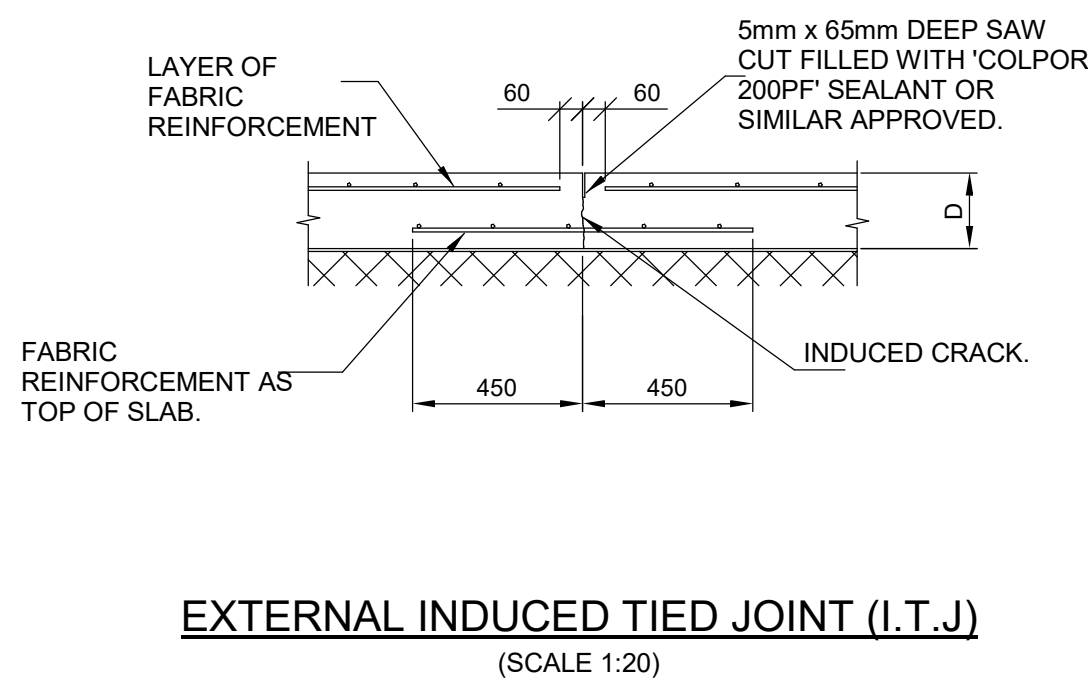
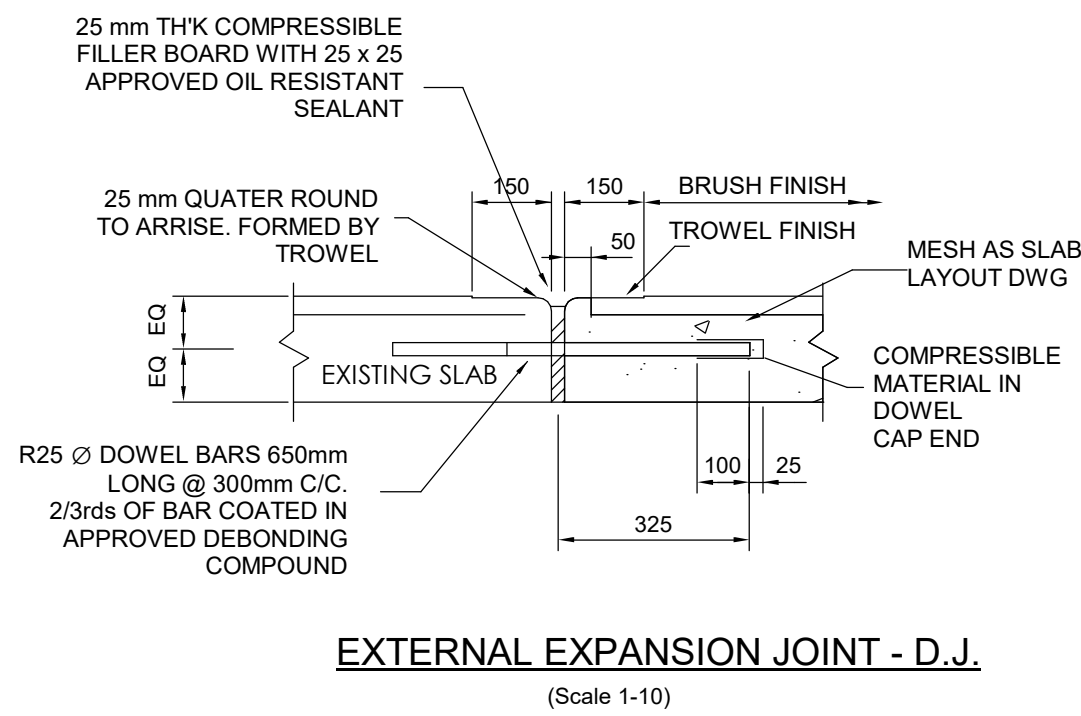


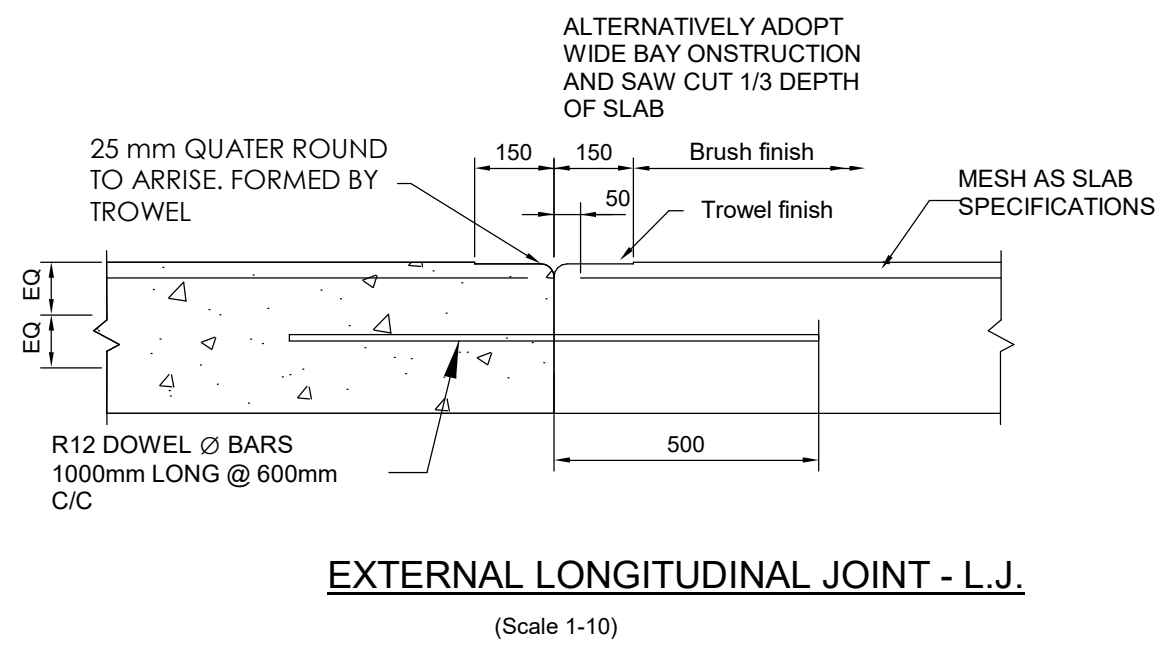

PROPOSED KERBING AND SURFACING
1 : 100

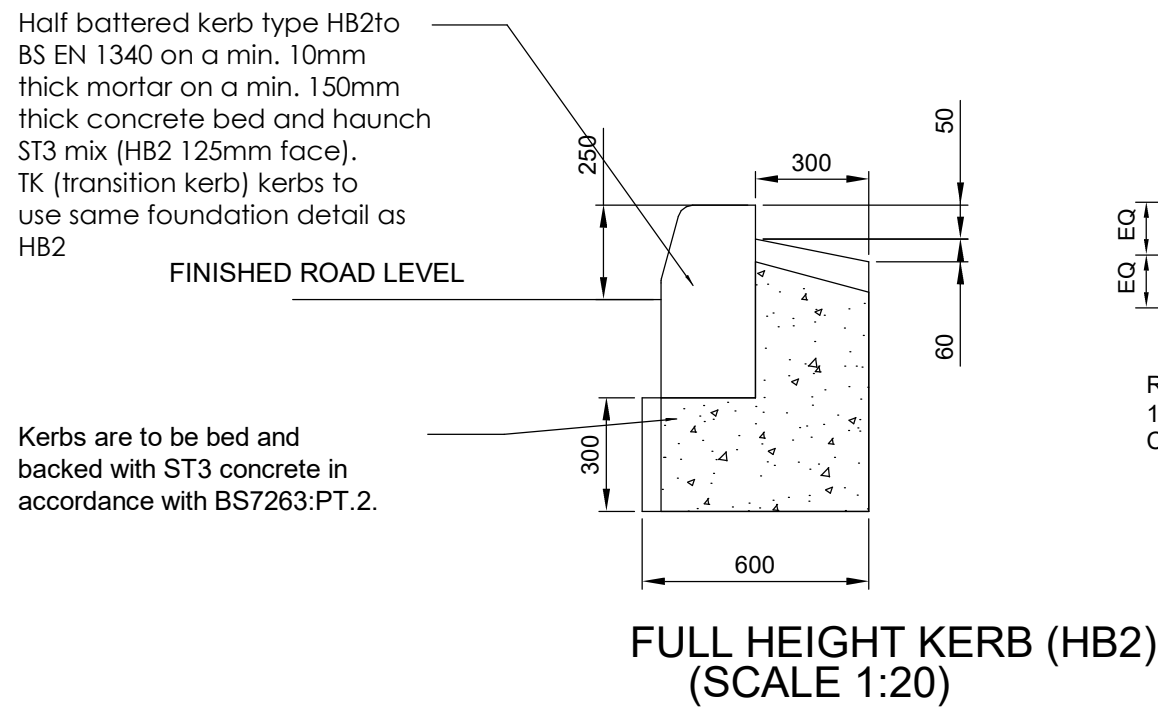

PROPOSED LEVELS & JOINT LAYOUT
1 : 100

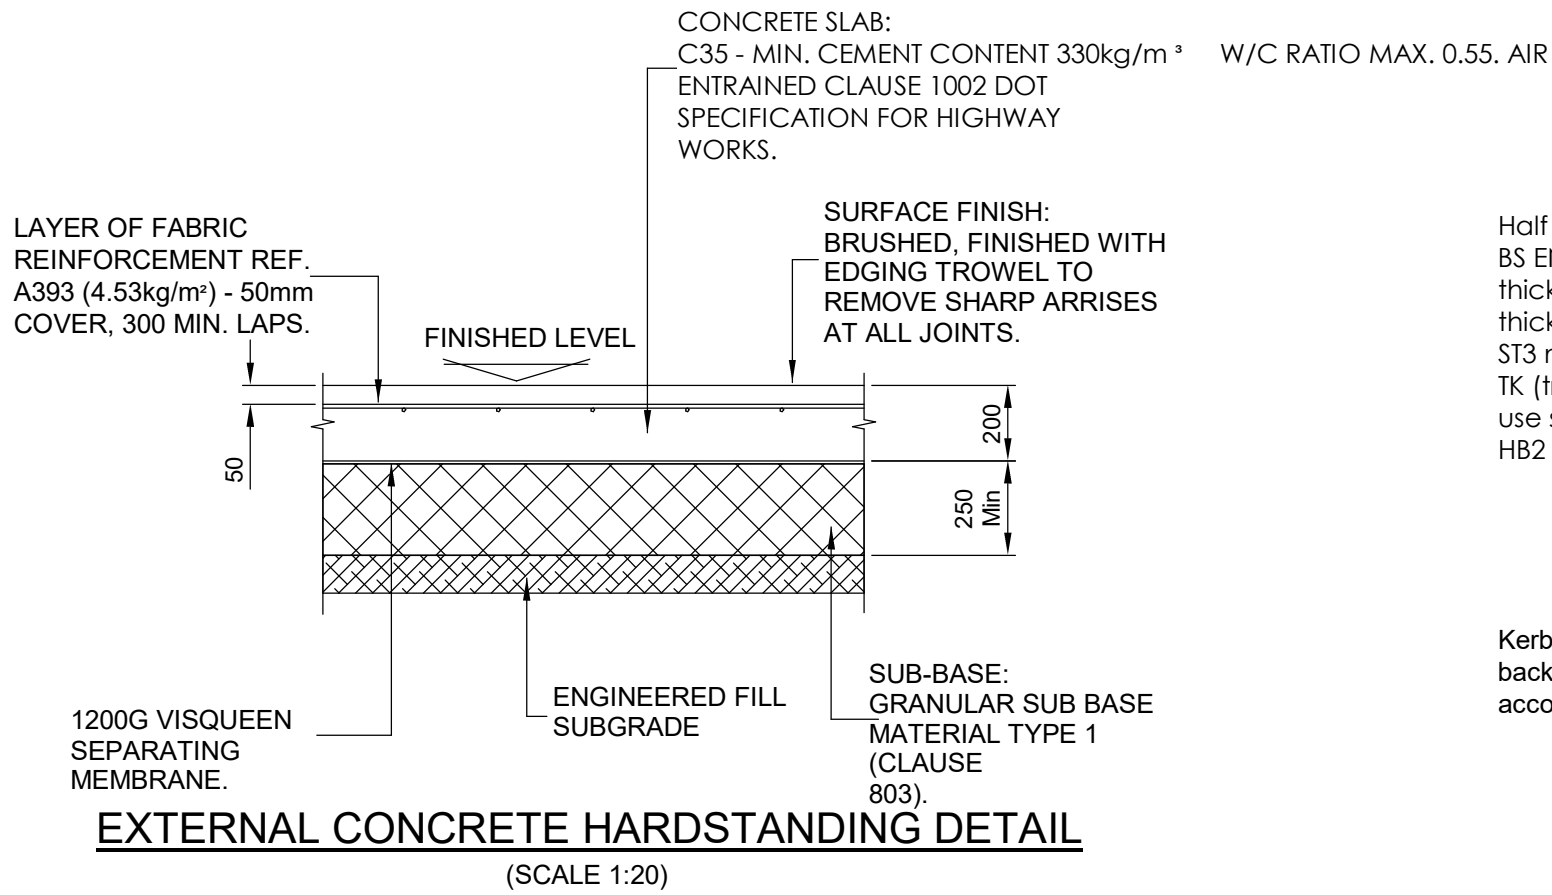

Rev	Description	Date
1	STAGE 4 ISSUE	23/08/25
2	SETTING OUT PROVIDED	24/11/25

CODE	SUITABILITY DESCRIPTION
I	INFORMATION
STATUS	PURPOSE OF ISSUE
S2	INFORMATION

PROJECT

SIL0'S INSTALLATION

TITLE

PROPOSED SERVICE YARD
LAYOUT

CLIENT

LANCASHIRE FARM DAIRIES

DRAWN BY FR	CHECKED BY MW	DATE 07/29/25
SCALE (@ A1) As indicated	PROJECT NUMBER MCS2185	
DRAWING NUMBER VDG-2327-DWG-9006	REV 2	