




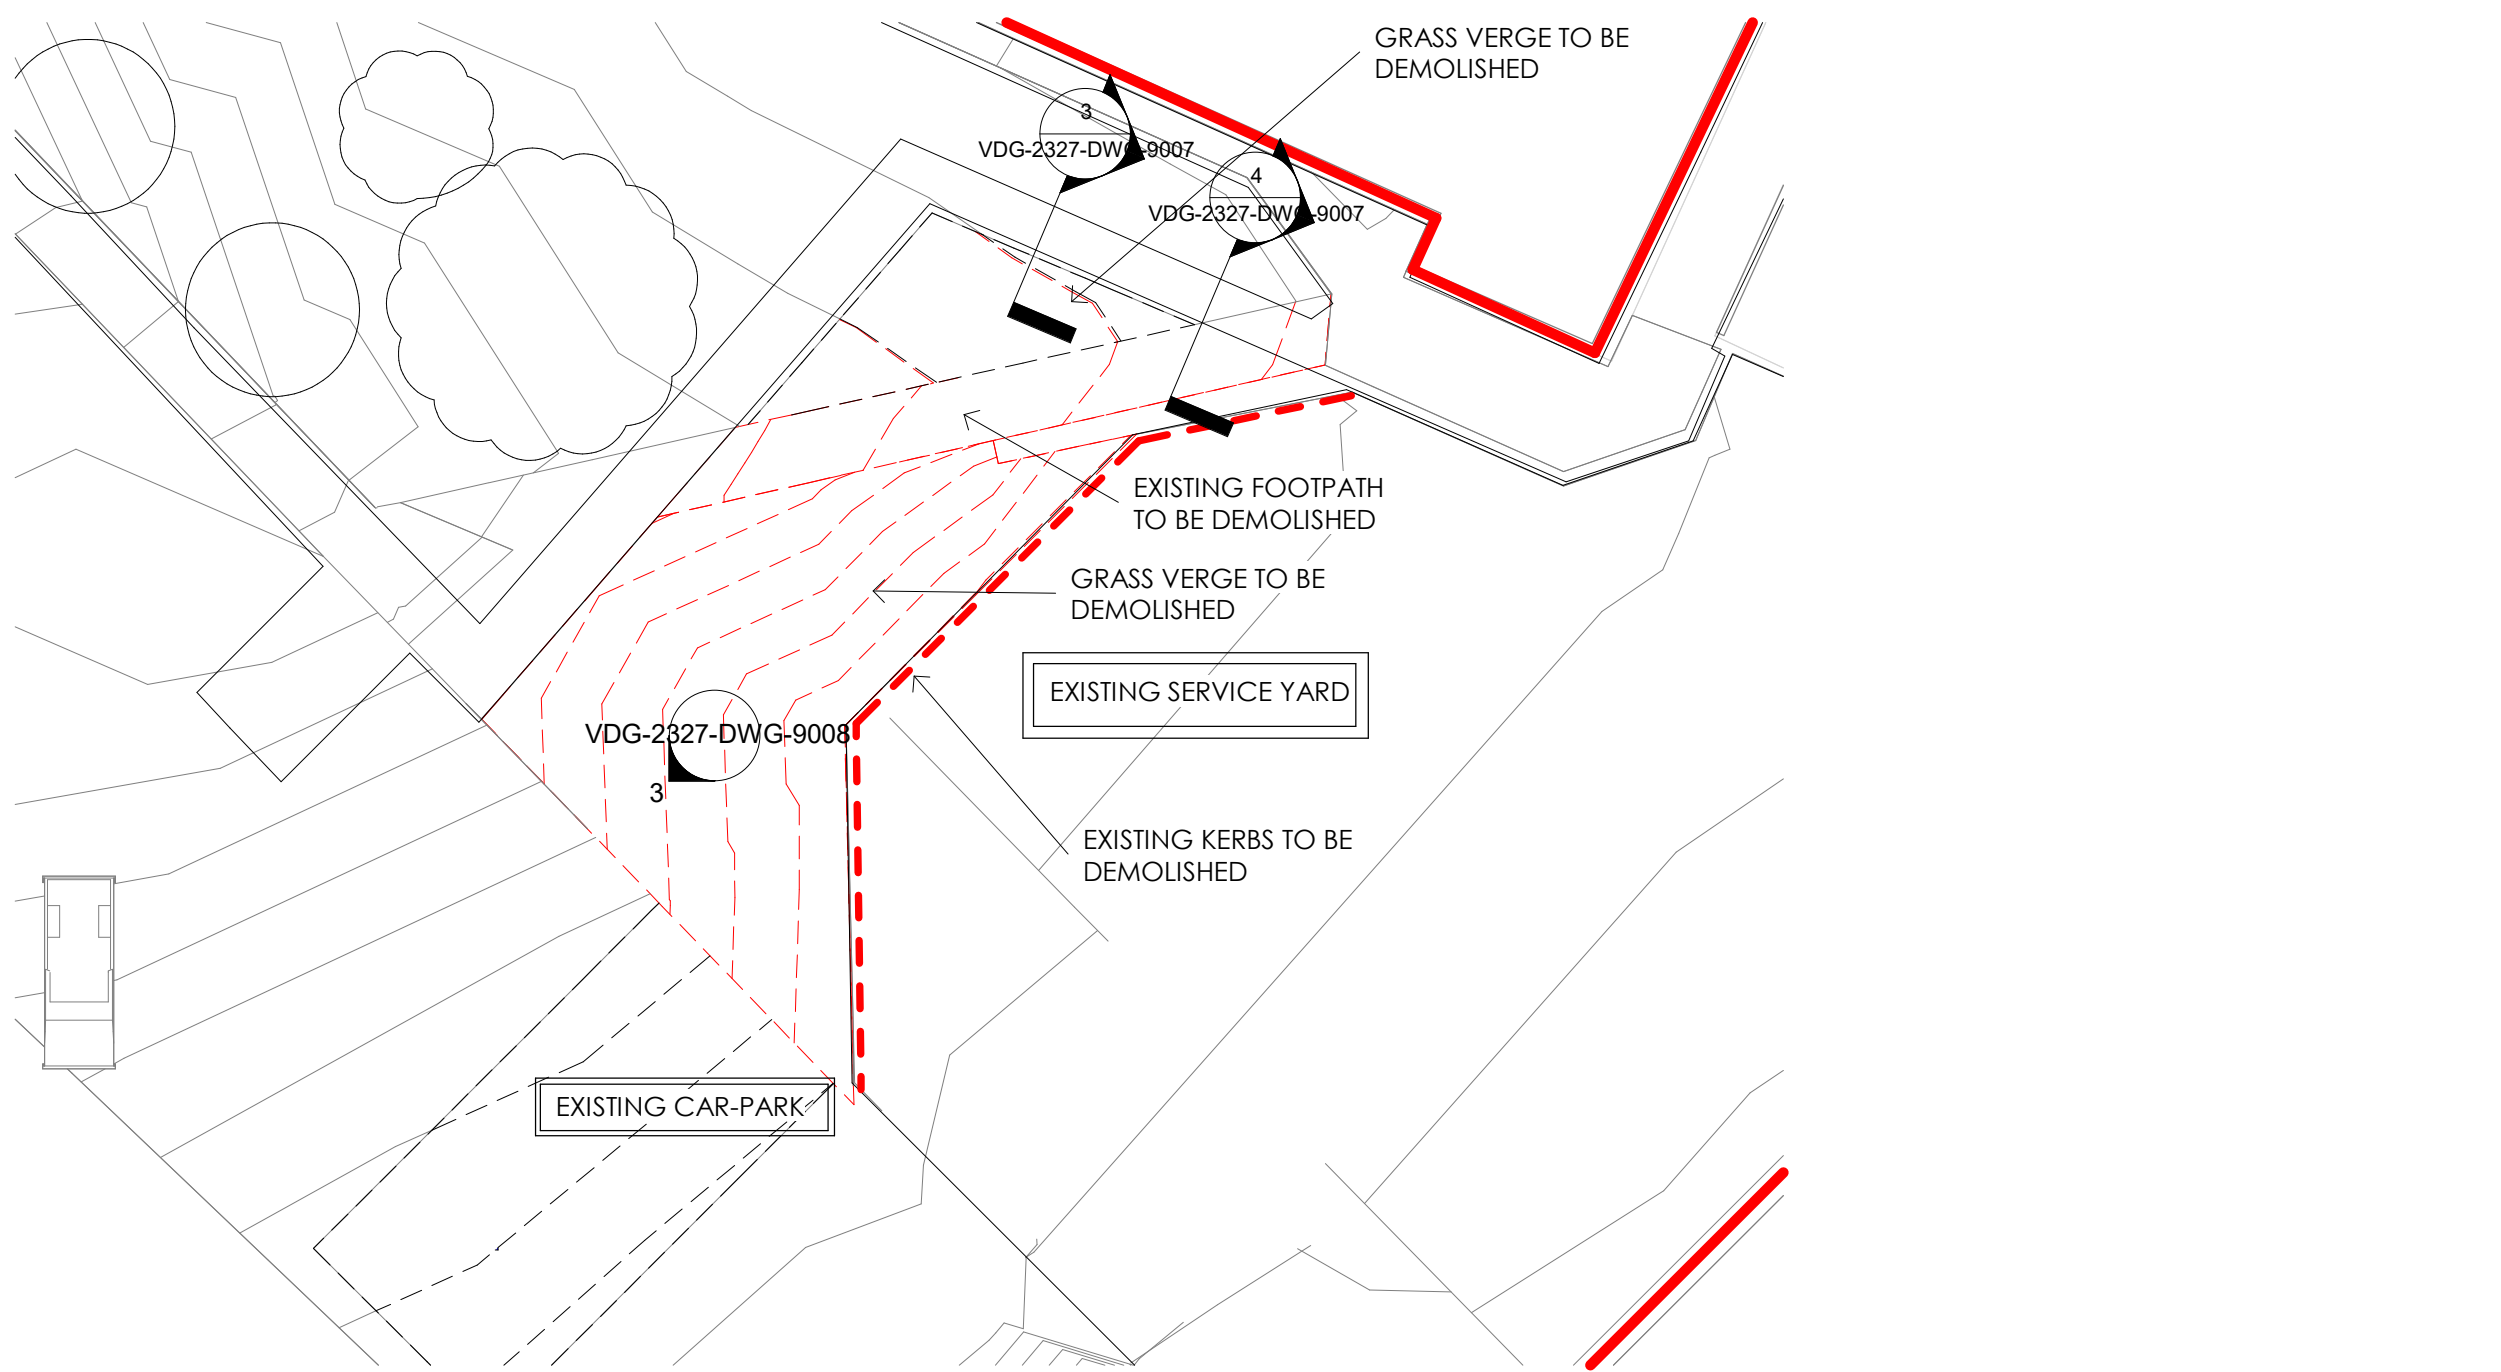


PROPOSED DEMOLITION PLAN
1 : 200

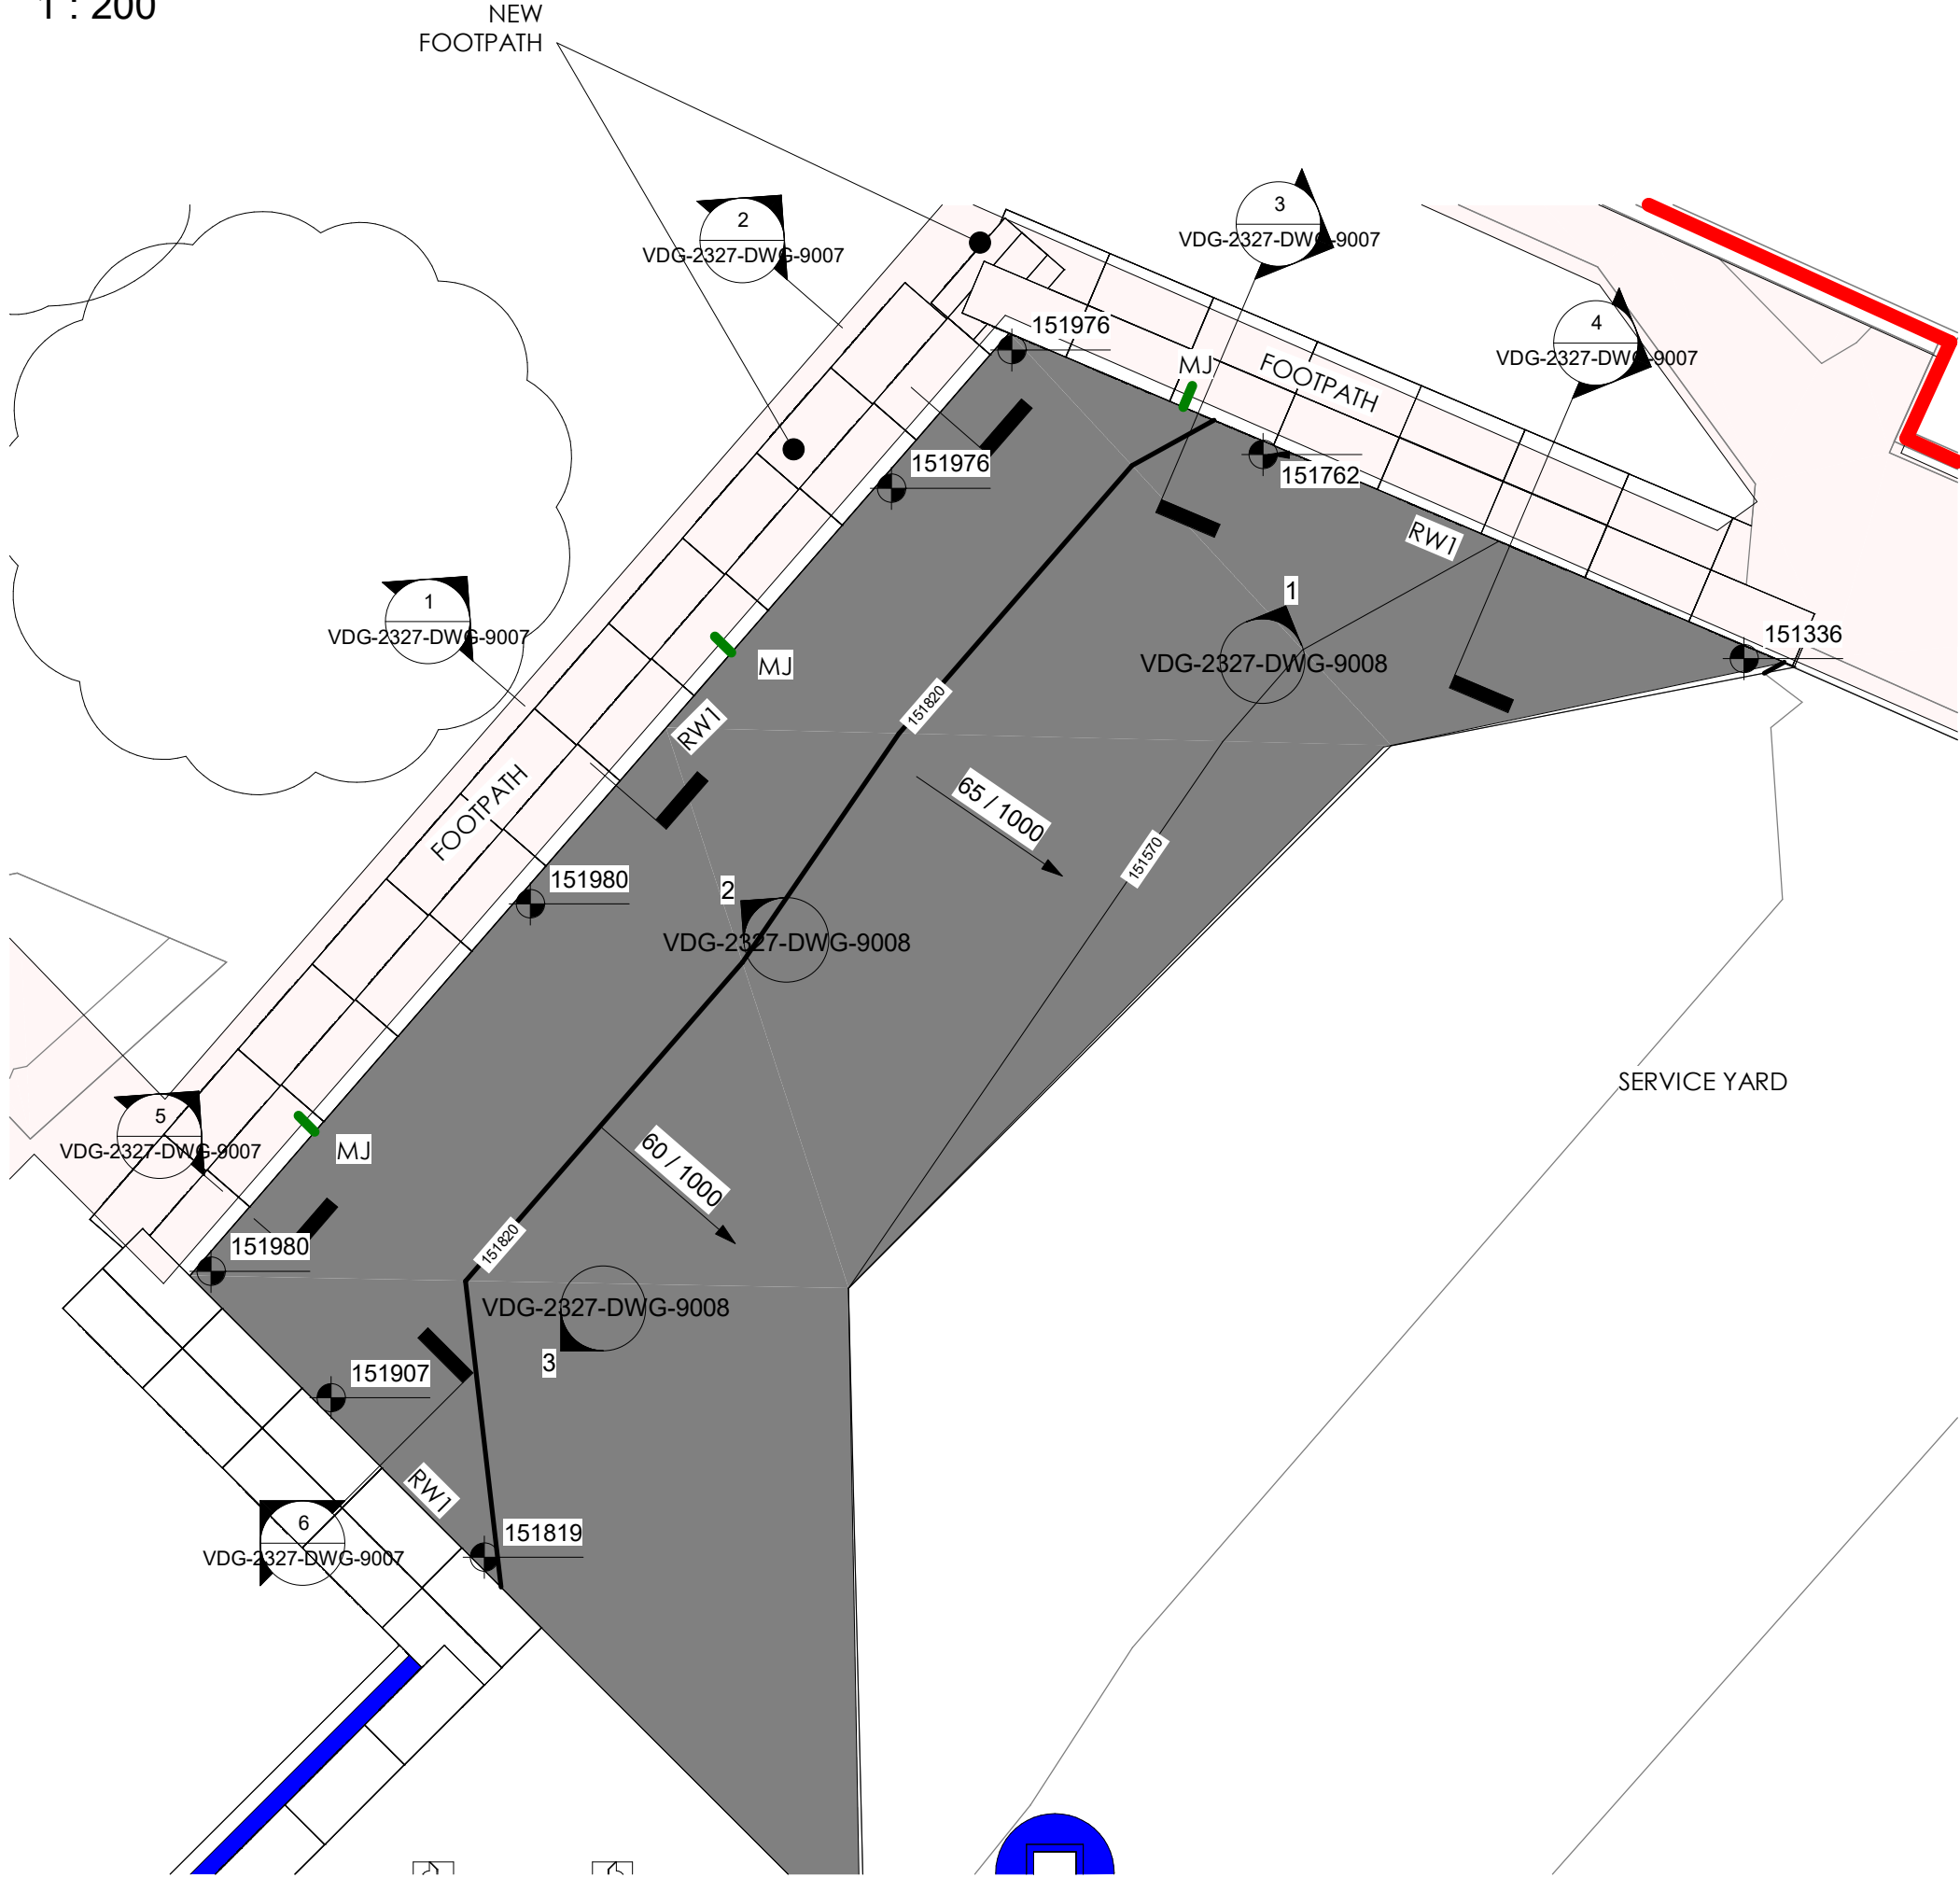

PROPOSED RETAINING WALL LAYOUT
1 : 100

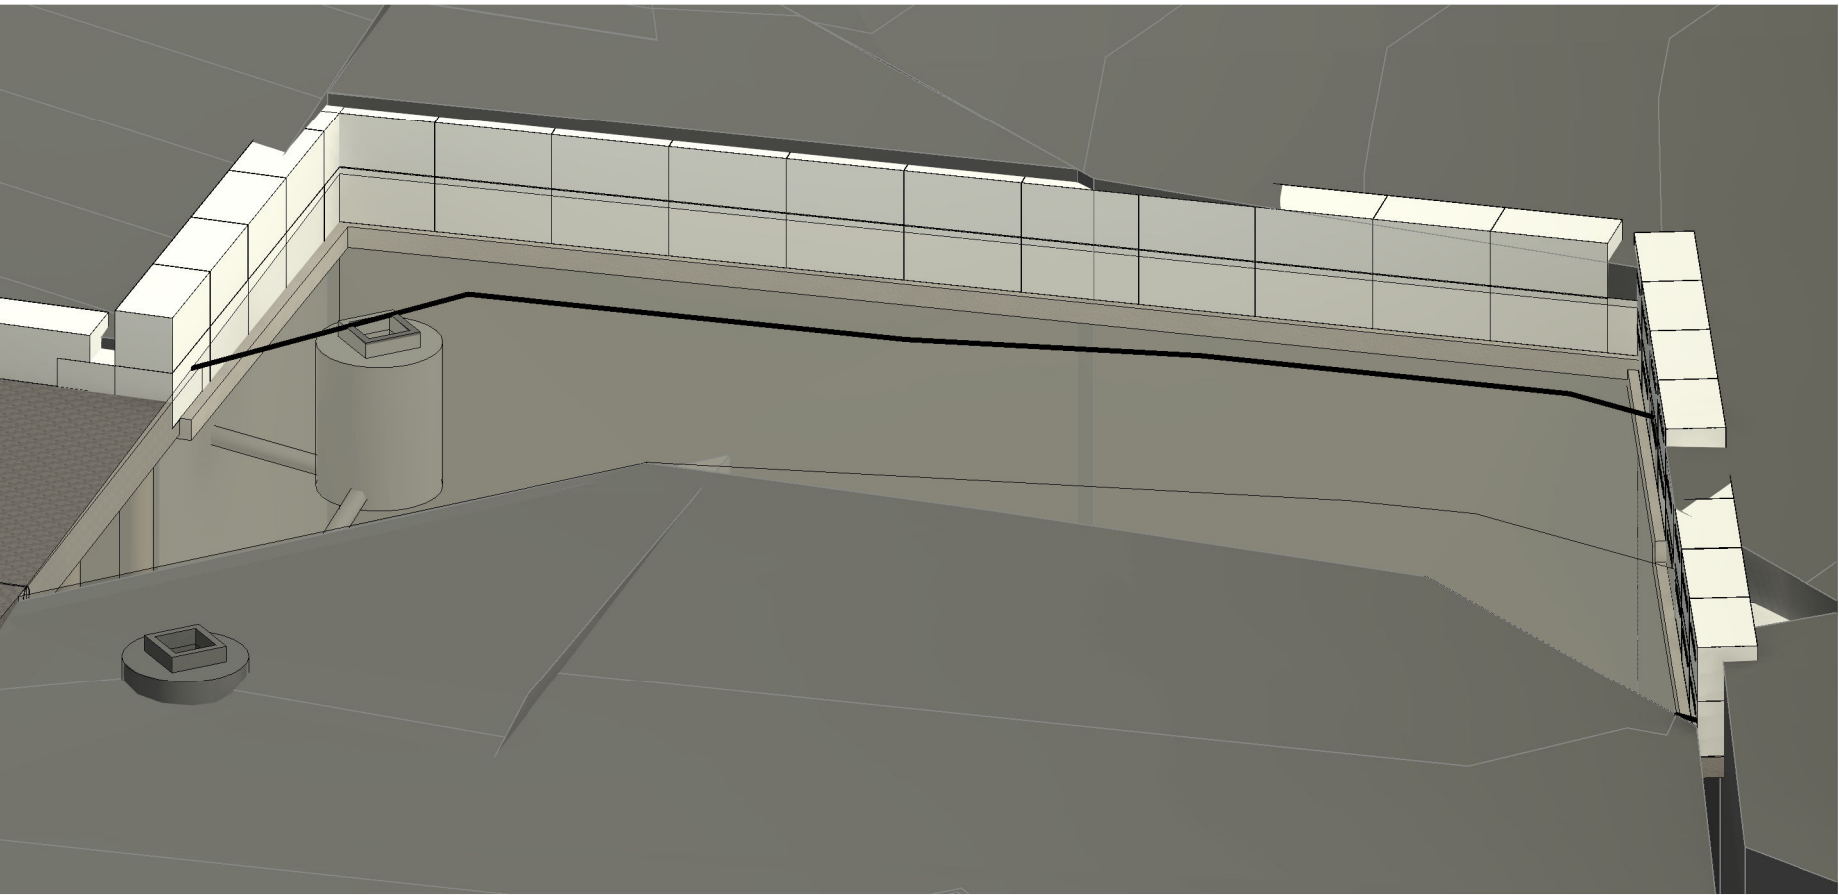

3D VIEW OF RETAINING WALLS

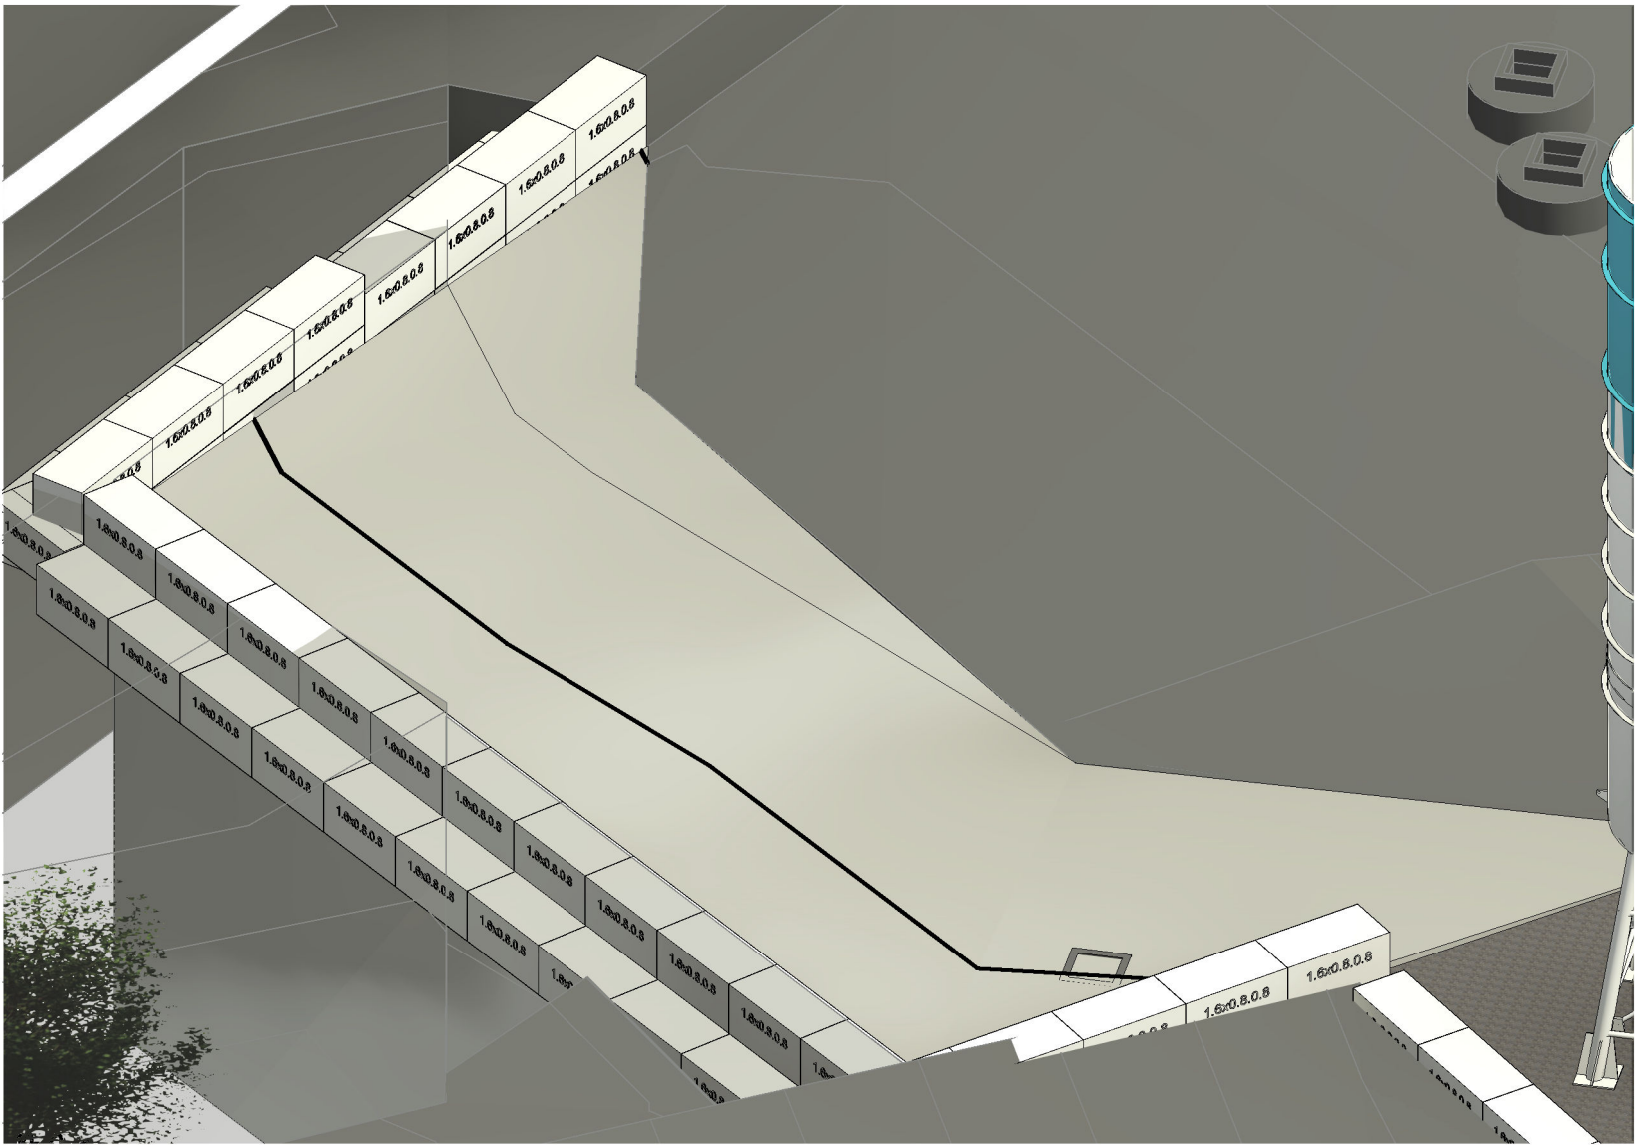

3D VIEW OF RETAINING WALLS 2

LEGATO BLOCK RETAINING WALL DESIGN
INLINE WITH SUB CONTRACTORS DESIGN
AND MANUFACTURING DETAILS

Rev	Description	Date
1	STAGE 4 ISSUE	23/08/25
2	RETAINING WALL DETAILS UPDATED	24.11/25

CODE	SUITABILITY DESCRIPTION
I	INFORMATION
STATUS	PURPOSE OF ISSUE
S2	INFORMATION

PROJECT

SILLO'S INSTALLATION

TITLE

PROPOSED RETAINING WALL
LAYOUT

CLIENT

LANCASHIRE FARM DAIRIES

DRAWN BY
FR

CHECKED BY
MW

DATE
04/01/25

SCALE (@ A1)
As indicated

PROJECT NUMBER
MCS2185

DRAWING NUMBER	REV
VDG-2327-DWG-9005	2