



GALLERY 04 ELEVATION P



GALLERY 04 ELEVATION Q

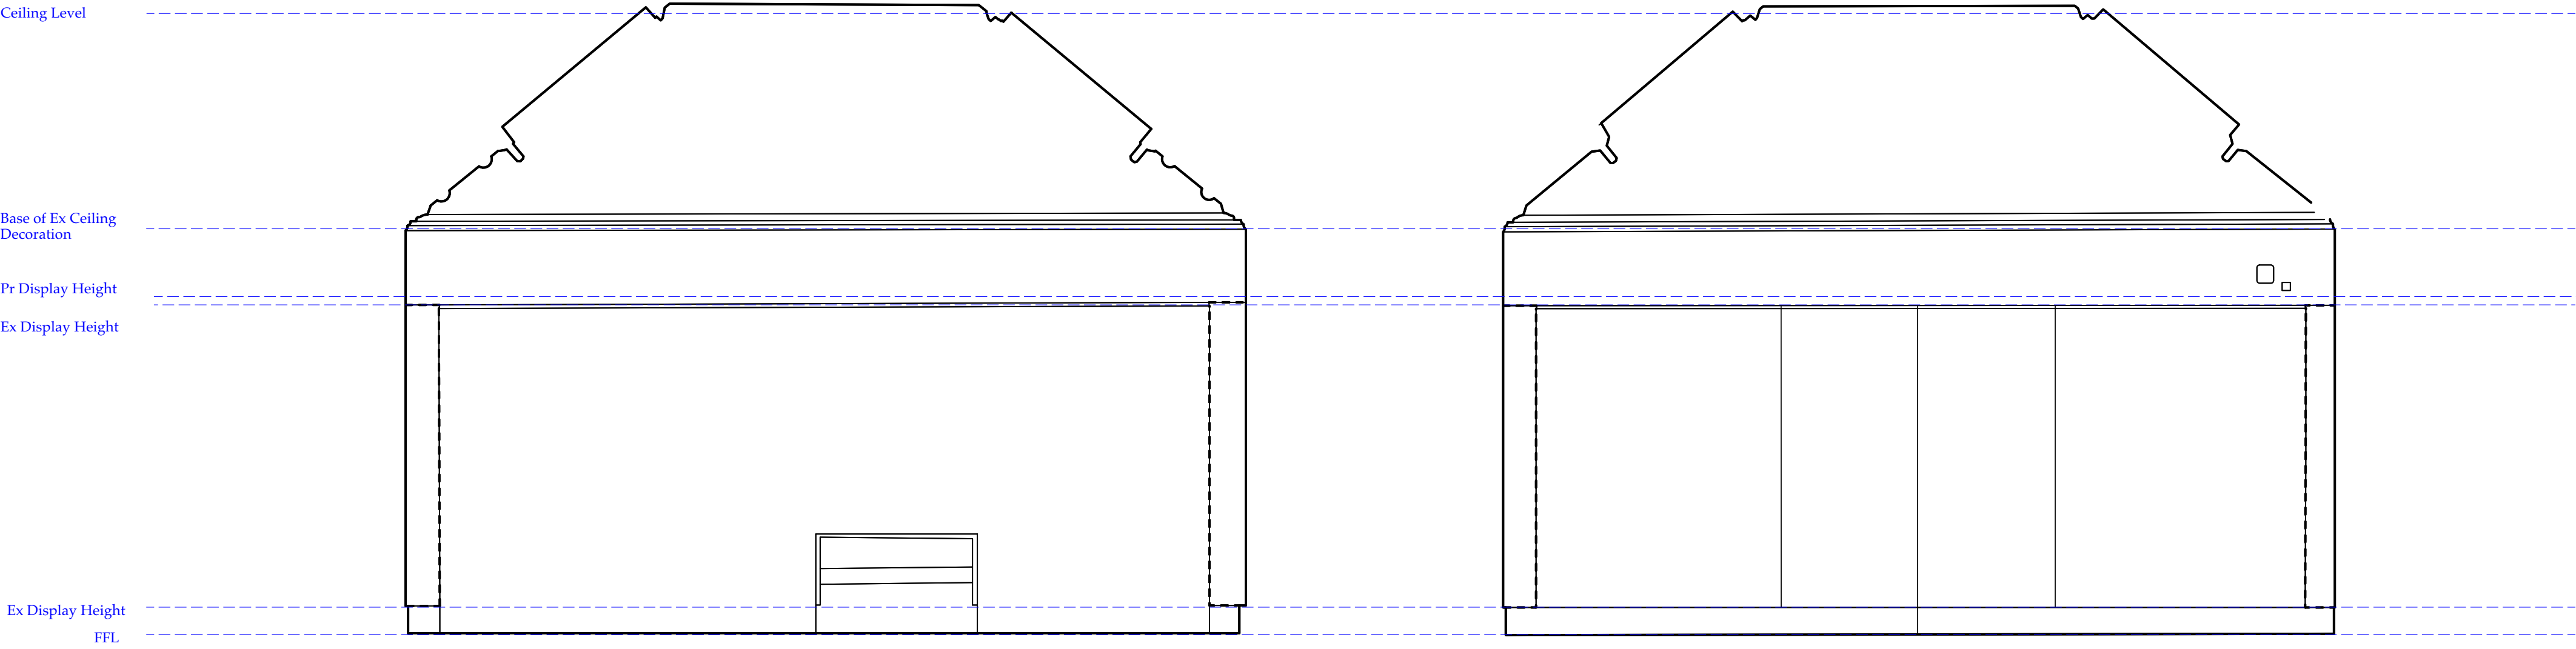

GALLERY 04 ELEVATION O

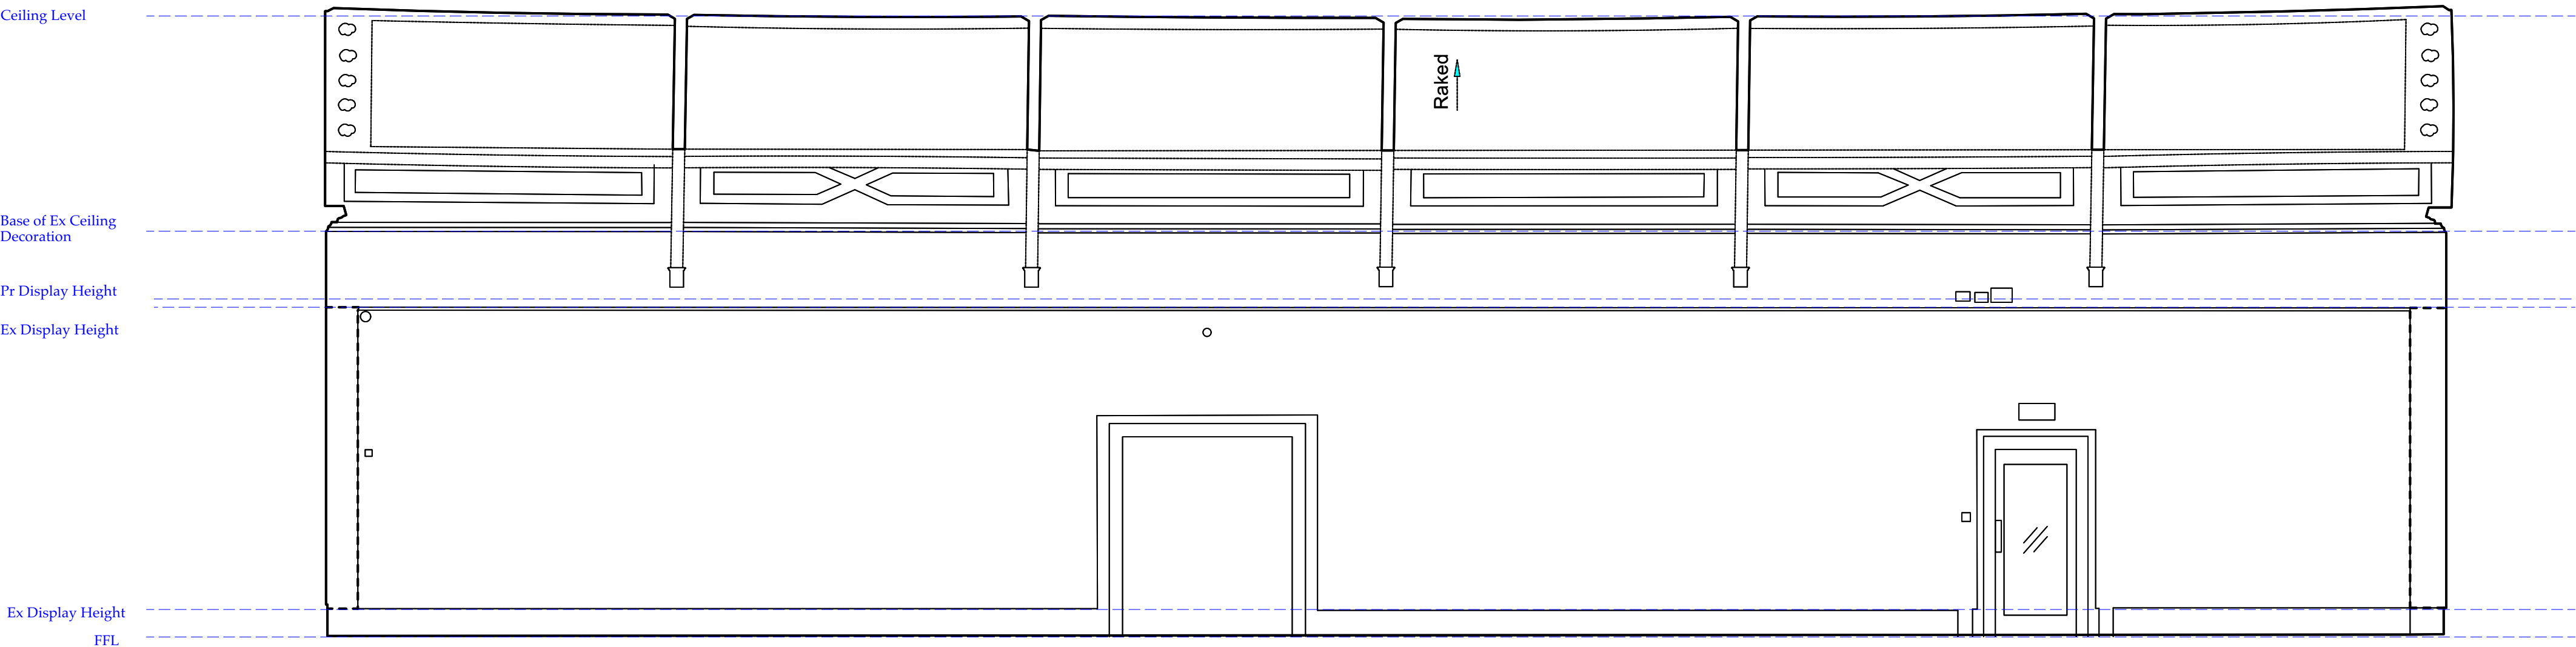

GALLERY 04 ELEVATION N

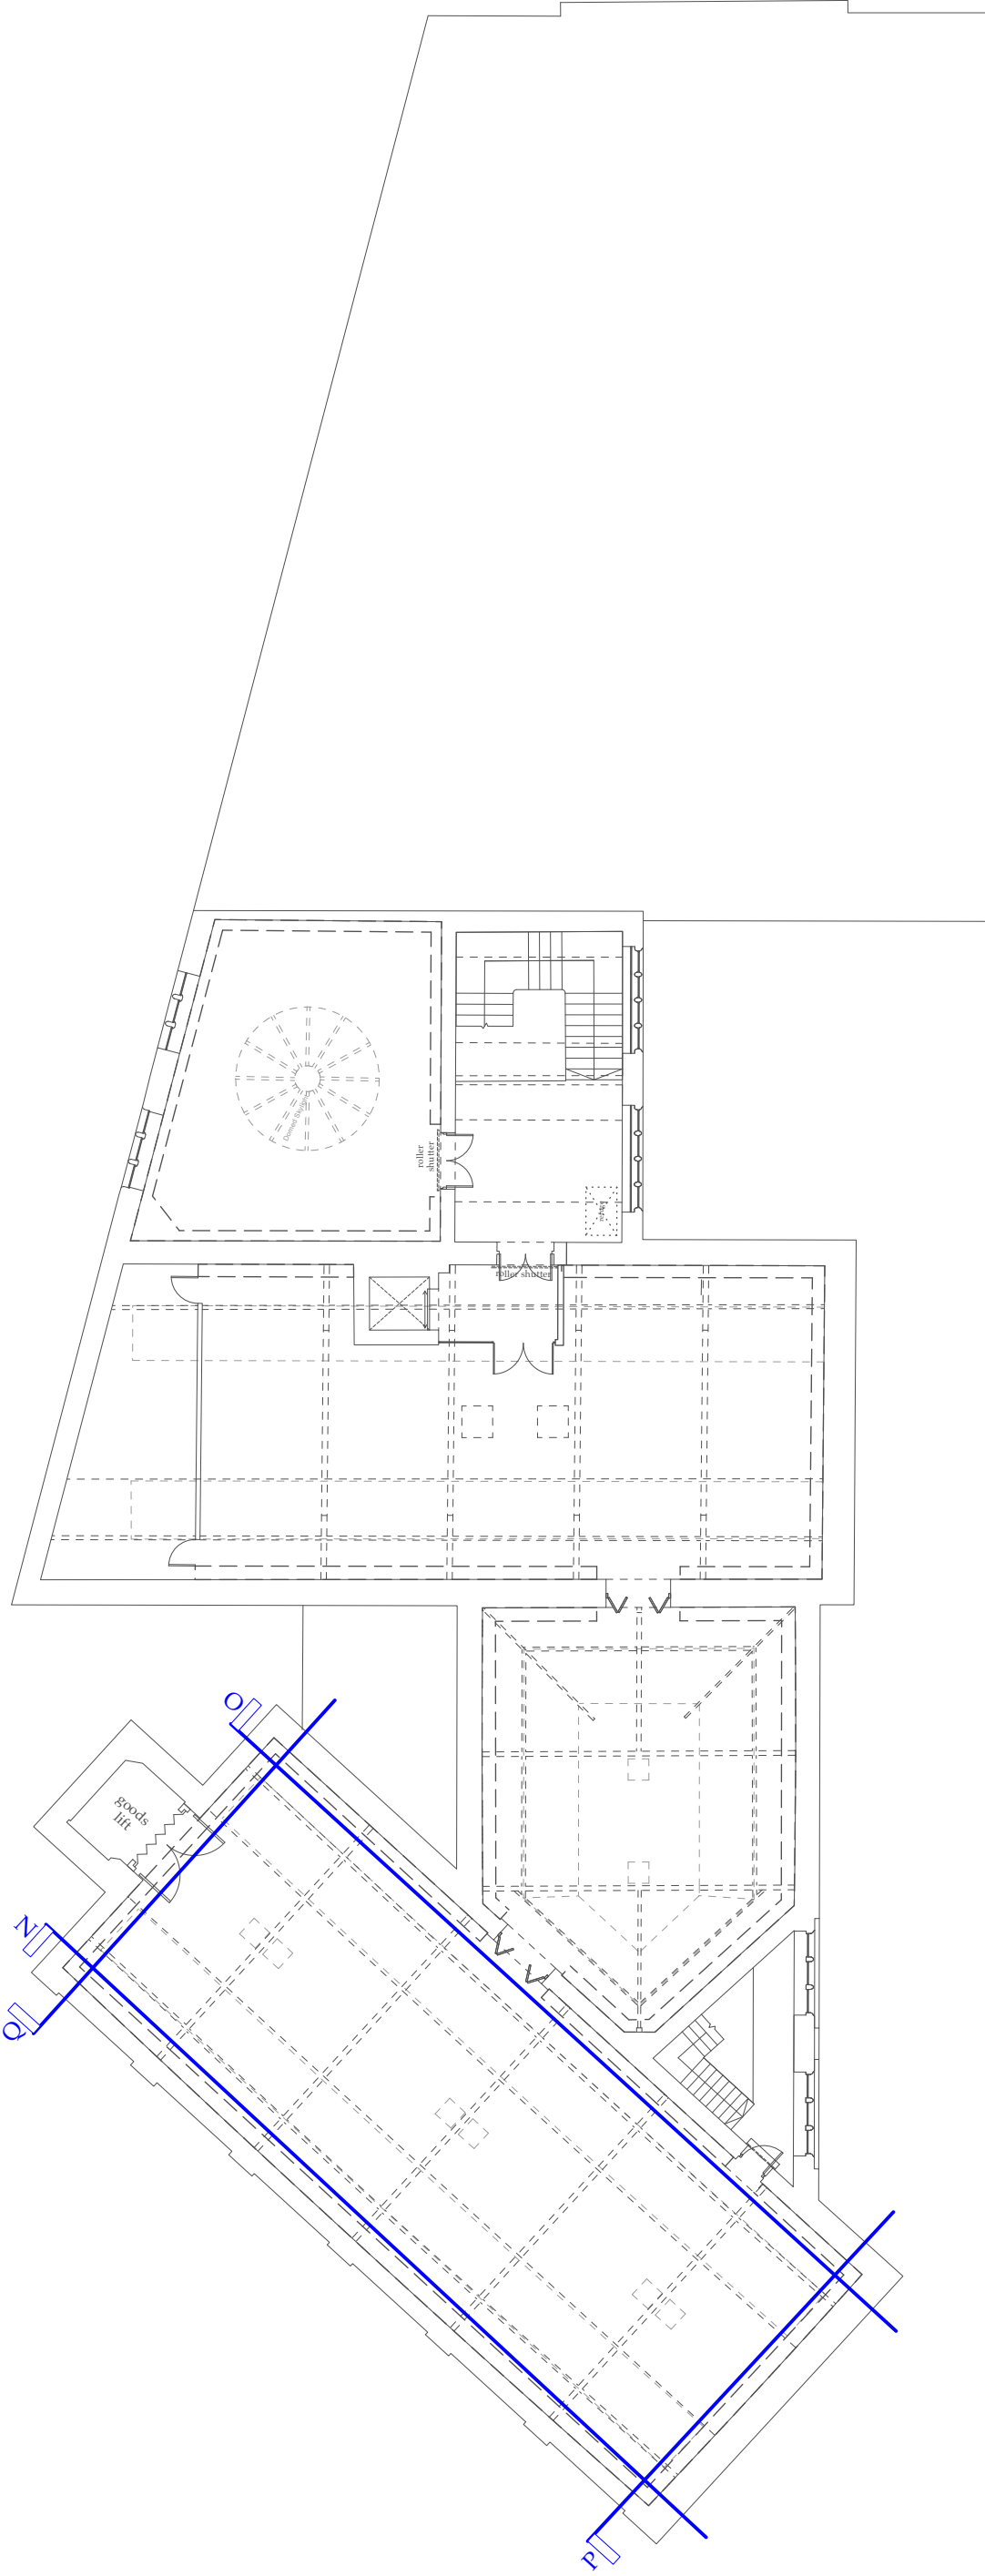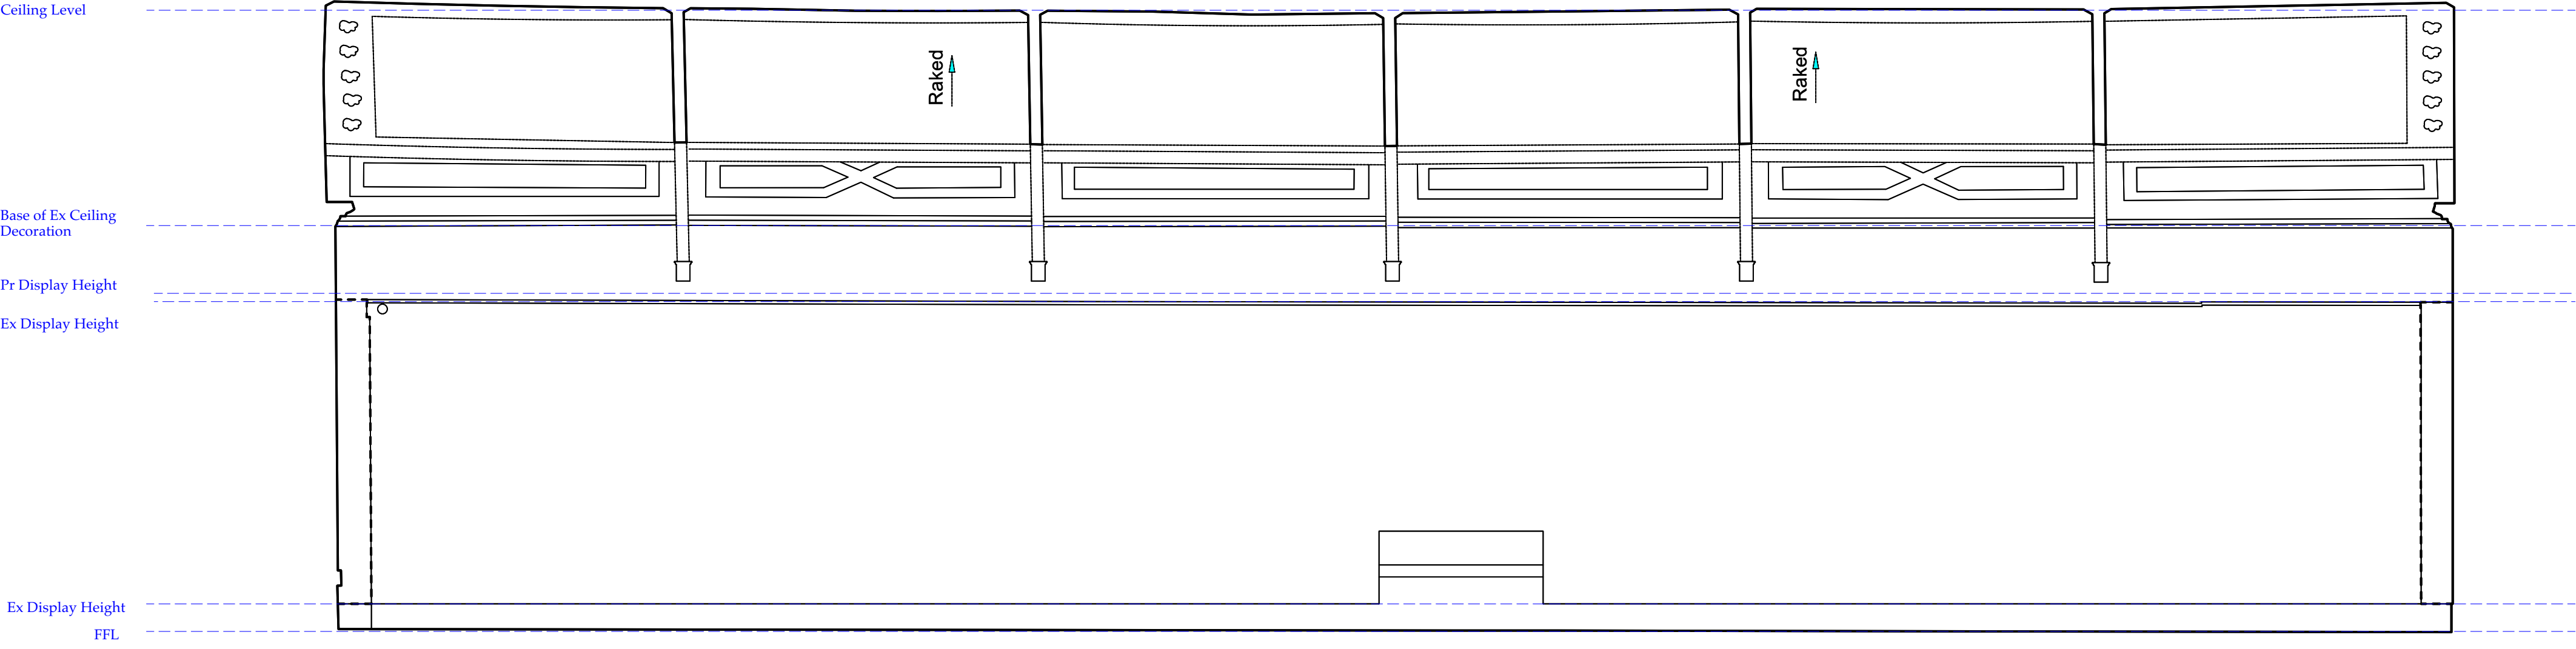

Key

Exhibition Boards

Existing Walls

Proposed Partition

Rev. Date Drawn Checked Note

ARCHITECTURAL EMPORIUM Ltd
www.architectural-emporium.co.uk / mail@architectural-emporium.co.uk
67 Kensington St, Liverpool, L3 8BE / +44 (0)151 363 0000

JOB:

TOUCHSTONES - 547

STATUS:

TENDER

SCALE:

1:50 @ ISO A1

FIRST ISSUE:

09/12/2025

DRAWING No:

FF-1.314 -

Existing Internal Elevations_Gallery 04