




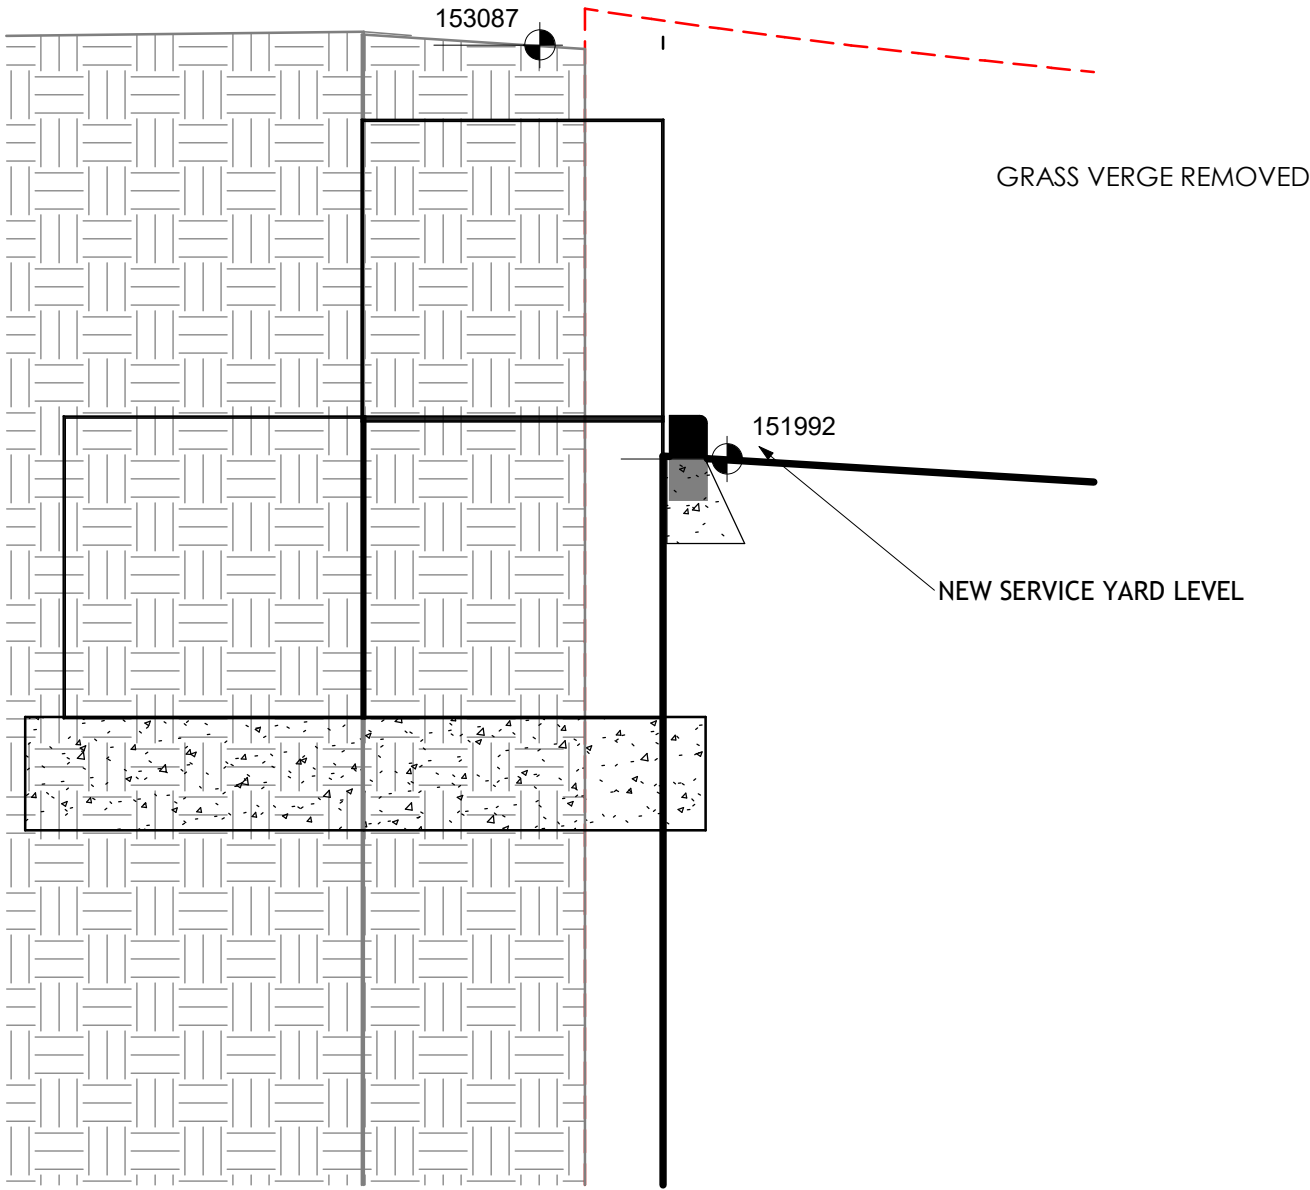


Section 1.
1 : 20

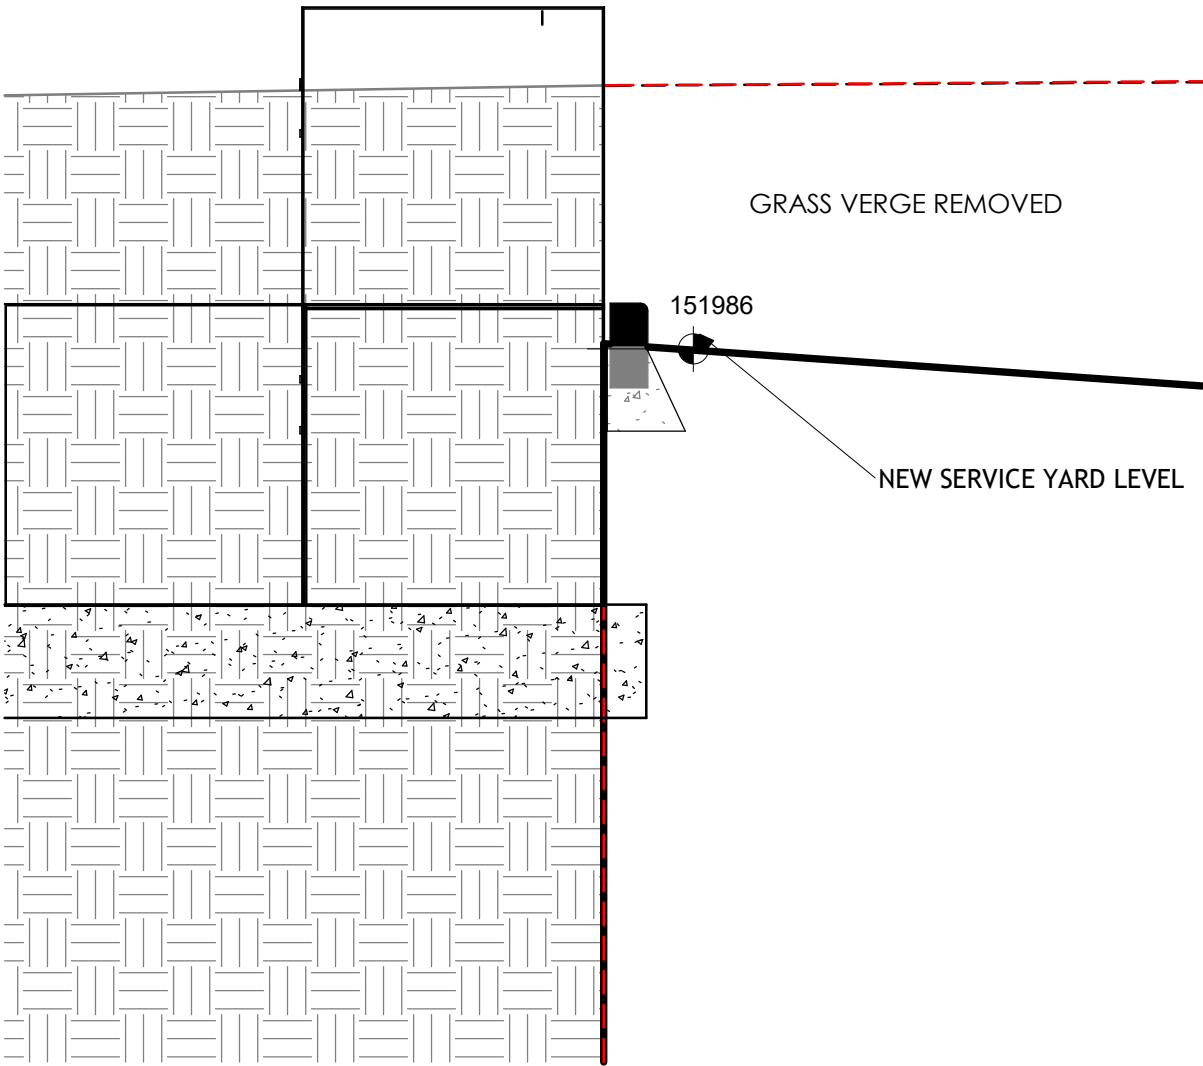


Section 2.
1 : 20

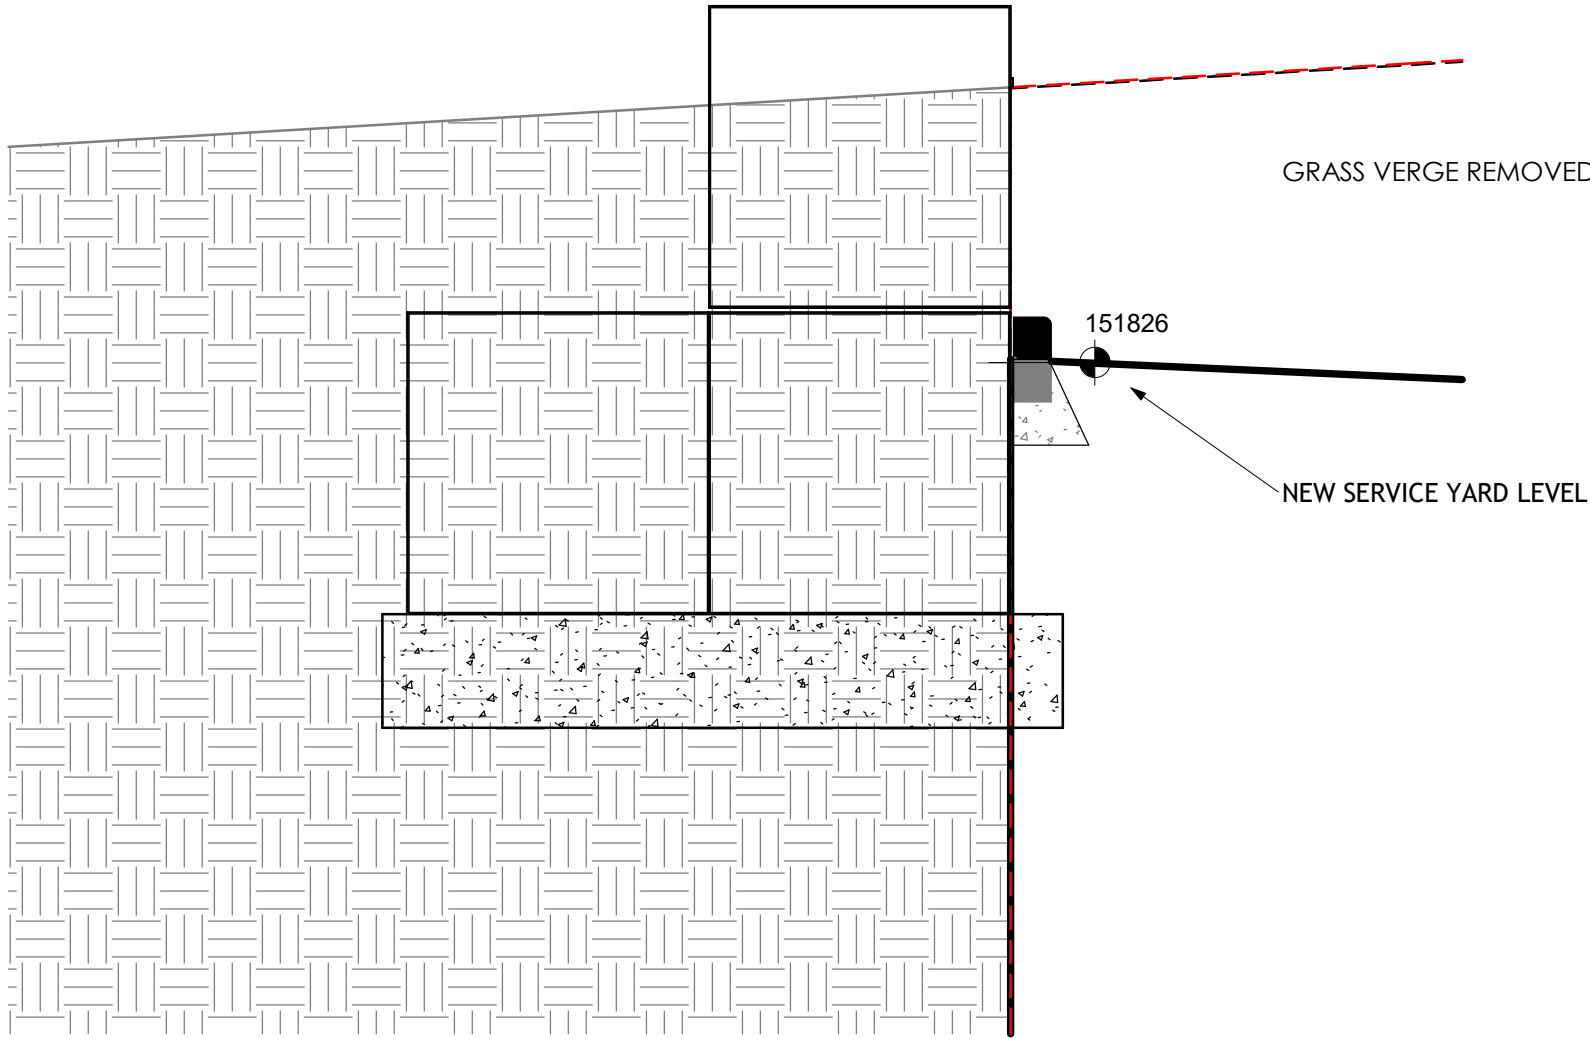


Section 3.
1 : 20

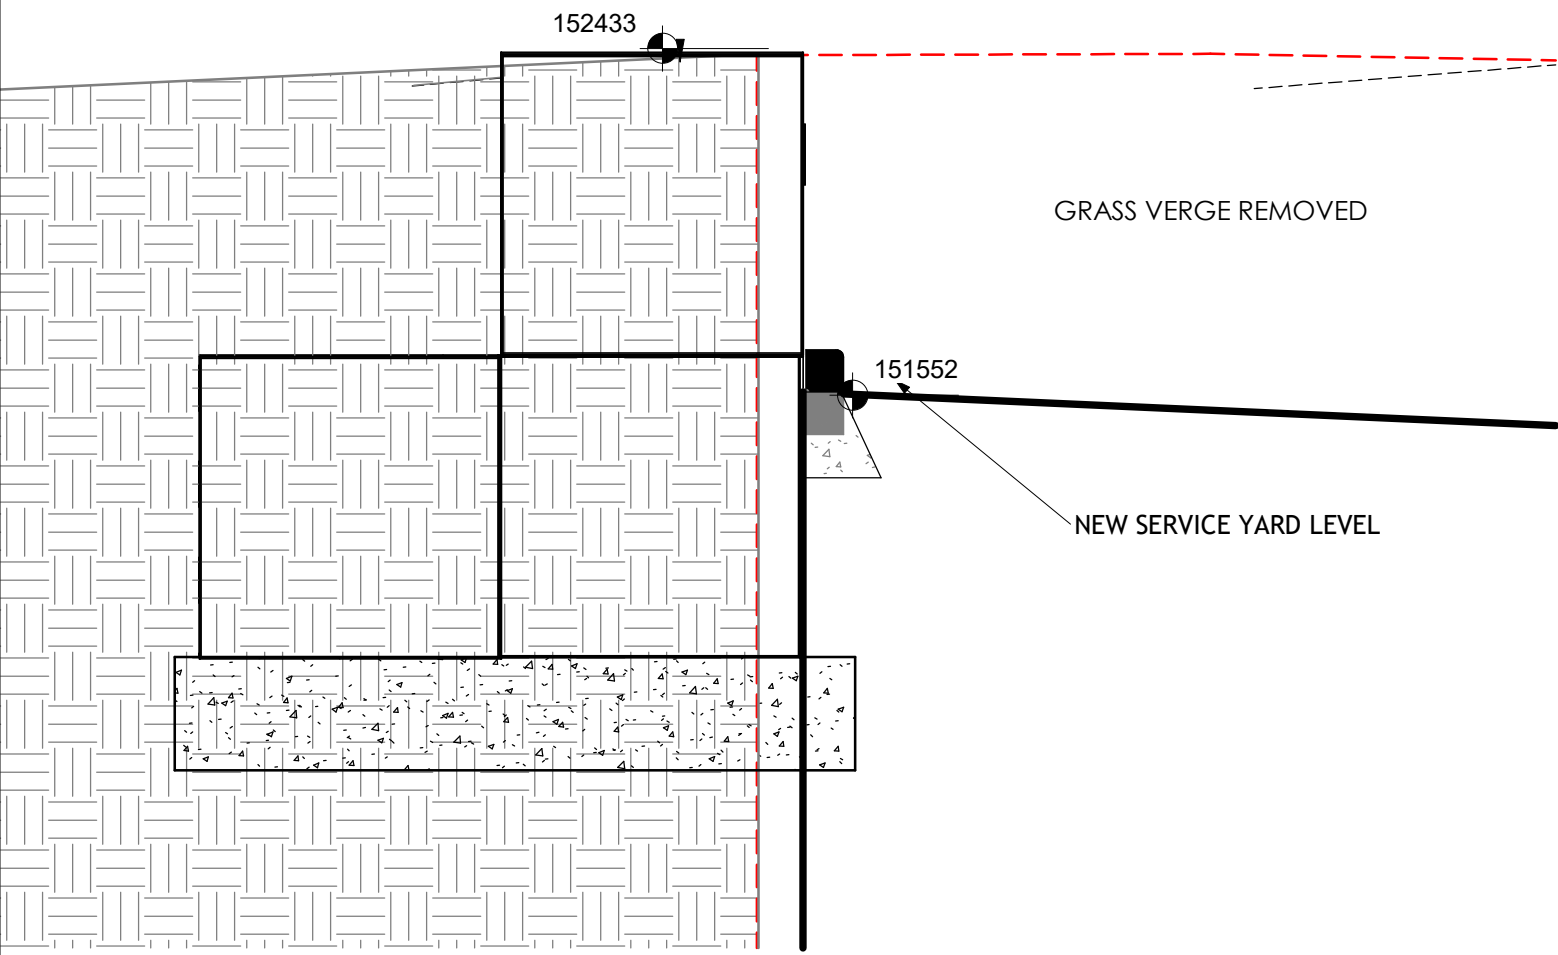

Section 4
1 : 20

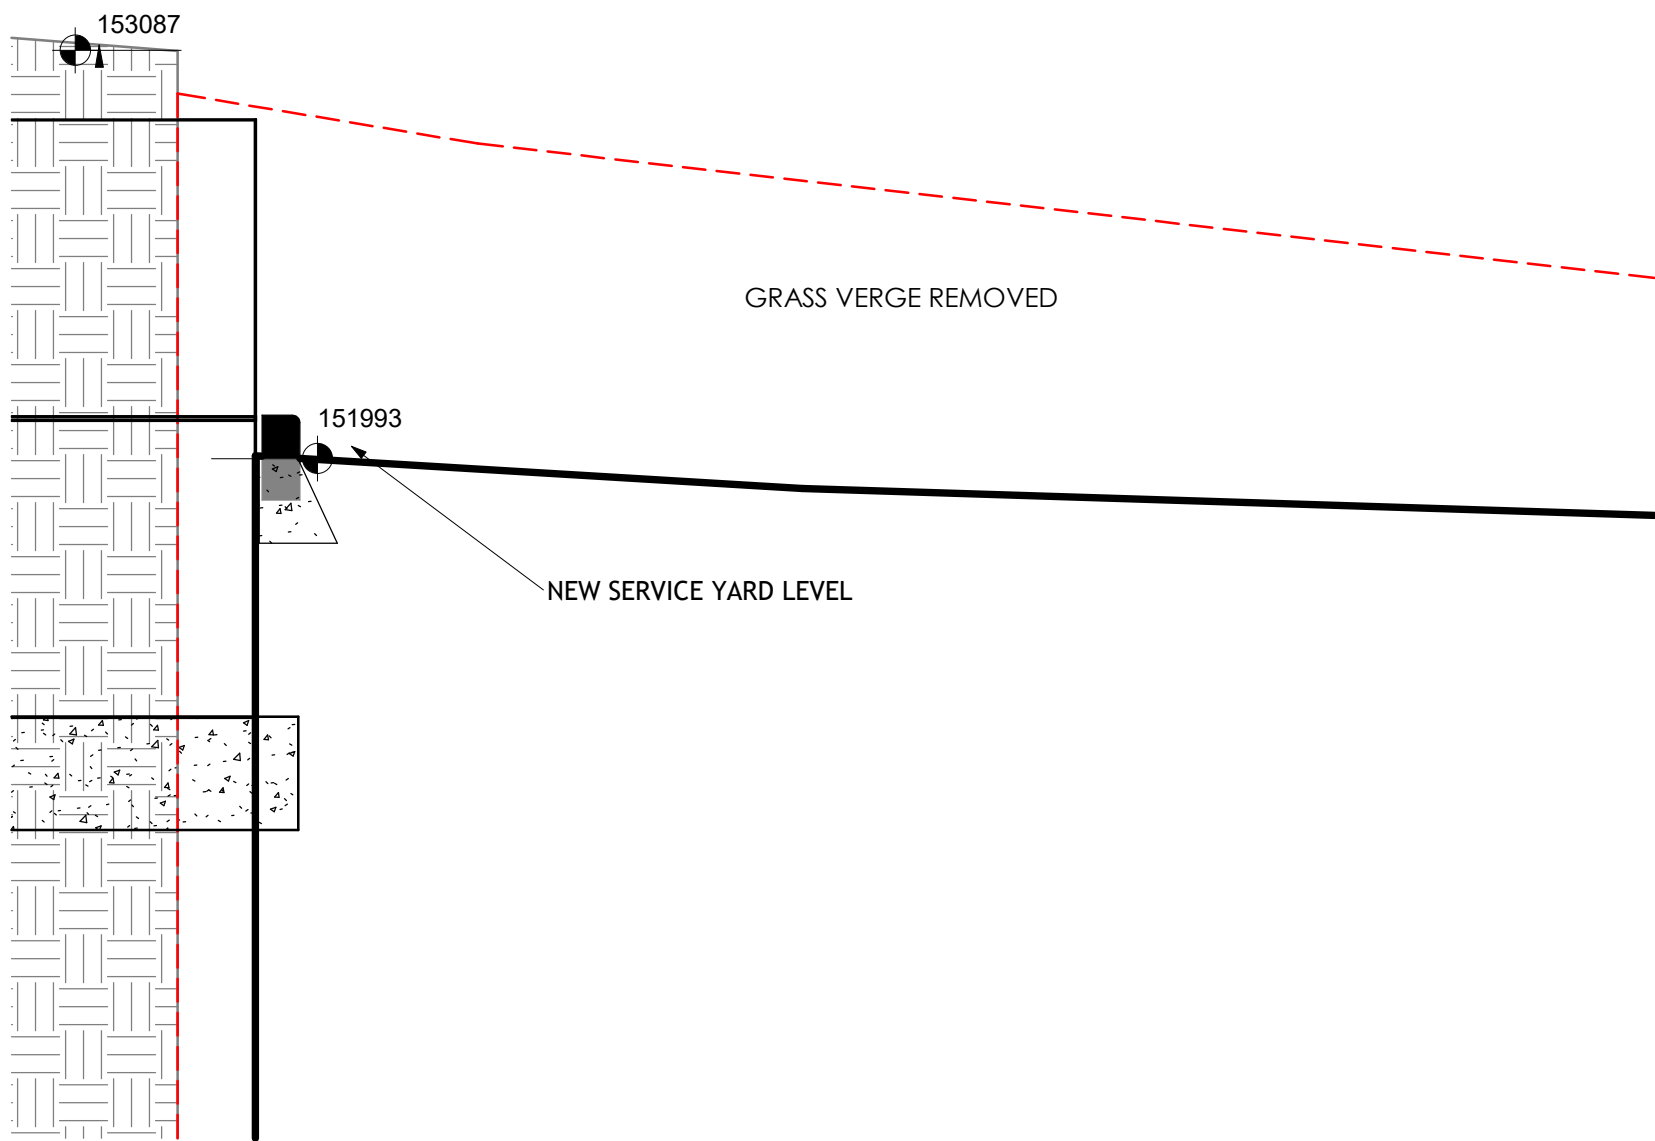

Section 5.
1 : 20

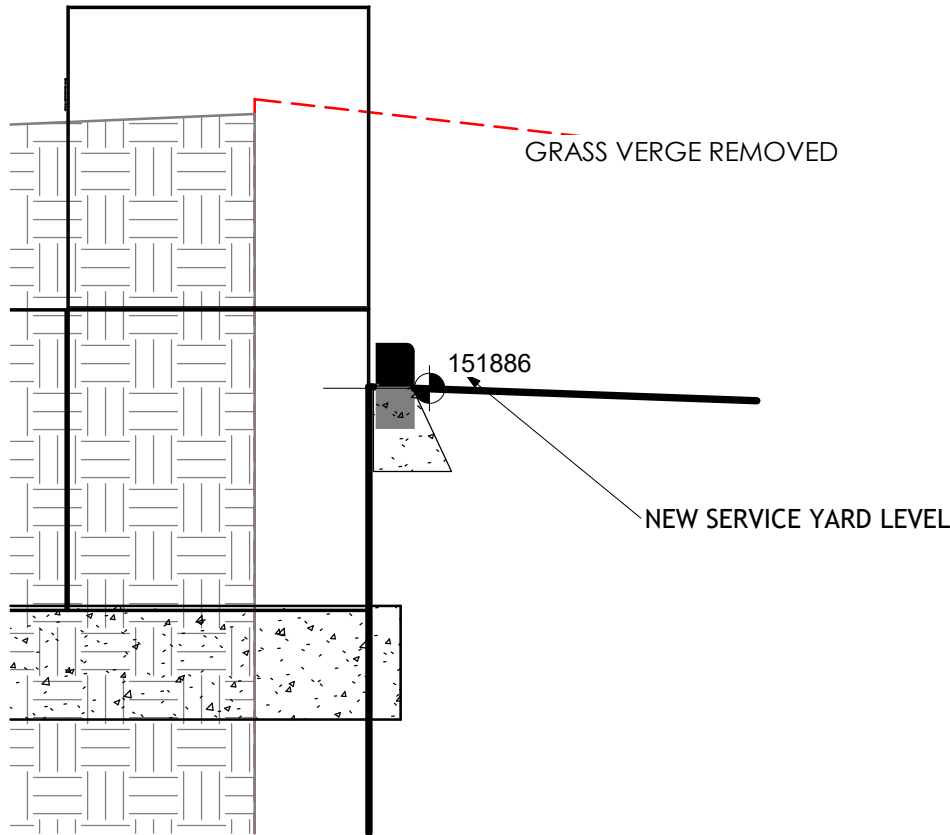

Section 6
1 : 20

Rev	Description	Date
1	STAGE 4 ISSUE	23/08/25
2	RETAINING WALL DETAILS UPDATED	24.11/25

CODE	SUITABILITY DESCRIPTION
I	INFORMATION
STATUS	PURPOSE OF ISSUE
S2	INFORMATION

PROJECT

SILO'S INSTALLATION

TITLE

PROPOSED RETAINING WALL
SECTIONS

CLIENT

LANCASHIRE FARM DAIRIES

DRAWN BY
FR

CHECKED BY
MW

DATE
07/29/25

SCALE (@ A1)
1 : 20

PROJECT NUMBER
MCS2185

DRAWING NUMBER	REV
VDG-2327-DWG-9007	2