

GALLERY 02 ELEVATION E

GALLERY 01 ELEVATION G

Ceiling Level



Base of Ex Ceiling
Decoration

Pr Display Height

Ex Display Height

Ex Display Height

FFL

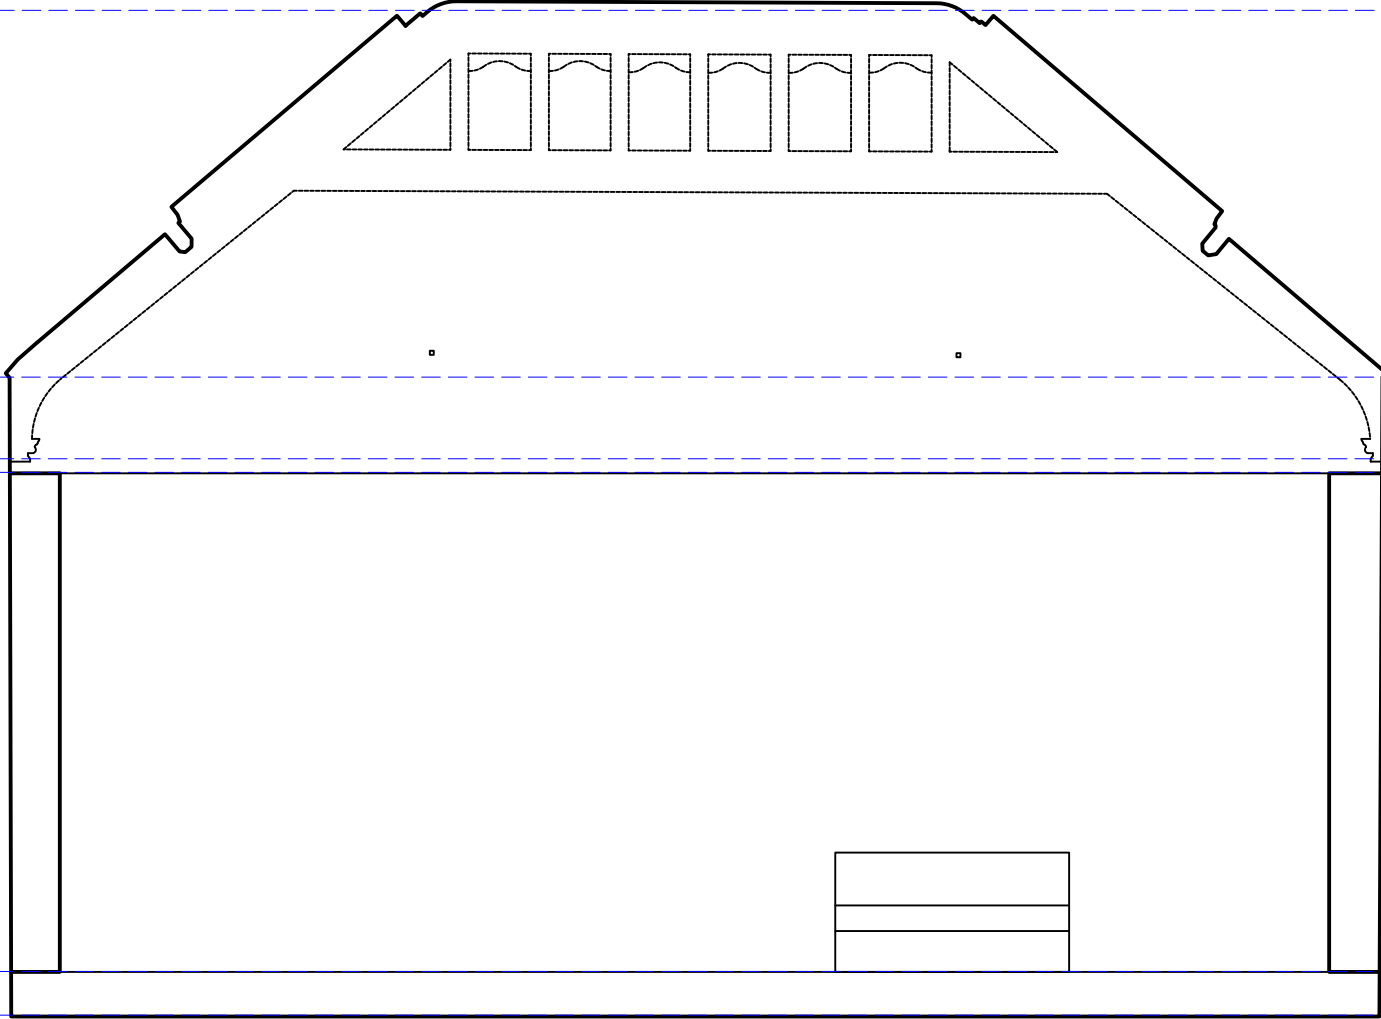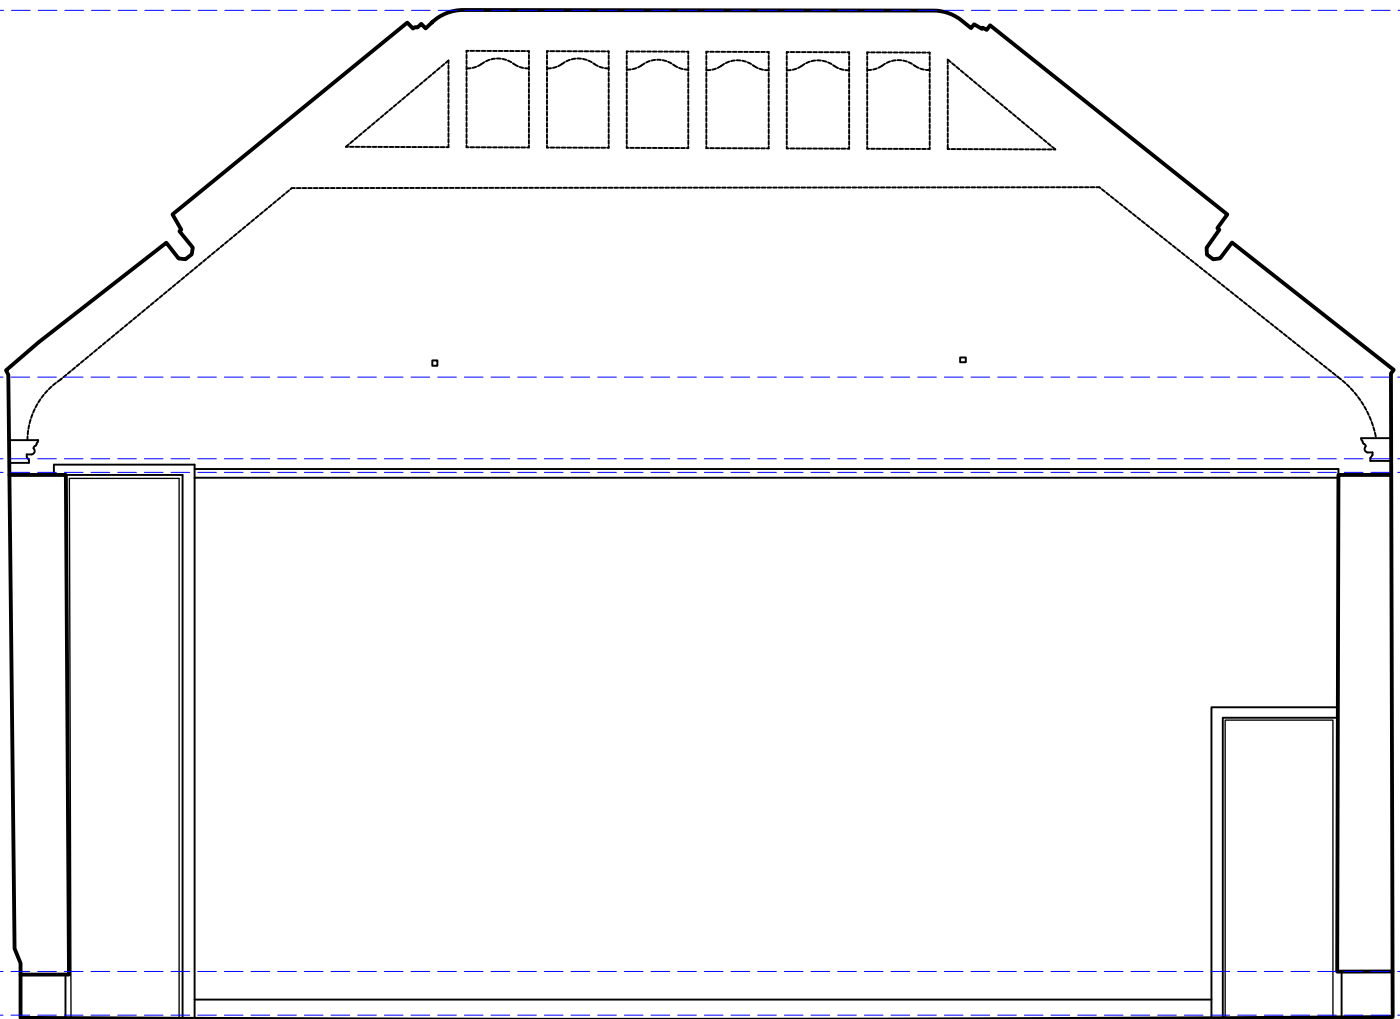

GALLERY 01 ELEVATION F

Ceiling Level


Base of Ex Ceiling
Decoration

Pr Display Height

Ex Display Height

Ex Display Height

FFL

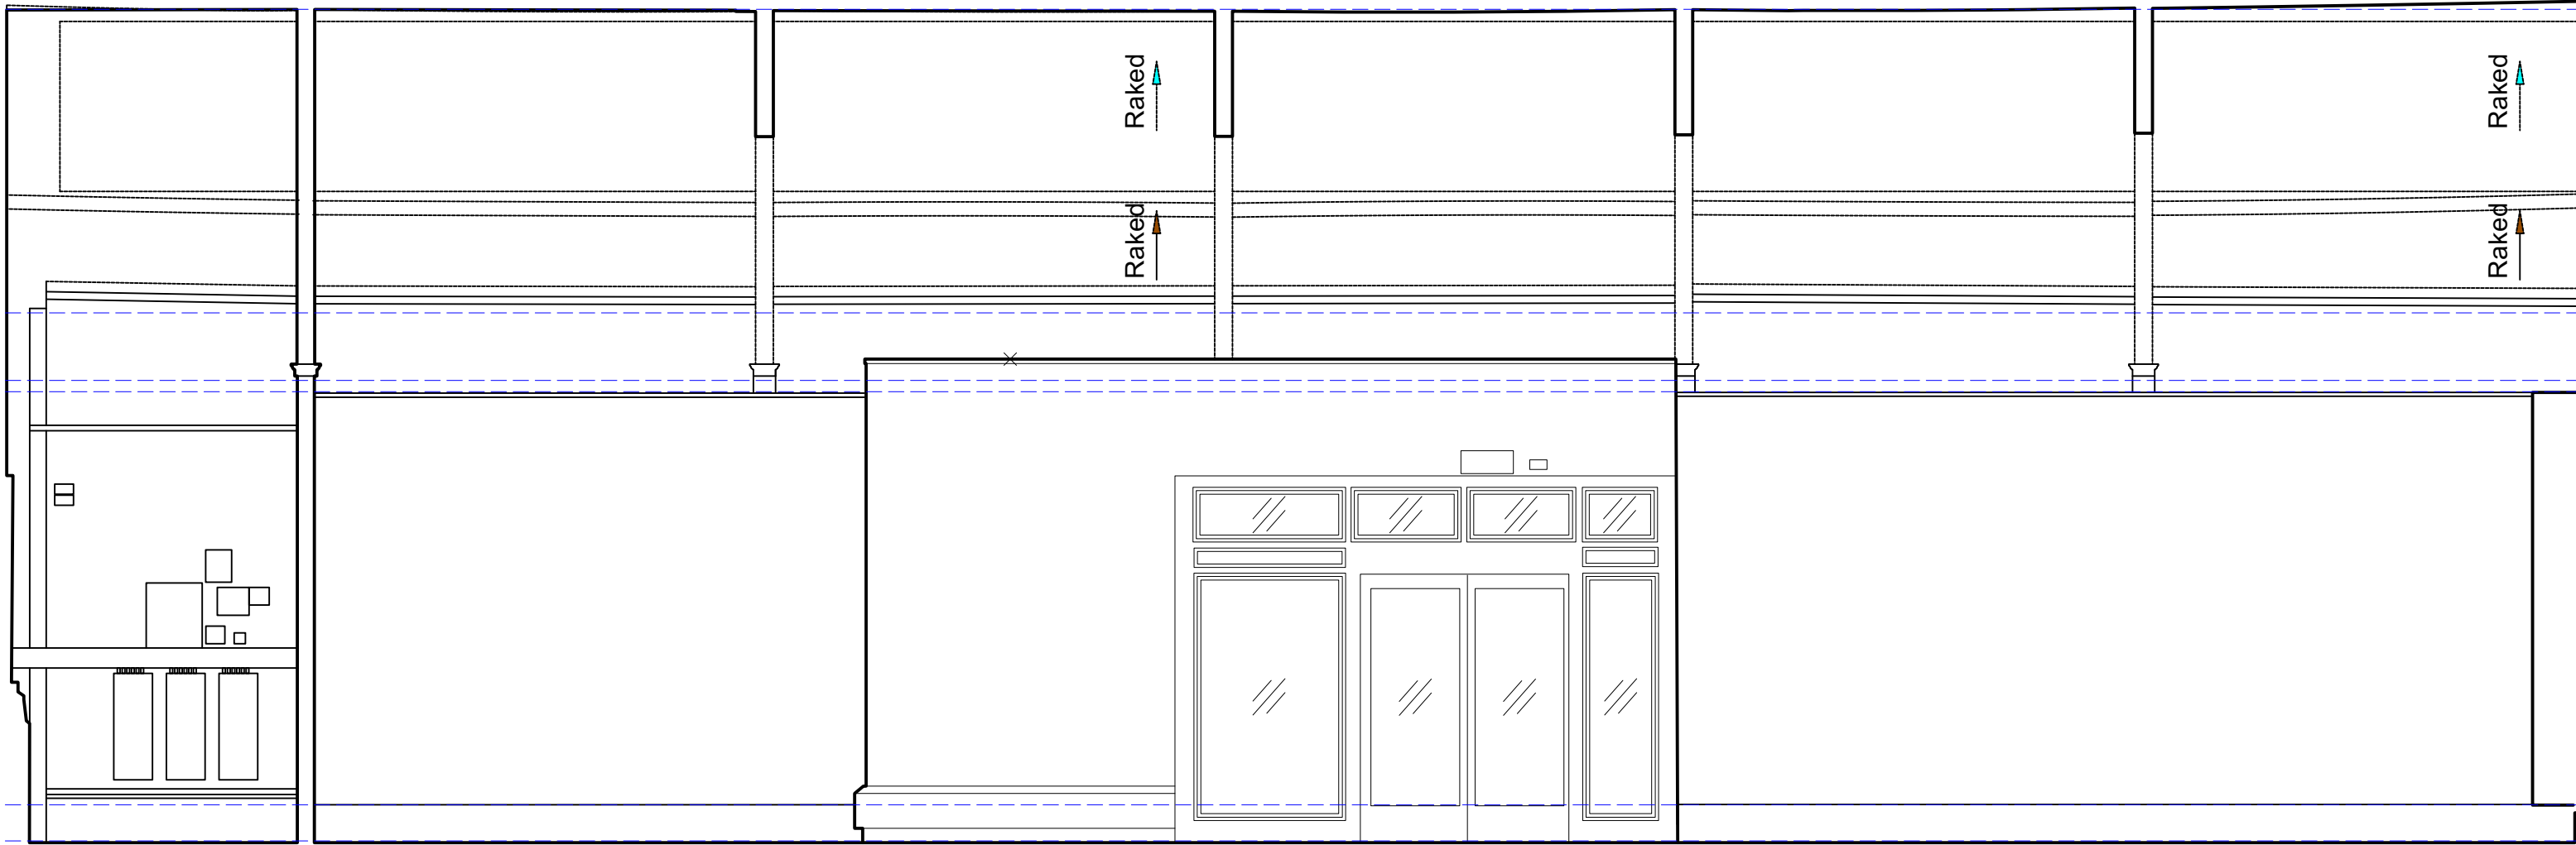

GALLERY 01 ELEVATION H

Ceiling Level



Base of Ex Ceiling
Decoration

Pr Display Height

Ex Display Height

Ex Display Height

FFL

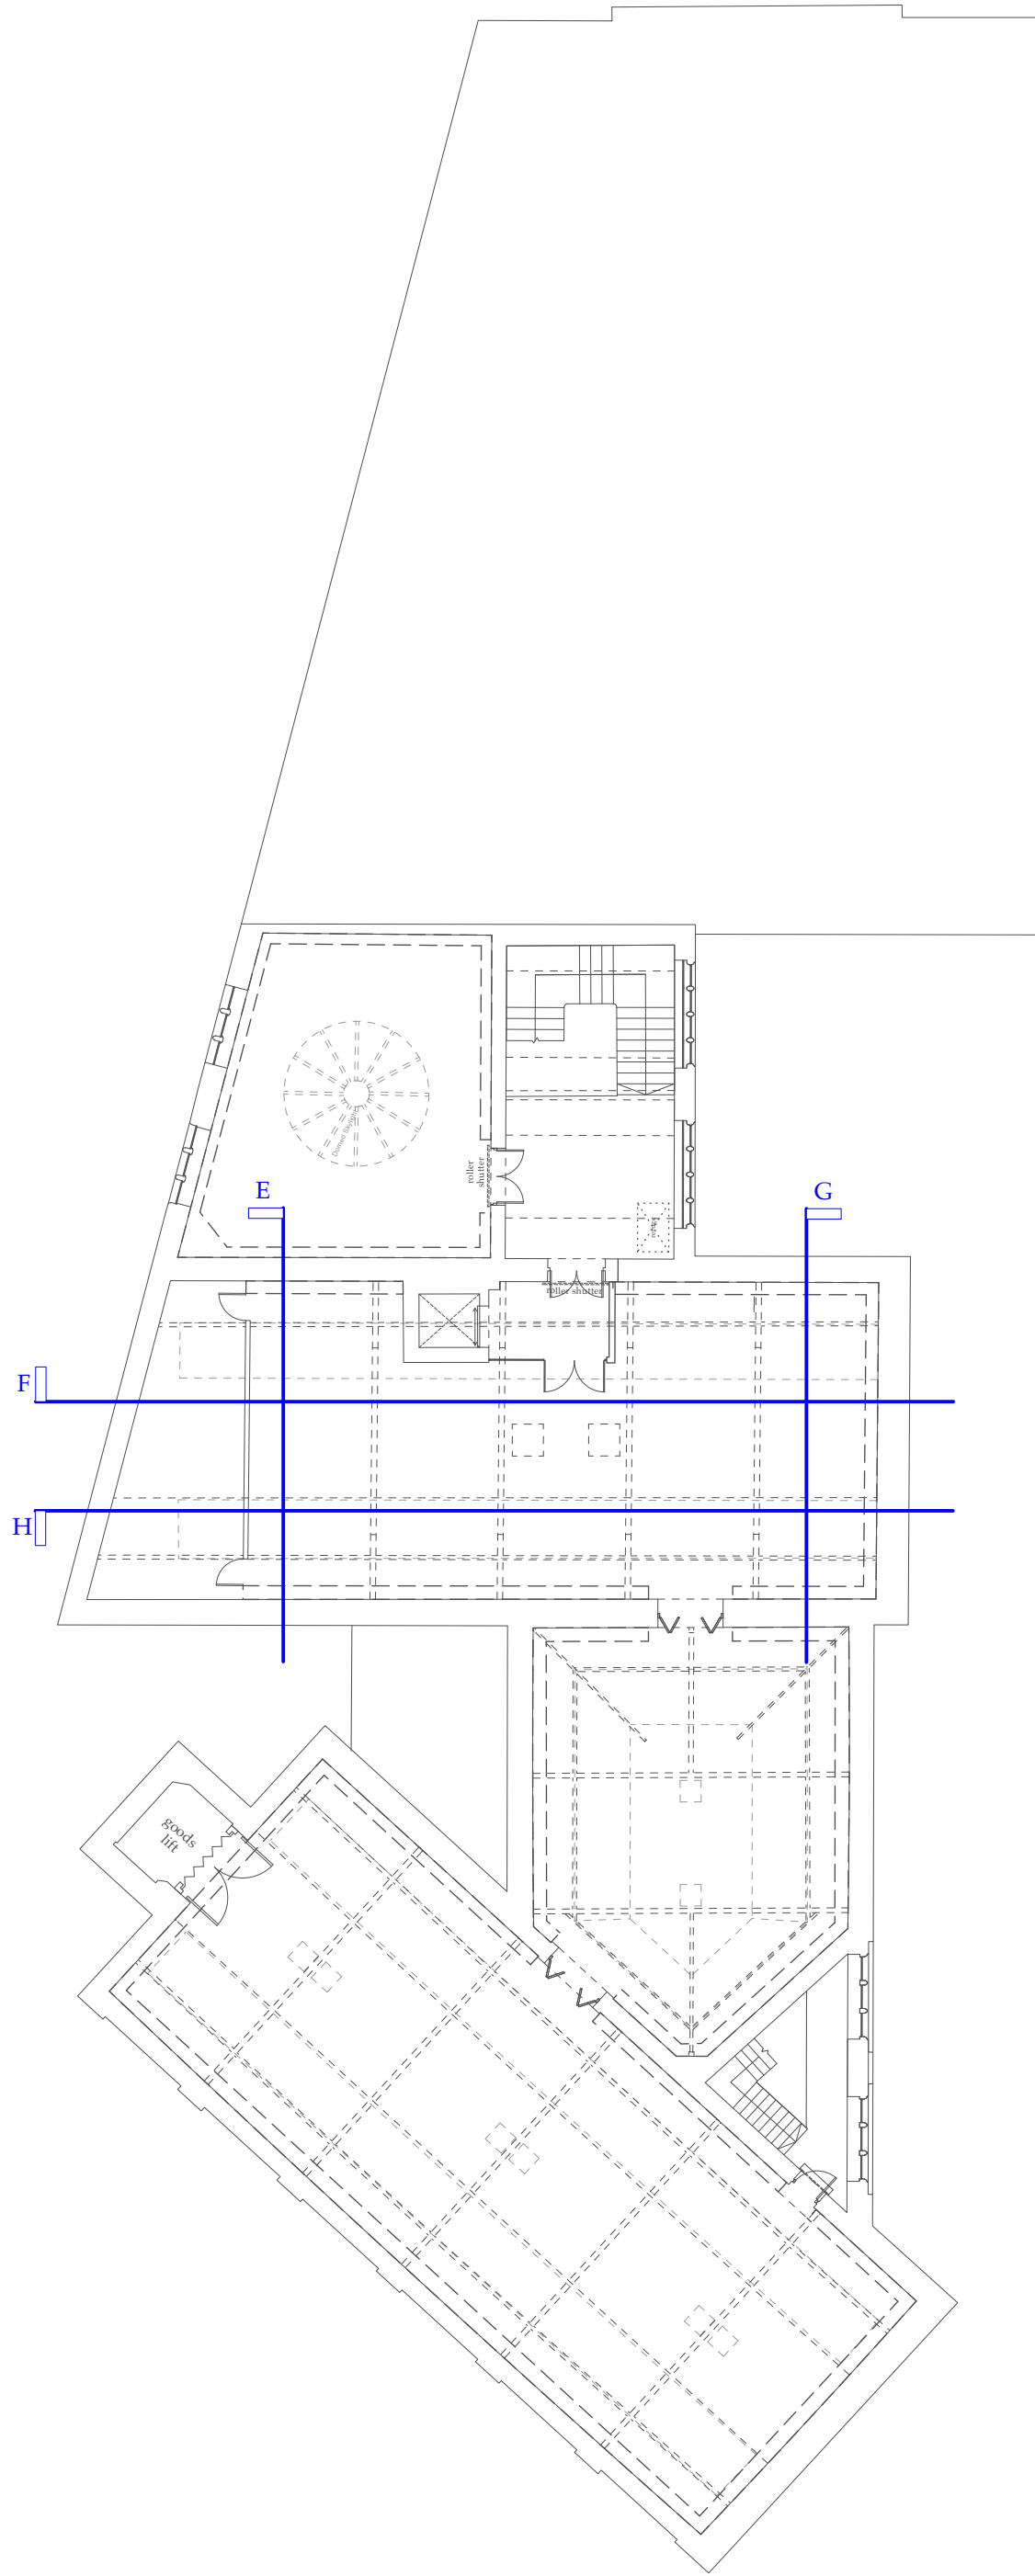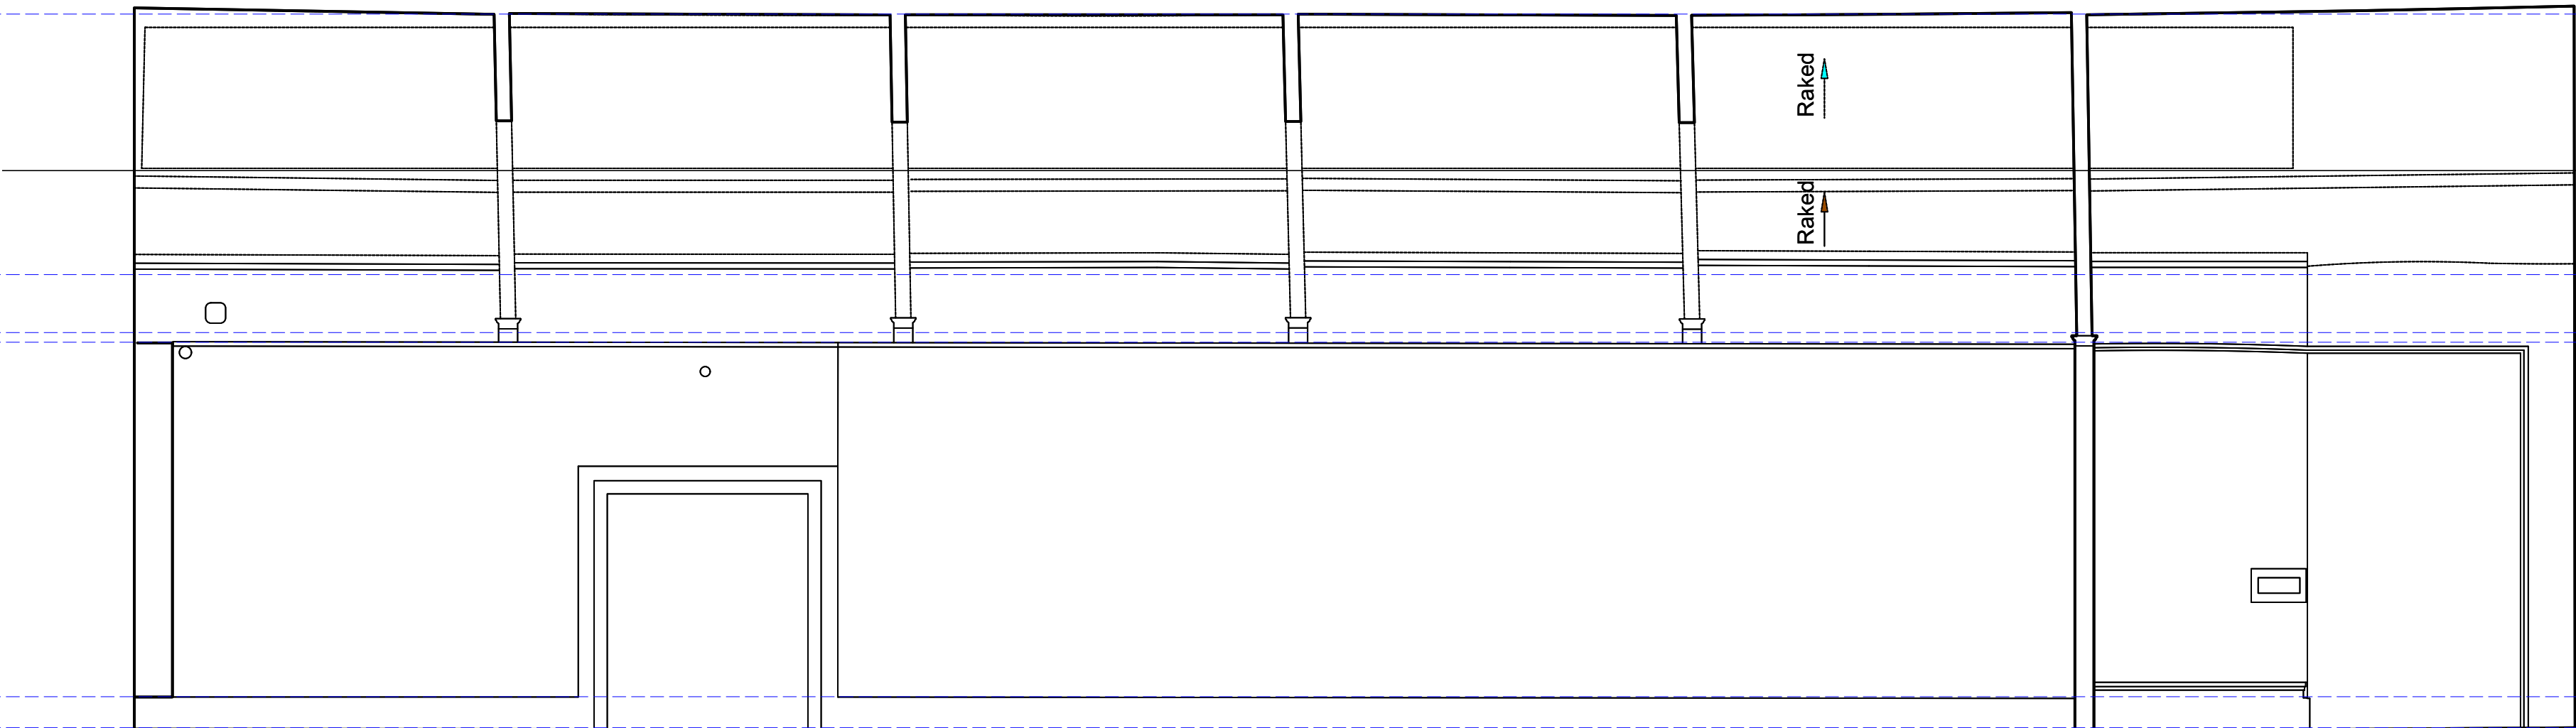

Key

-
- Exhibition Boards