



GALLERY 02 ELEVATION E



GALLERY 01 ELEVATION G

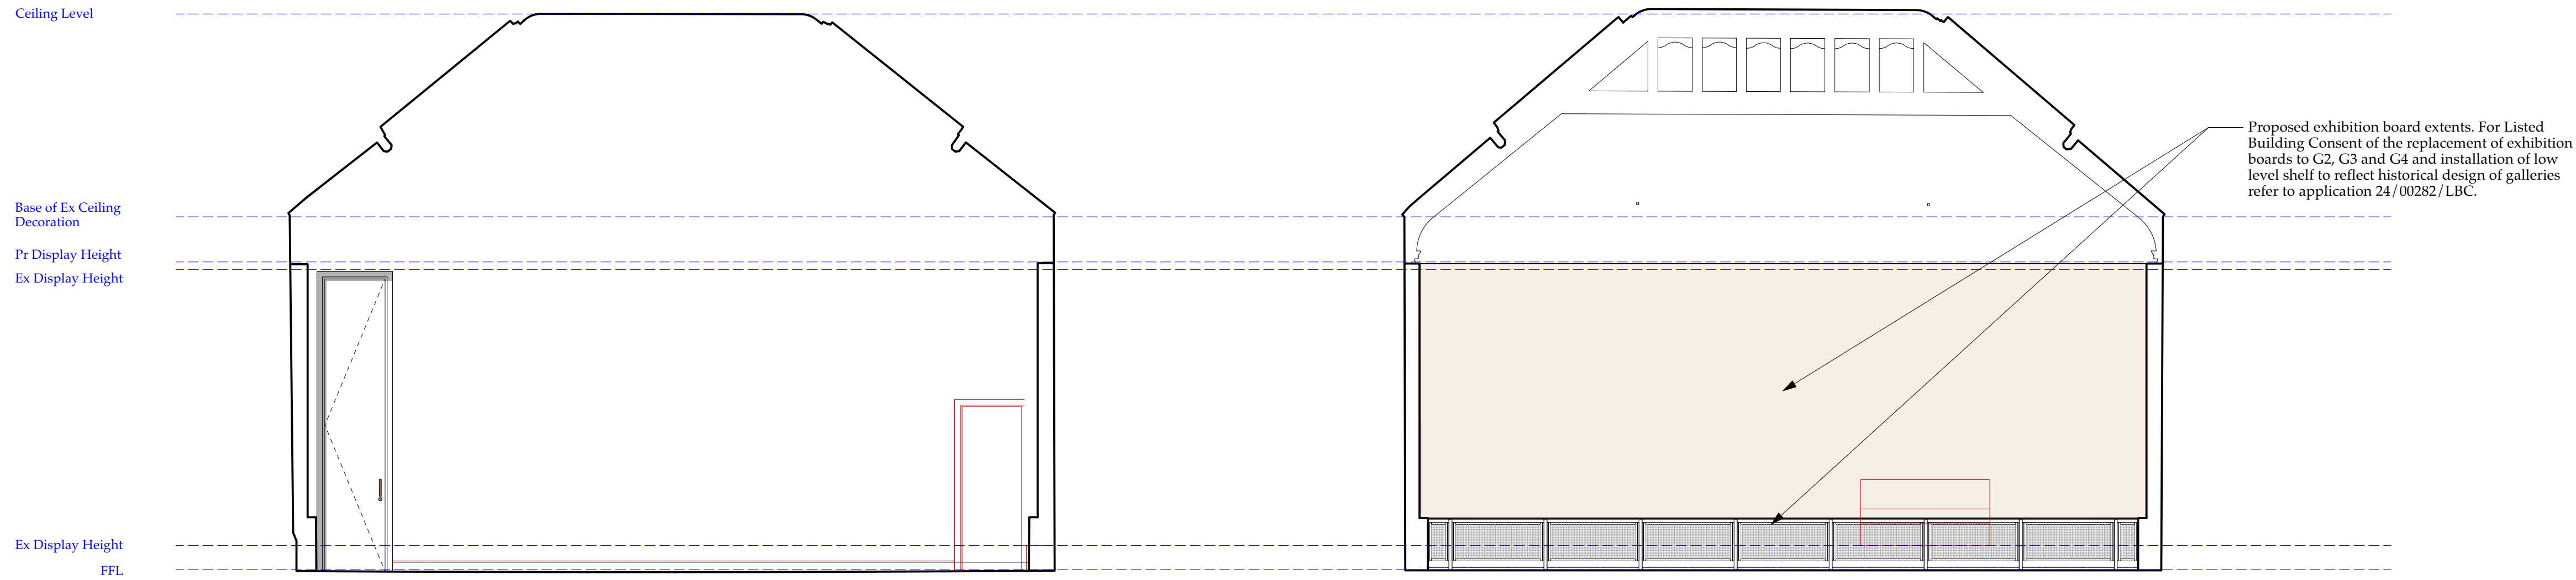

GALLERY 01 ELEVATION F

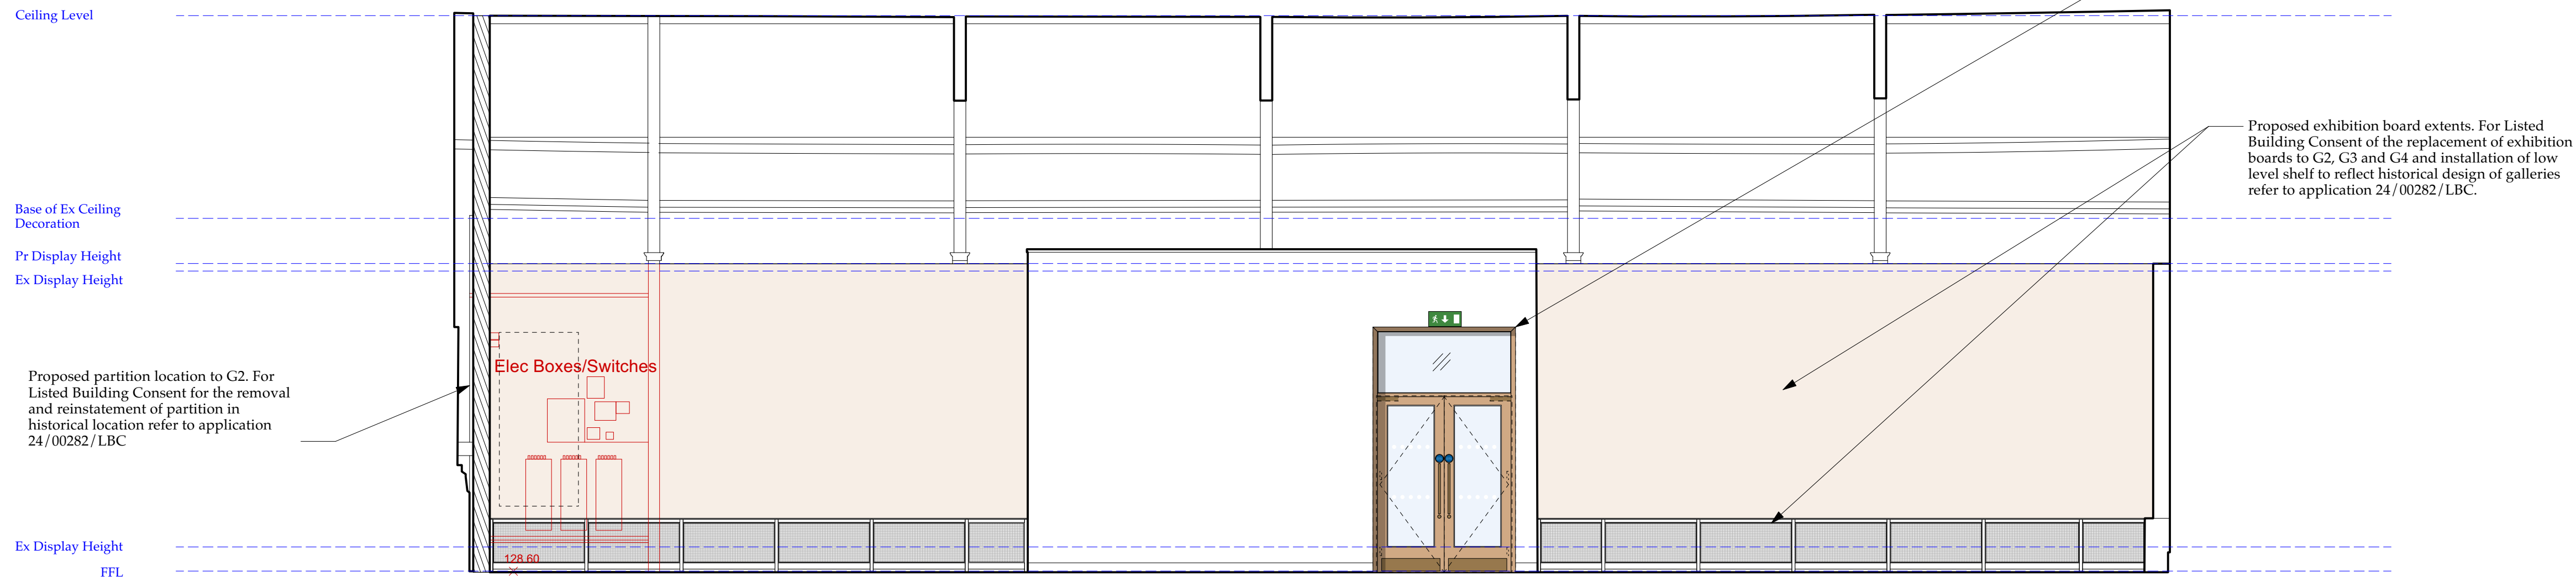

GALLERY 01 ELEVATION H

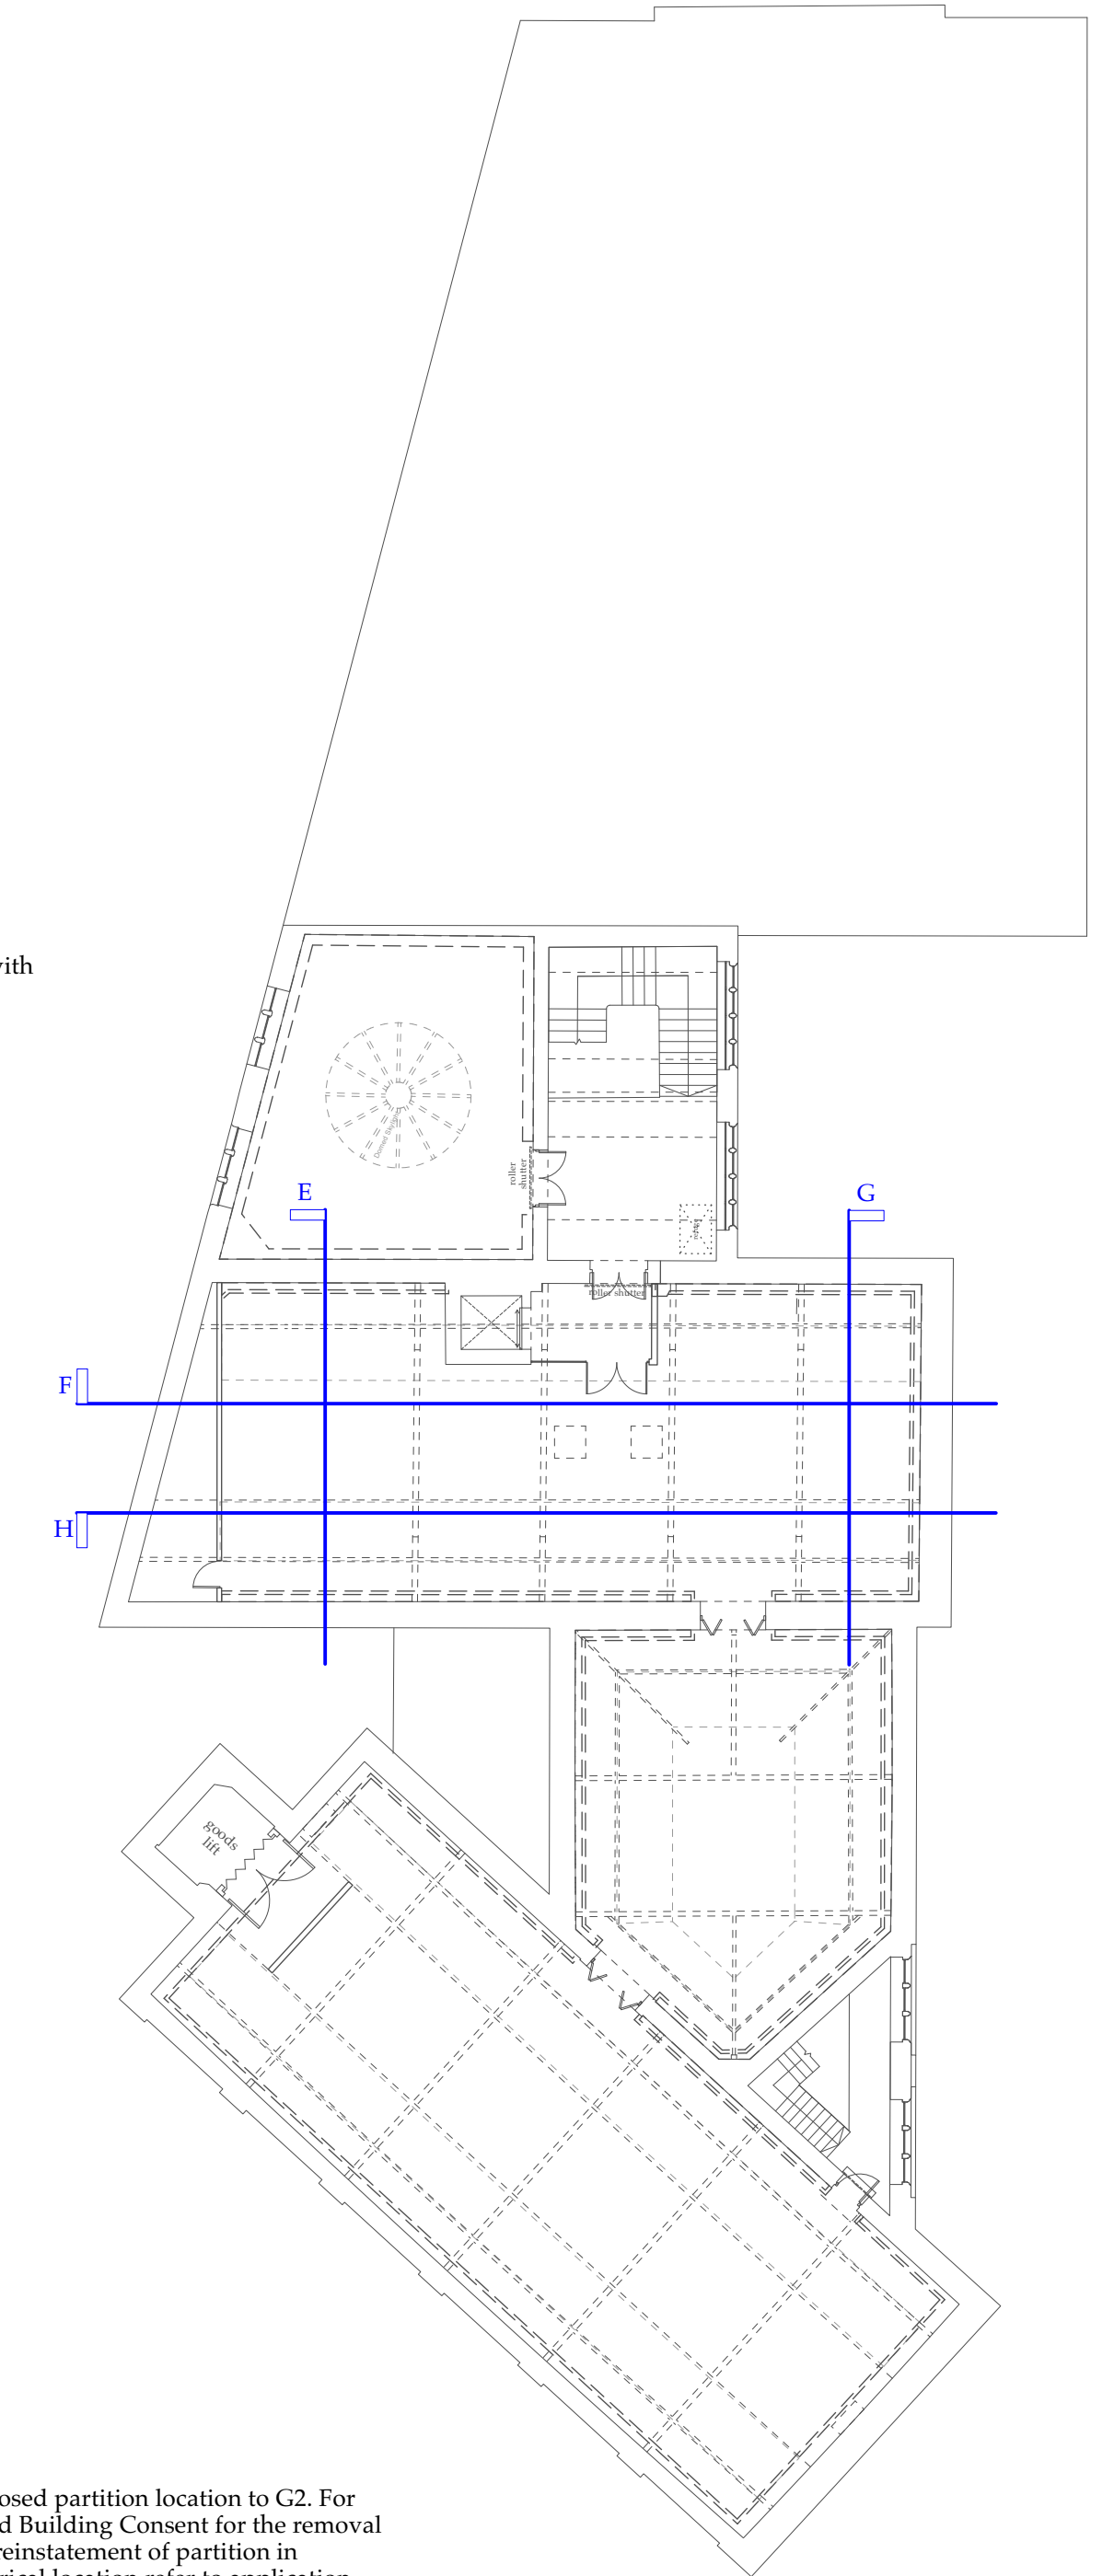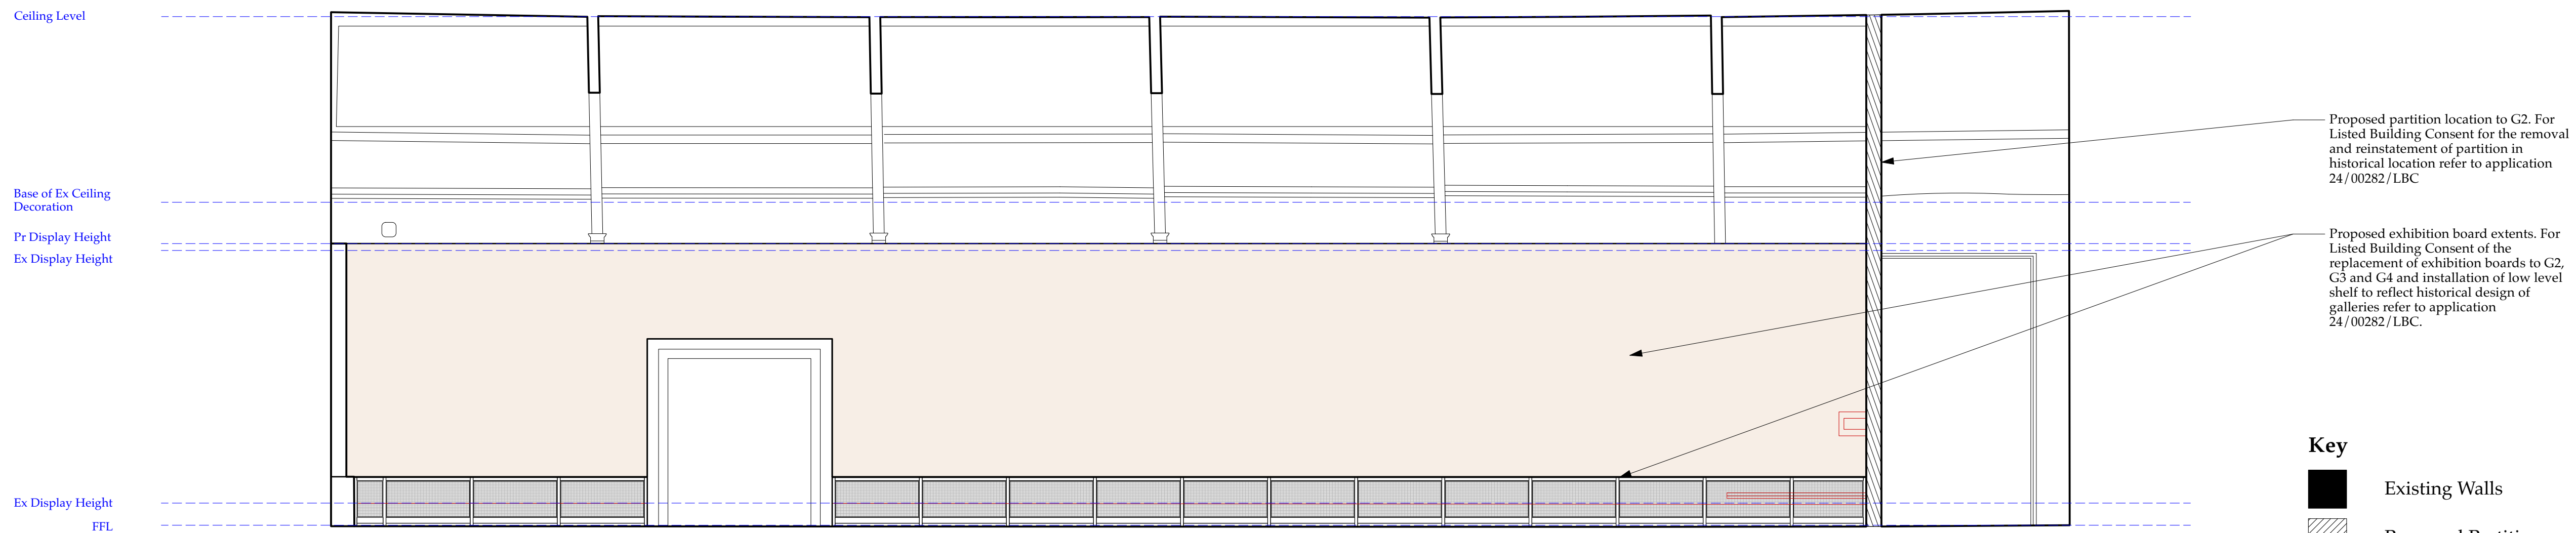

Key

- Existing Walls
- Proposed Partition
- Exhibition Board