
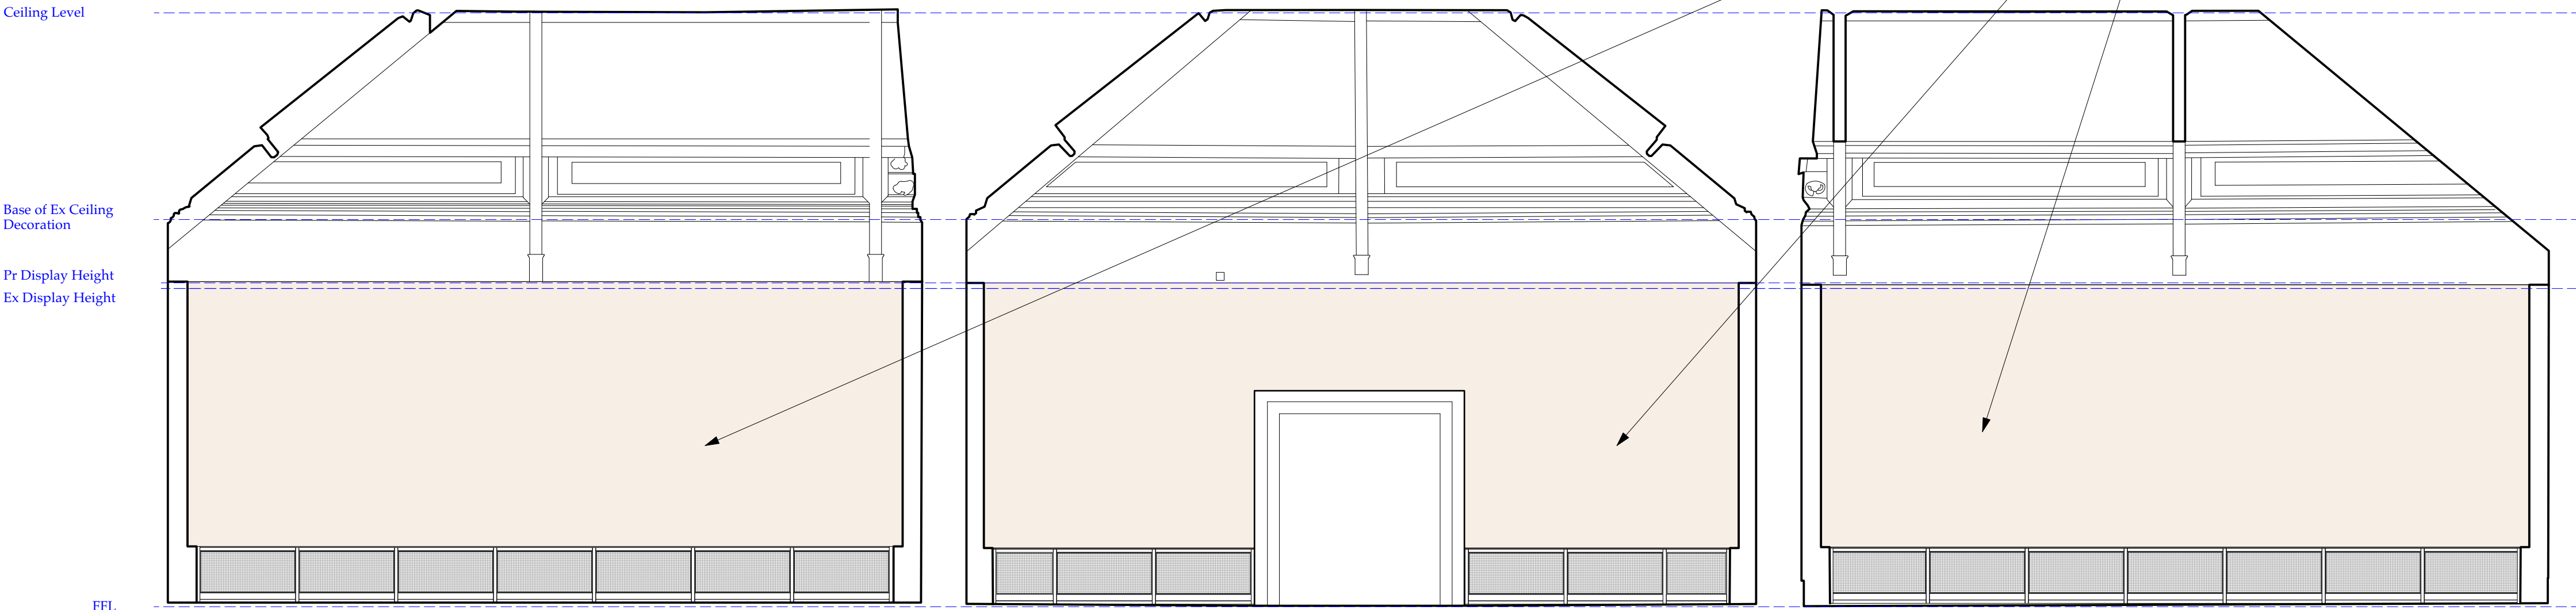


GALLERY 03 ELEVATION I

GALLERY 03 ELEVATION J

Proposed exhibition board extents. For Listed Building Consent of the replacement of exhibition boards to G2, G3 and G4 and installation of low level shelf to reflect historical design of galleries refer to application 24/00282/LBC.


New glazed doors to assist climate control between G3 and G4.

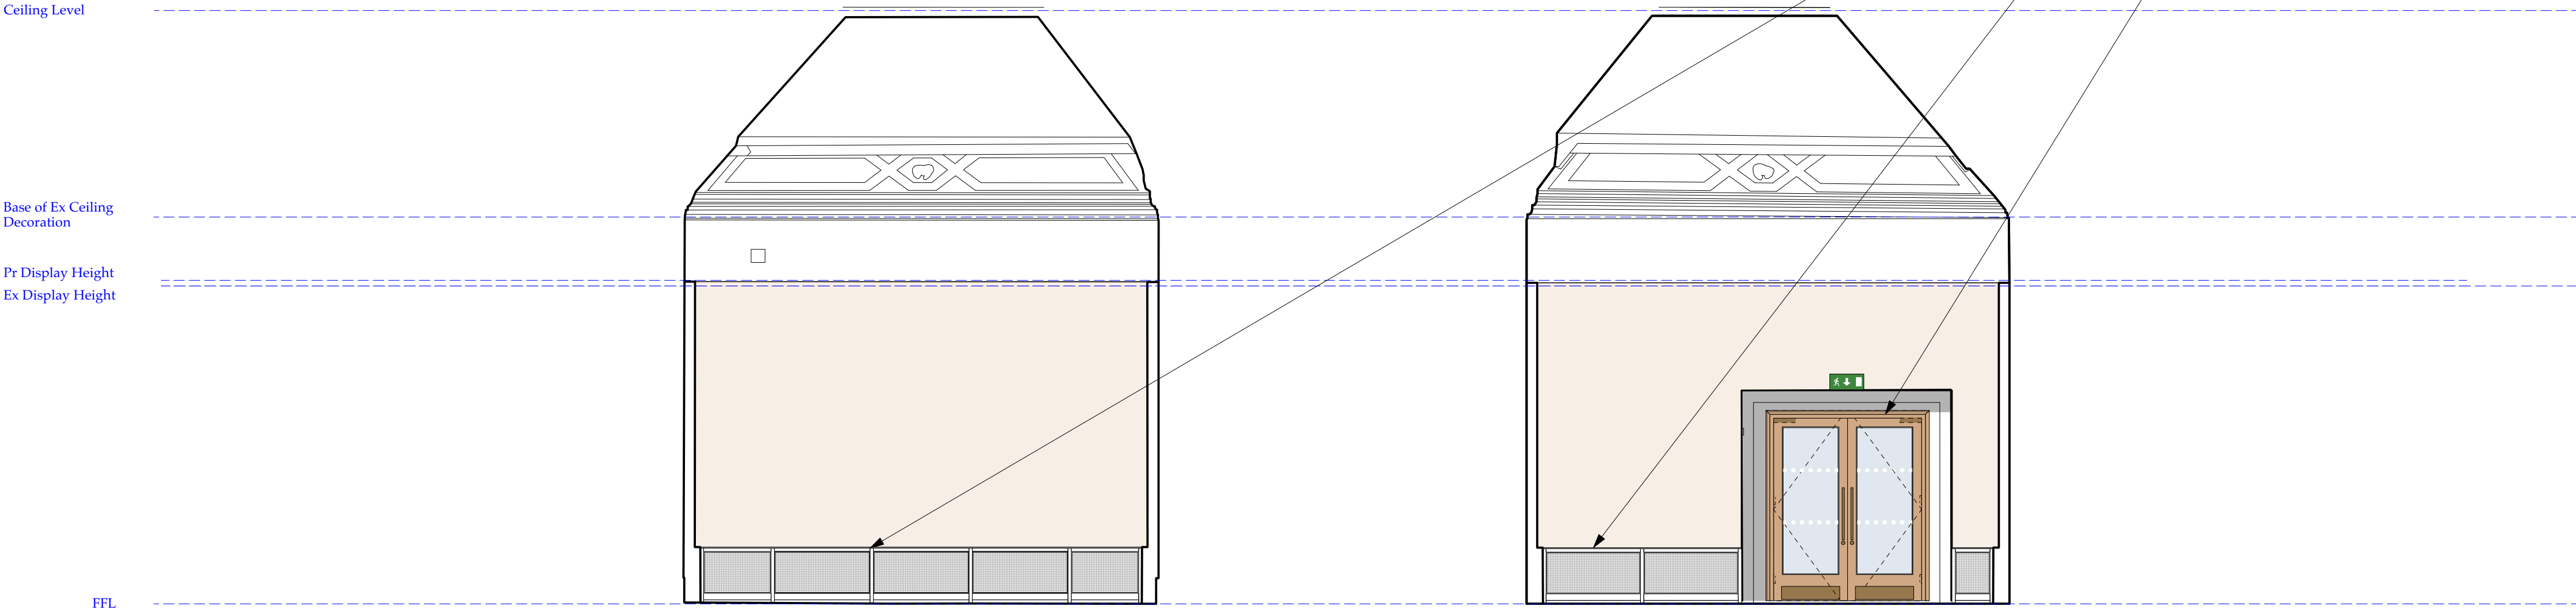

GALLERY 03 ELEVATION K

GALLERY 03 ELEVATION L

GALLERY 03 ELEVATION M

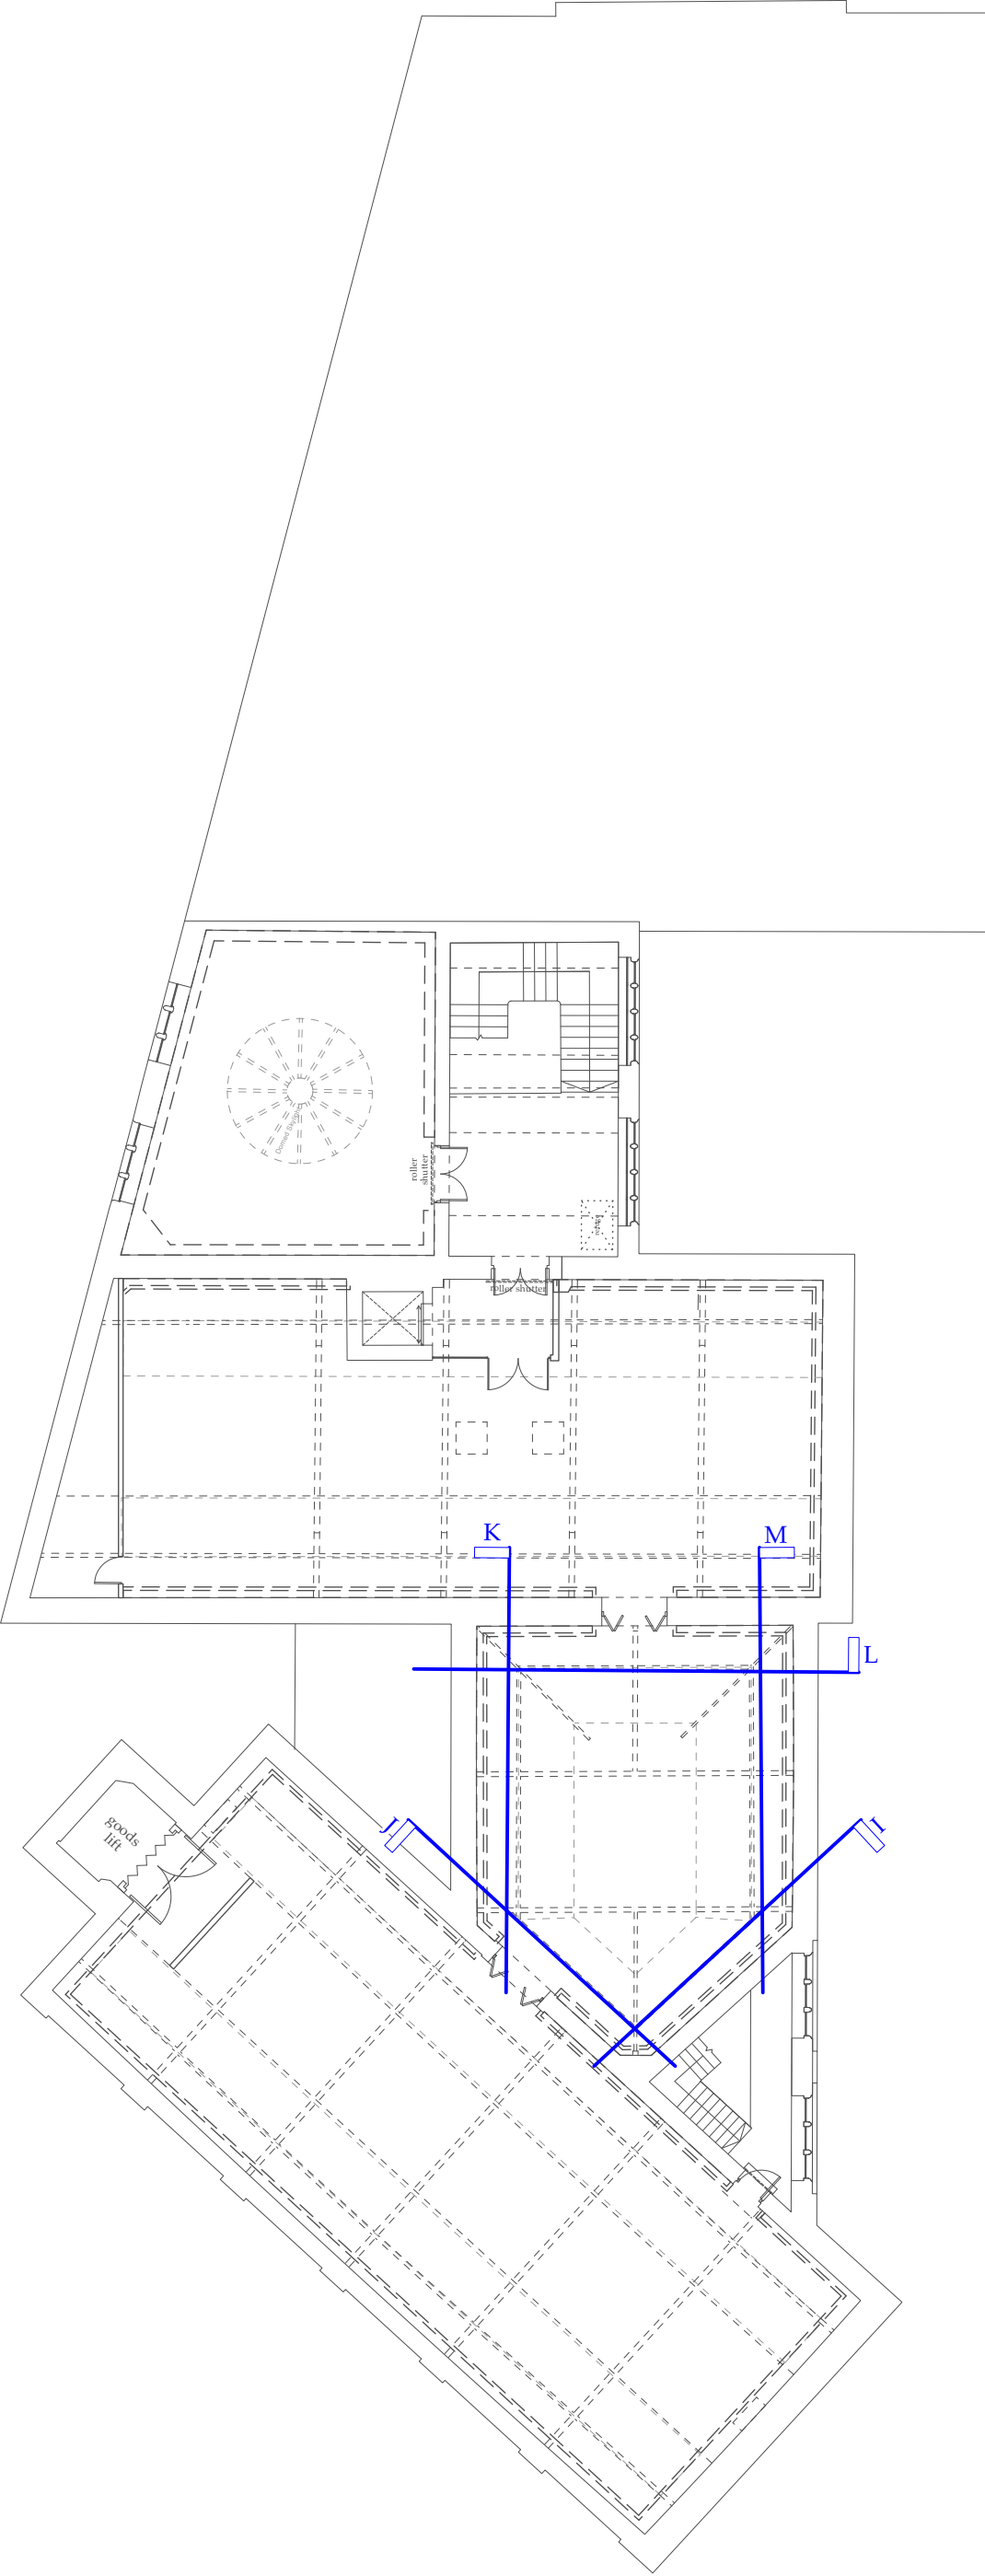

Key

-  Existing Walls
-  Proposed Partition
-  Exhibition Board