



GALLERY 04 ELEVATION N

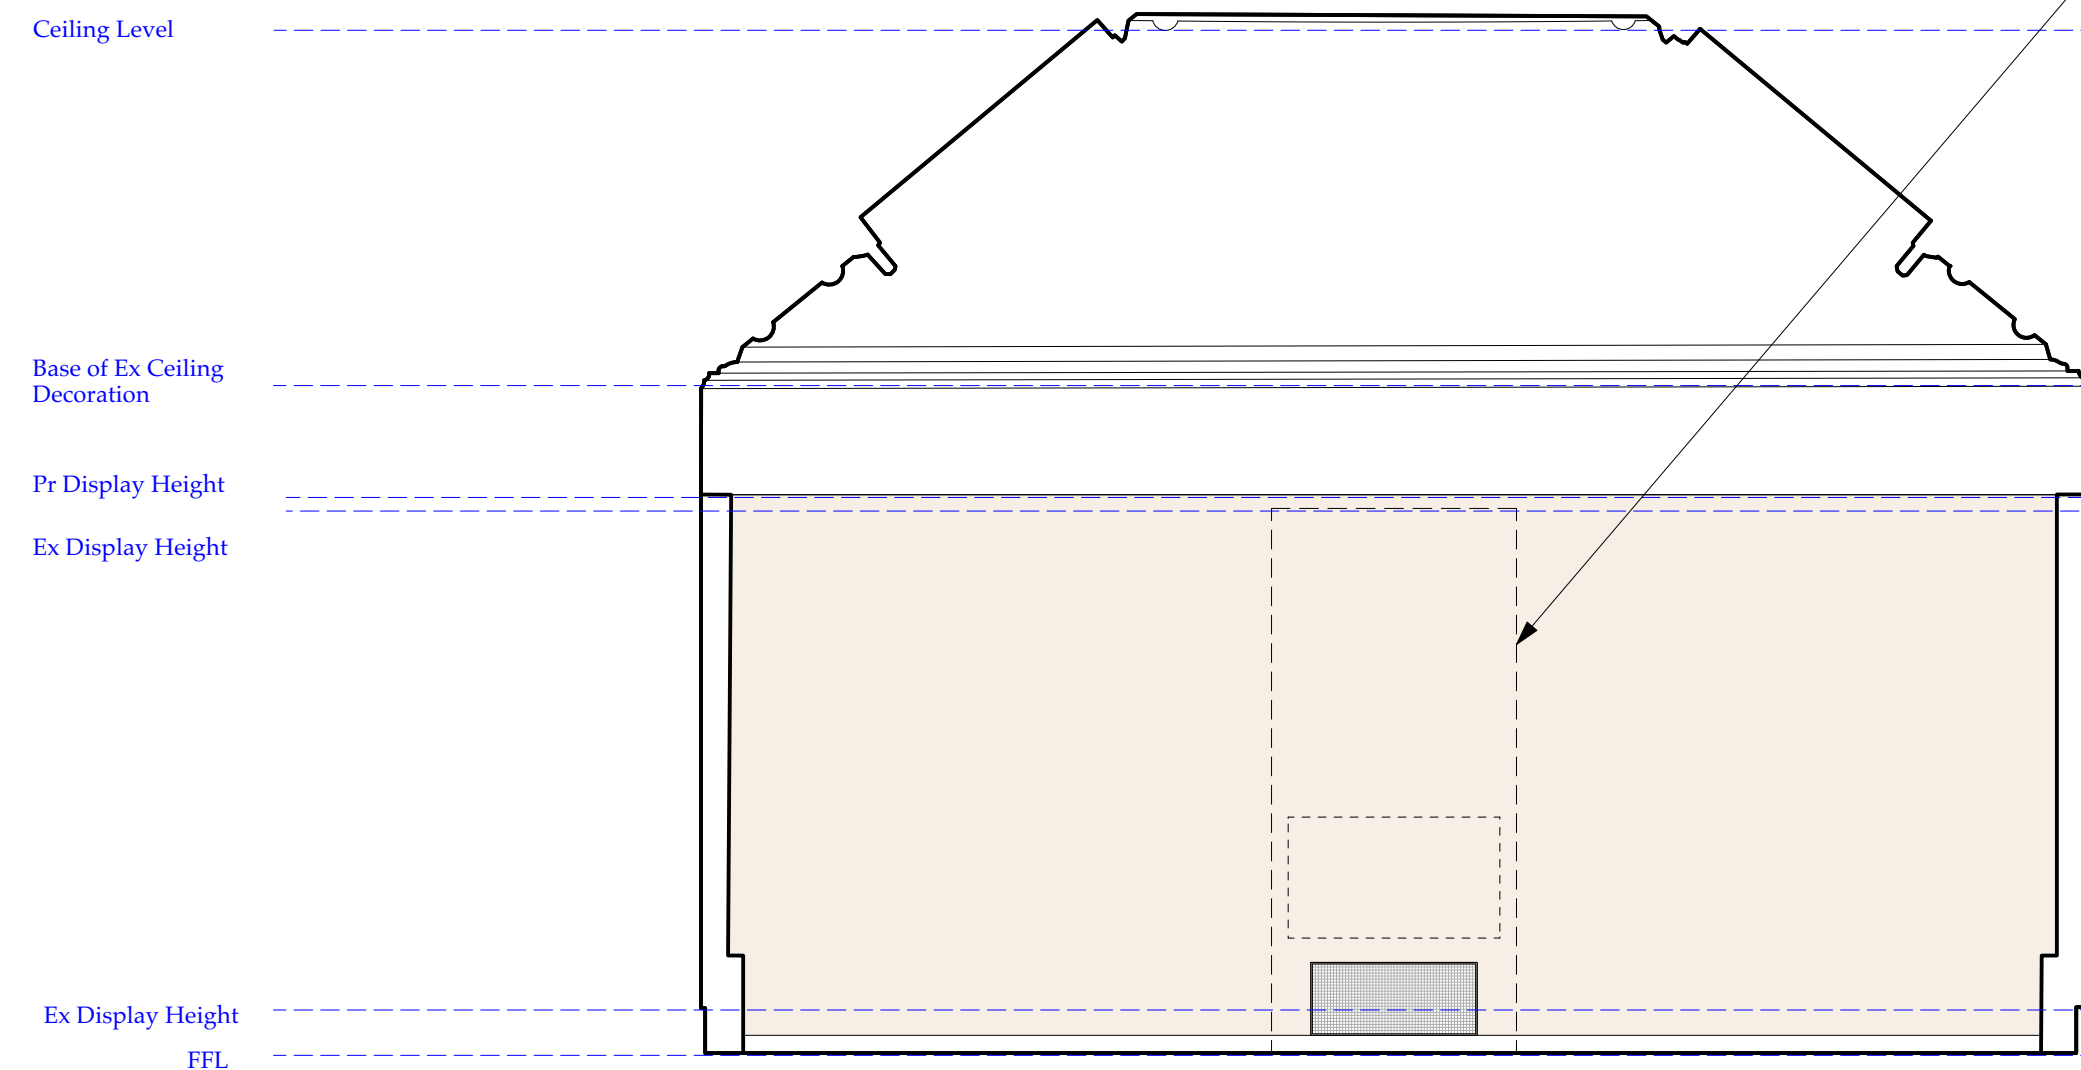

Climate control unit indicated with dashed line. For Listed Building Consent for the inclusion of unit refer to application 24/00282/LBC. No low level shelving to this internal elevation.


GALLERY 04 ELEVATION P

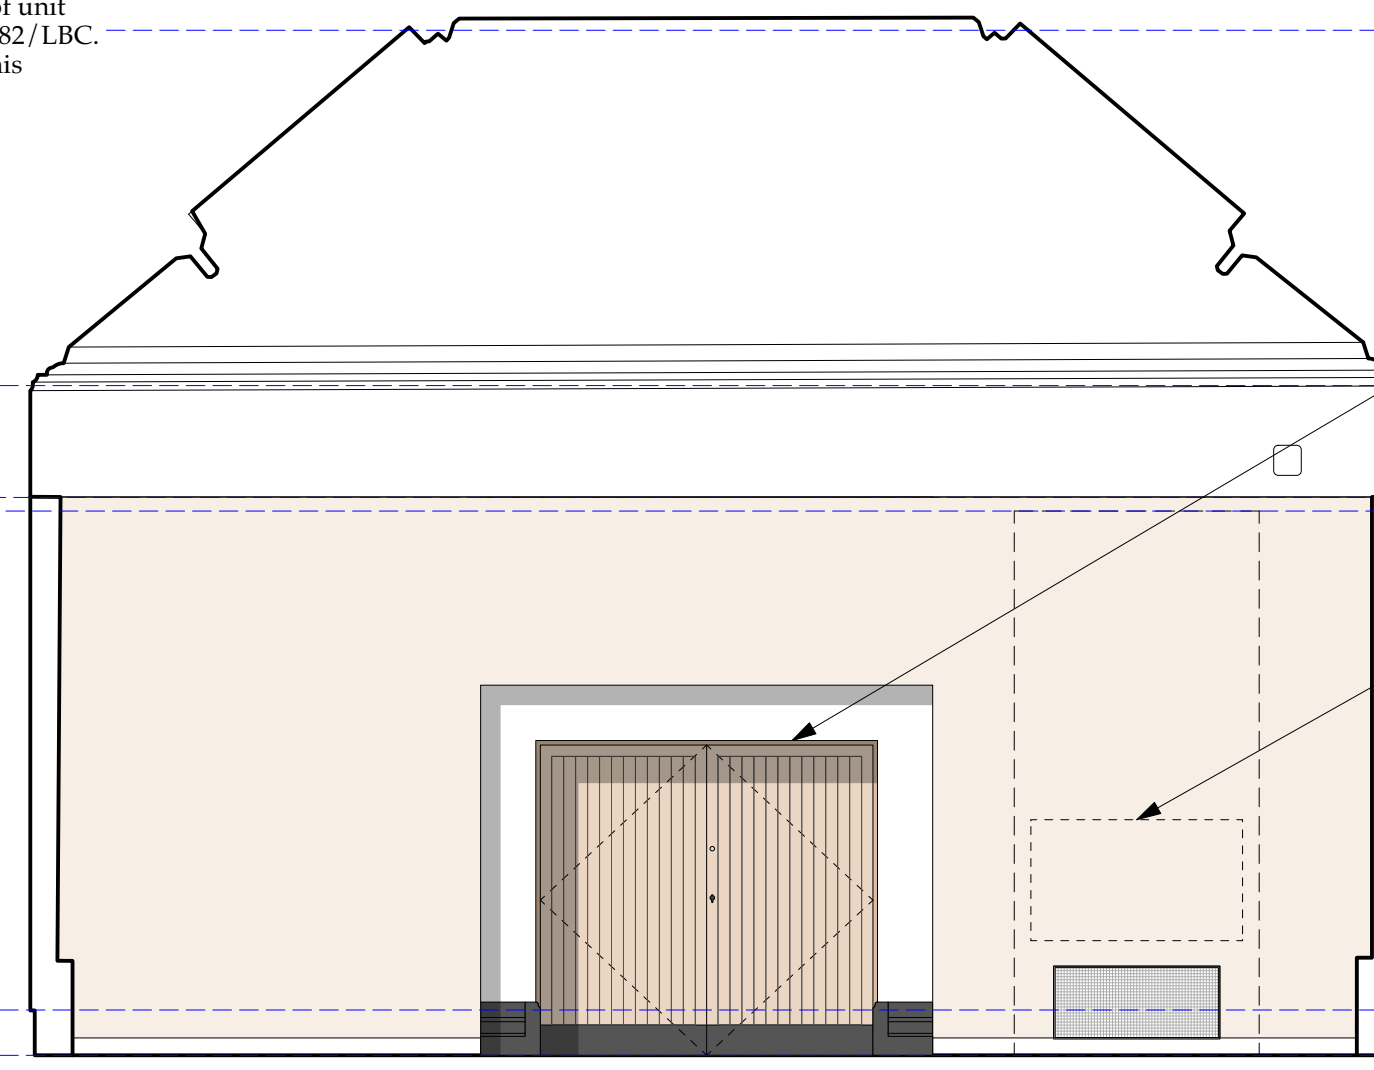

Existing goods lift door retained and exposed to gallery space

Climate control unit indicated with dashed line. For Listed Building Consent for the inclusion of unit refer to application 24/00282/LBC. No low level shelving to this internal elevation.

GALLERY 04 ELEVATION O

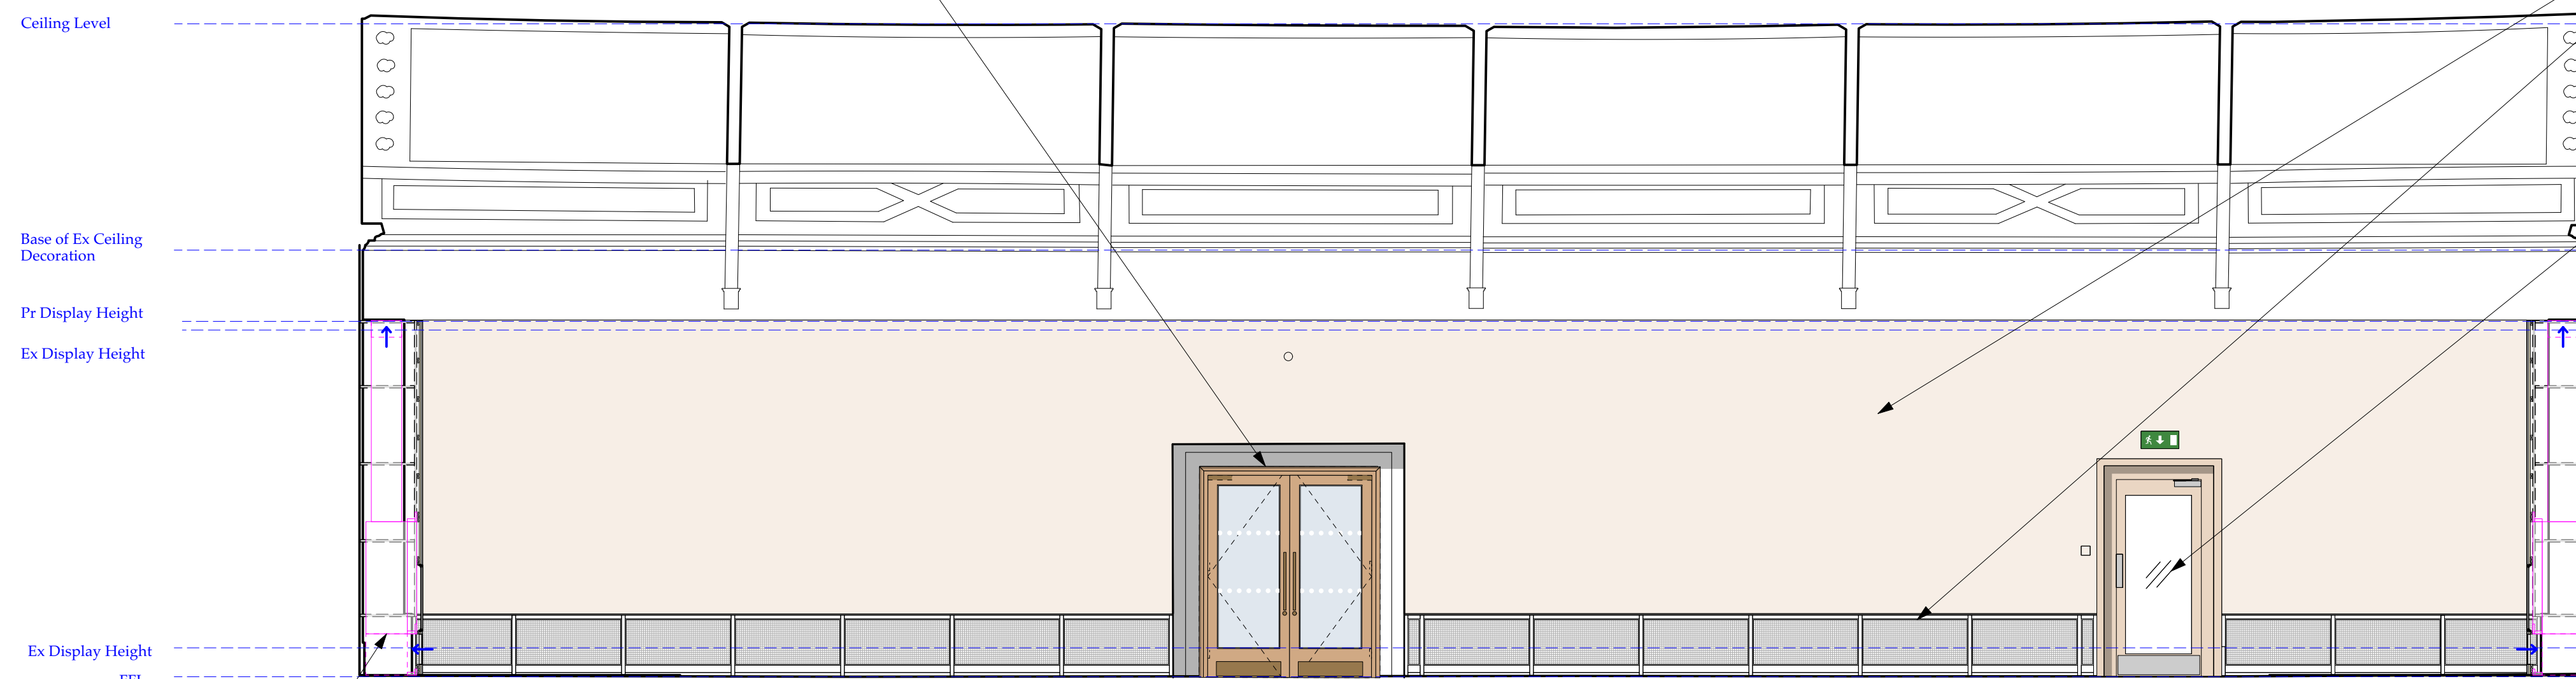


Proposed exhibition board extents. For Listed Building Consent of the replacement of exhibition boards to G2, G3 and G4 and installation of low level shelf to reflect historical design of galleries refer to application 24/00282/LBC.

Existing door retained

Climate control unit indicated with dashed line. For Listed Building Consent for the inclusion of unit refer to application 24/00282/LBC. No low level shelving to this internal elevation.

GALLERY 04 ELEVATION Q

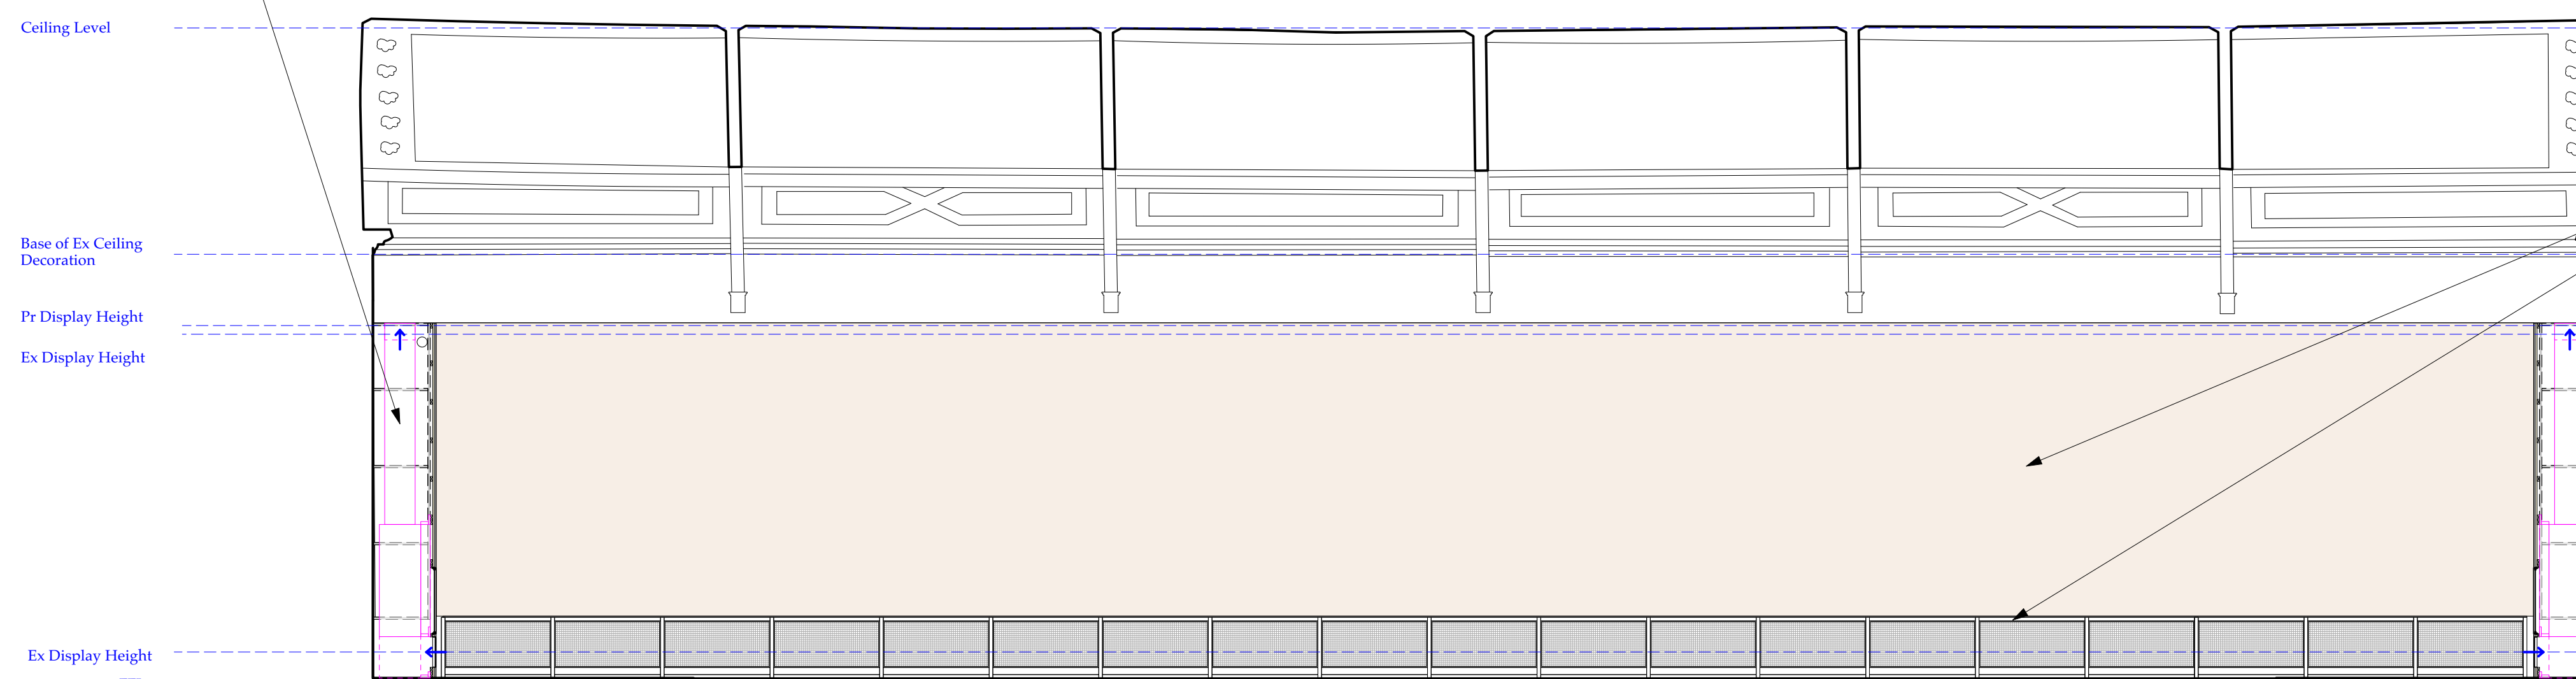

Proposed exhibition board extents. For Listed Building Consent of the replacement of exhibition boards to G2, G3 and G4 and installation of low level shelf to reflect historical design of galleries refer to application 24/00282/LBC.

Climate control unit indicated with dashed line. For Listed Building Consent for the inclusion of unit refer to application 24/00282/LBC. No low level shelving to this internal elevation.

Key

- Existing Walls
- Proposed Partition
- Exhibition Board

