


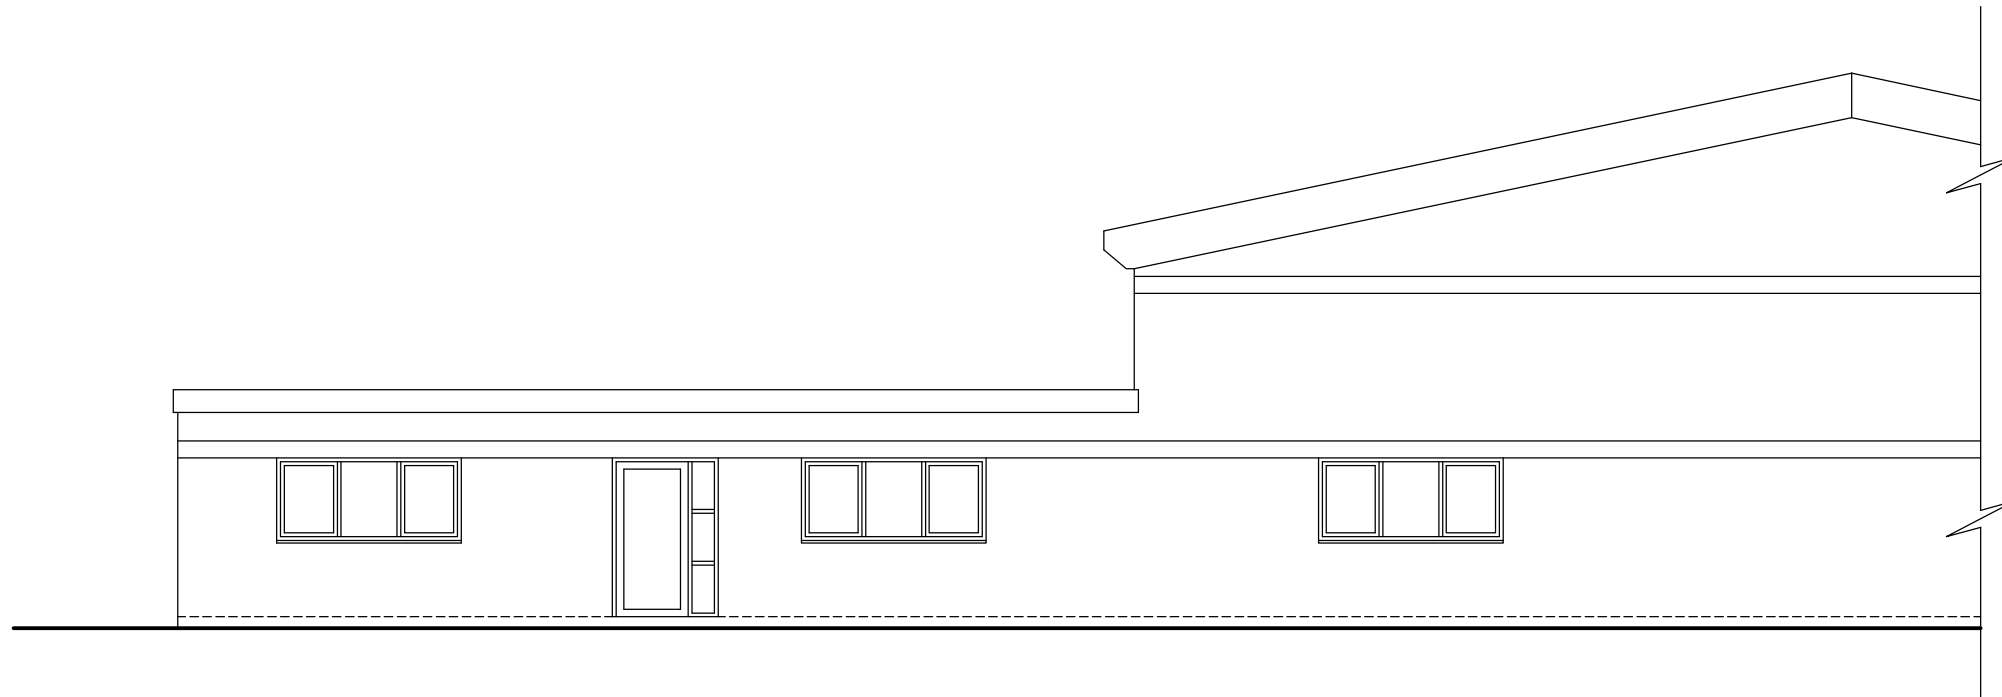


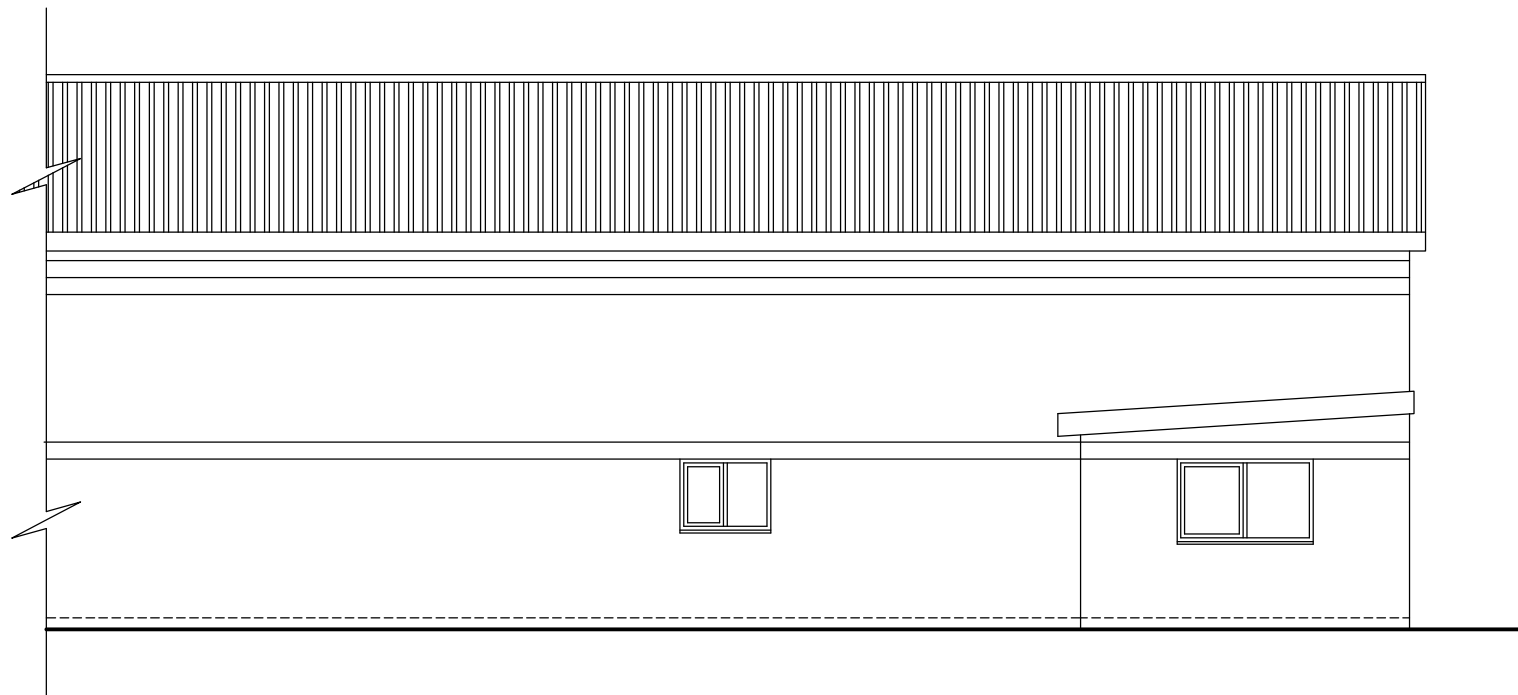

Elevation 1 [Lomax Street]

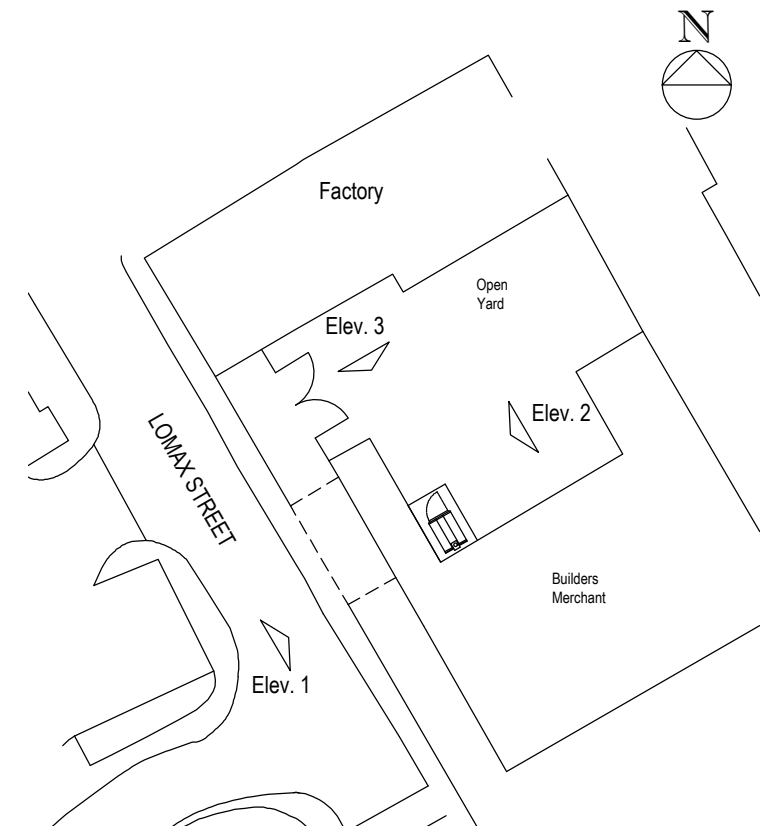

Elevation 2

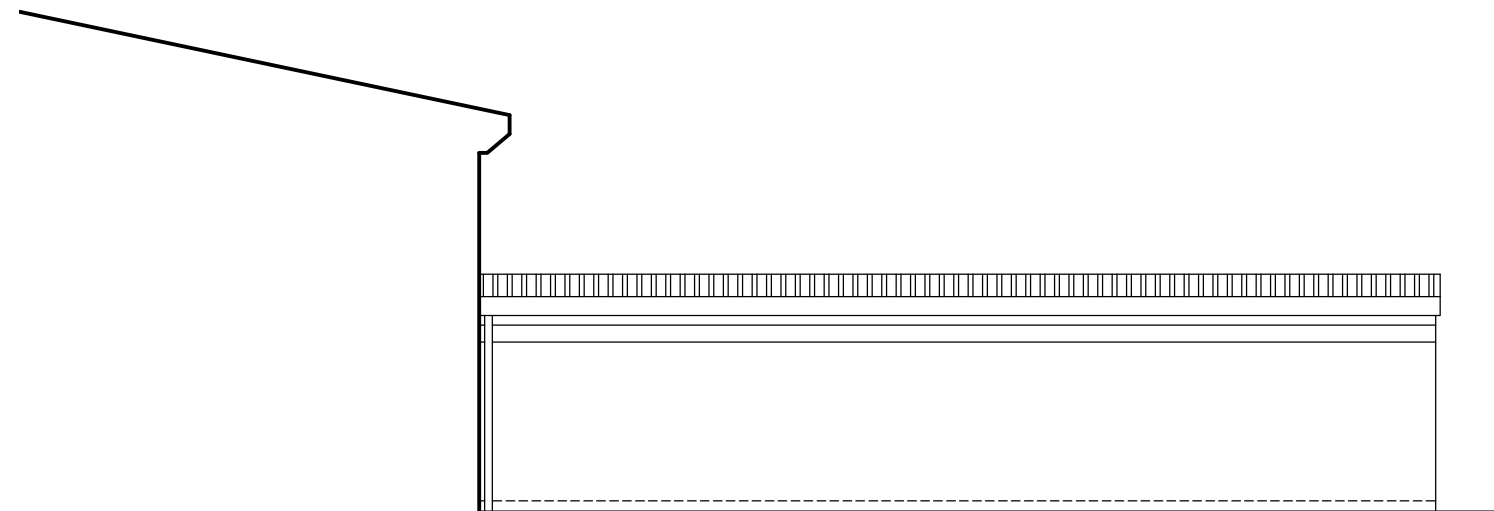

Elevation 3

1:100 0 1m 2m 3m 4m 5m 6m

Property : Parr Rochdale Ltd. Builders Merchant, Lomax Street, Rochdale. OL12 0DN	
Drawing : Existing Elevations.	
Sheet Size : A3	Sheet No : 2 of 4
Date : 20/10/2025	Dwg No : 02