



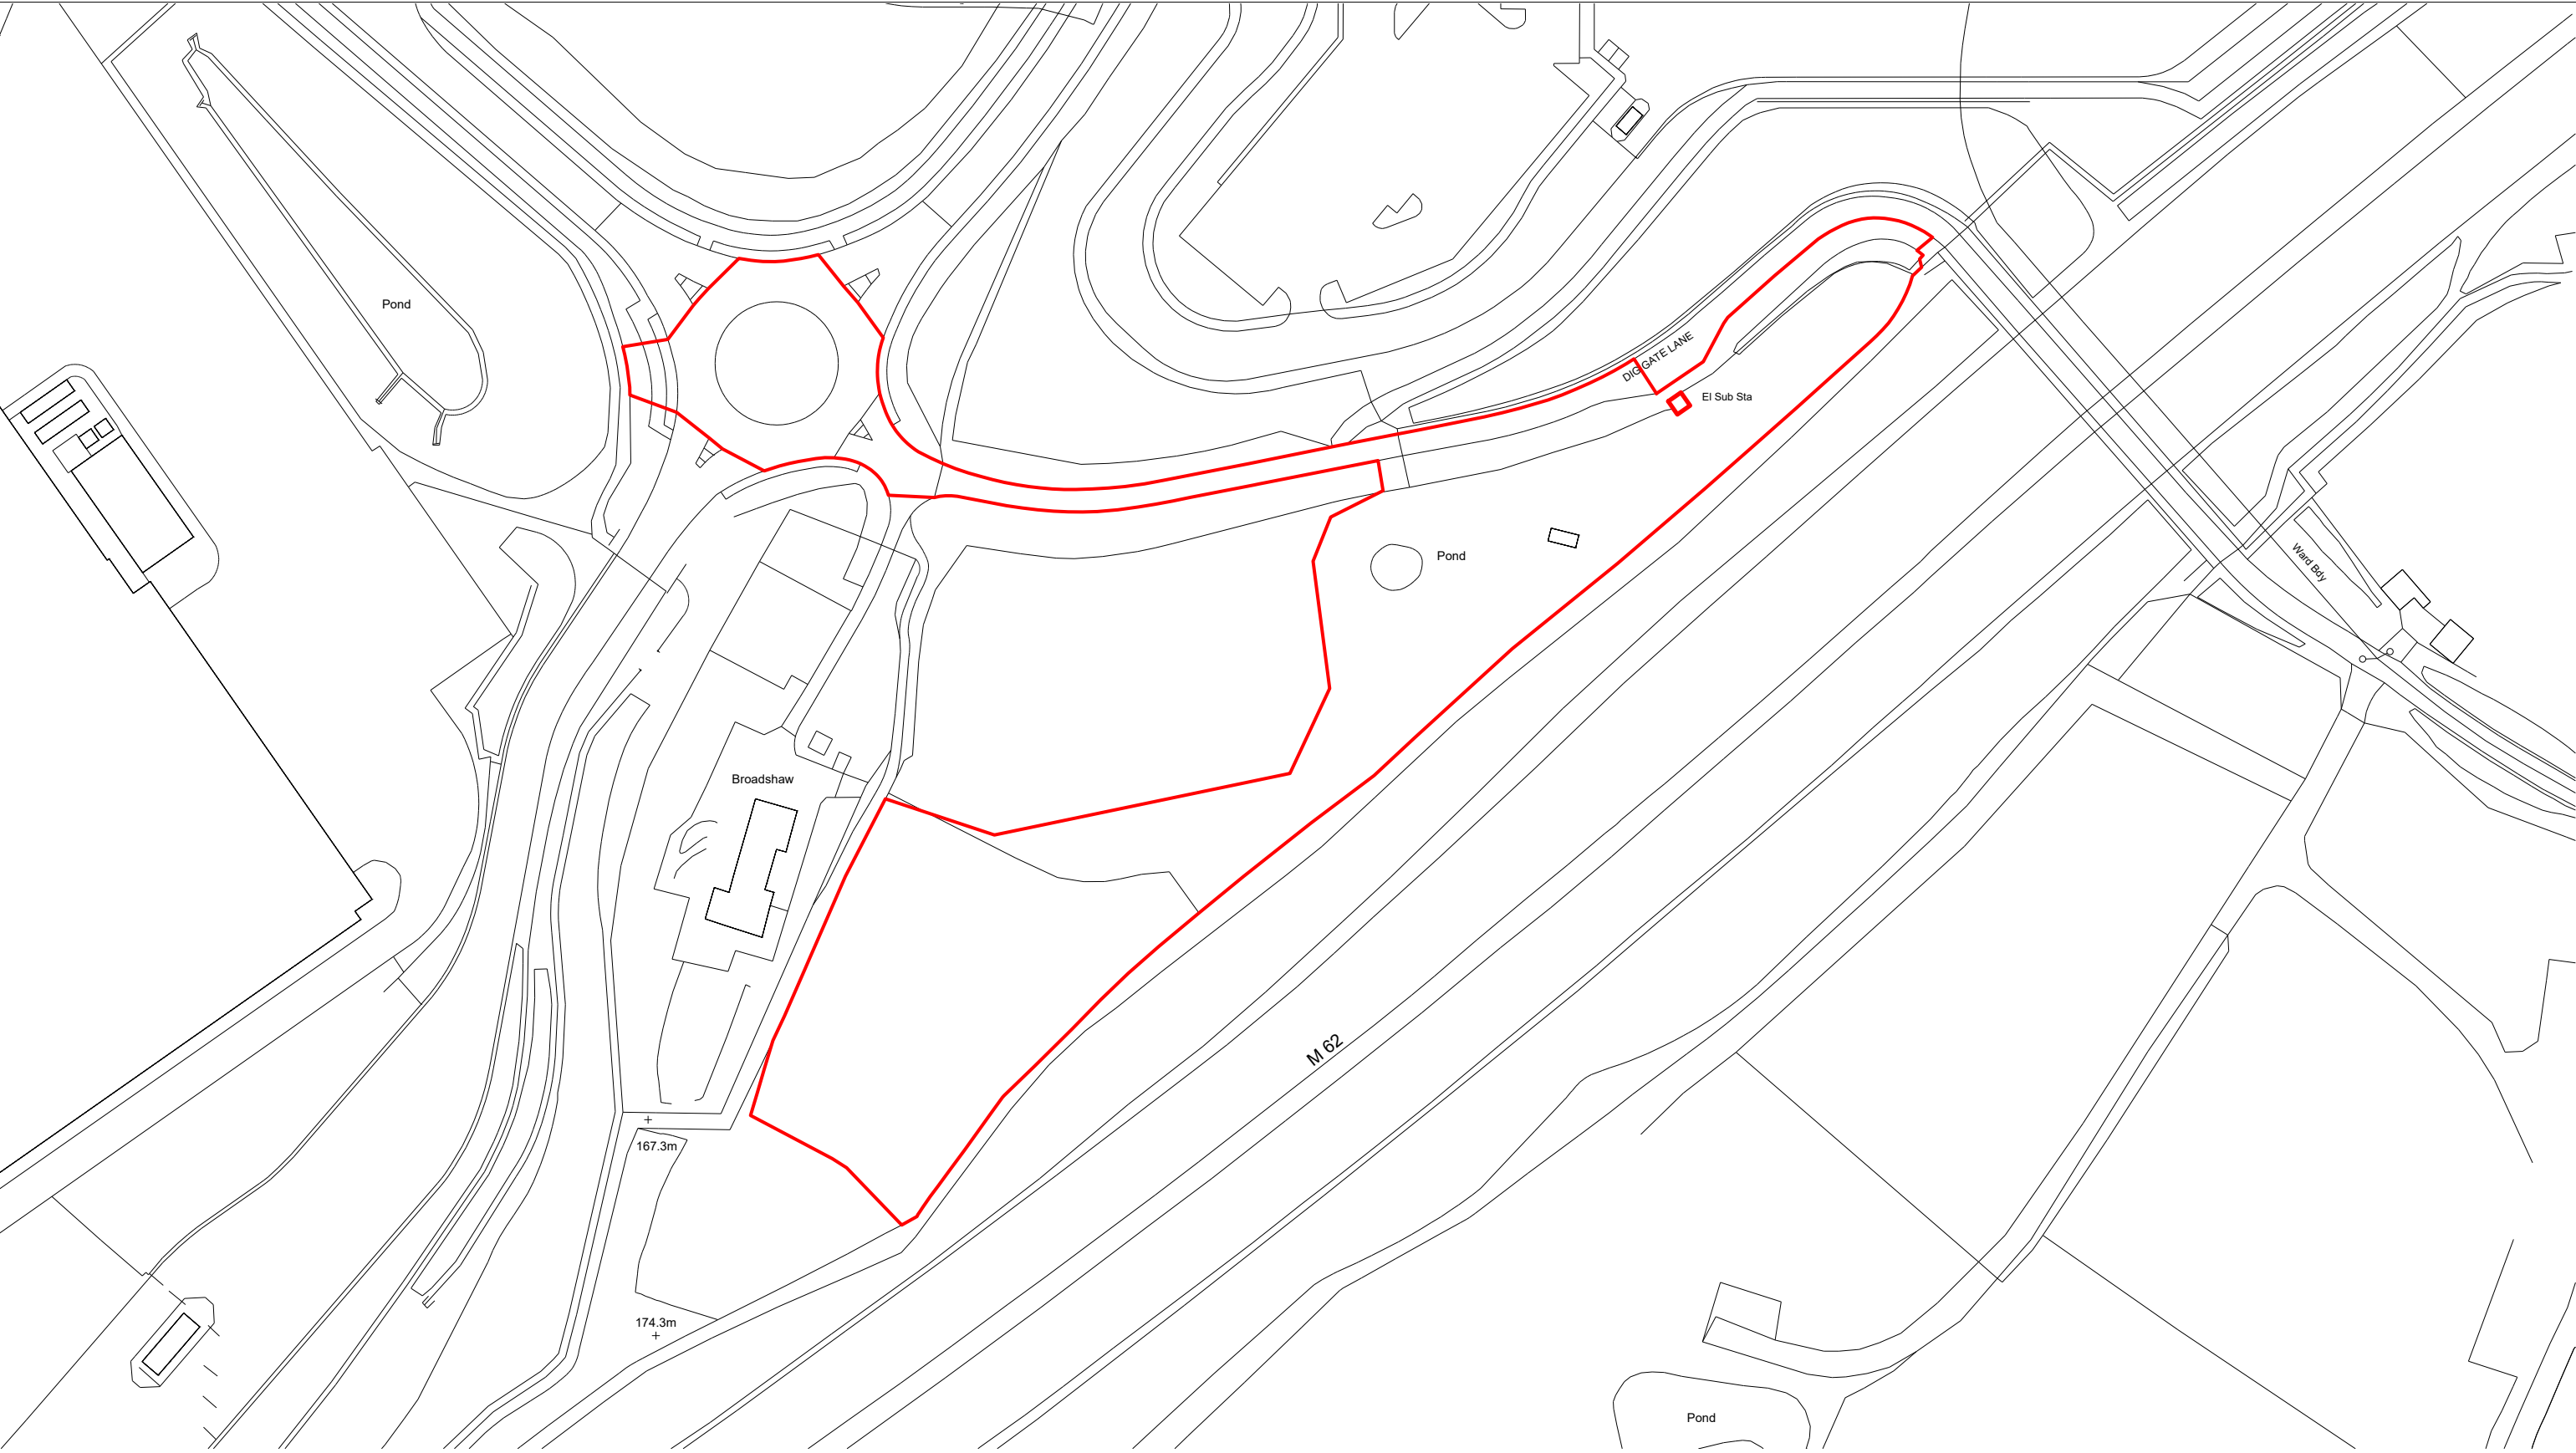

© CROWN COPYRIGHT AND DATABASE RIGHTS (2023) ORDNANCE SURVEY (0100031673)

APPLICATION SITE APPLICATION SITE BOUNDARY

2.6 ACRES APPROX.

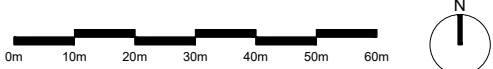

GENERAL THIS DRAWING IS THE COPYRIGHT OF BALANCE POWER PROJECTS LTD
ALL DIMENSIONS ARE IN MILLIMETERS UNLESS OTHERWISE SPECIFIED
LAYOUT/FABRICATION AREA IS NOT CONSIDERED IN THE LAYOUT
THIS DRAWING DOES NOT DEFINE THE SCOPE OF SUPPLY

NOTES 1. NA

EQUIPMENT LIST
(1) NA

PROJECT NUMBER
058 - PL - OL164NR - 001

PROJECT TITLE
ROCHDALE

PROJECT ADDRESS
ROCHDALE_OL16 4NR

DATE
08/01/2024

PROJECT TYPE
ENERGY DEVELOPMENT

DRAWING TYPE
LOCATION PLAN


DESIGNER
C. VICK

CHECKED BY
R. MACINDOE

SCALE
1:1250

REVISION
REV D

PAPER SIZE
A3

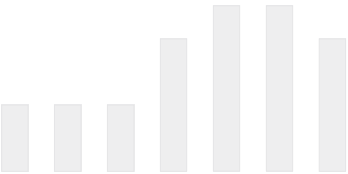

DRAWING PURPOSE
PLANNING