


12 Garfield Close Rochdale OL11 5RY

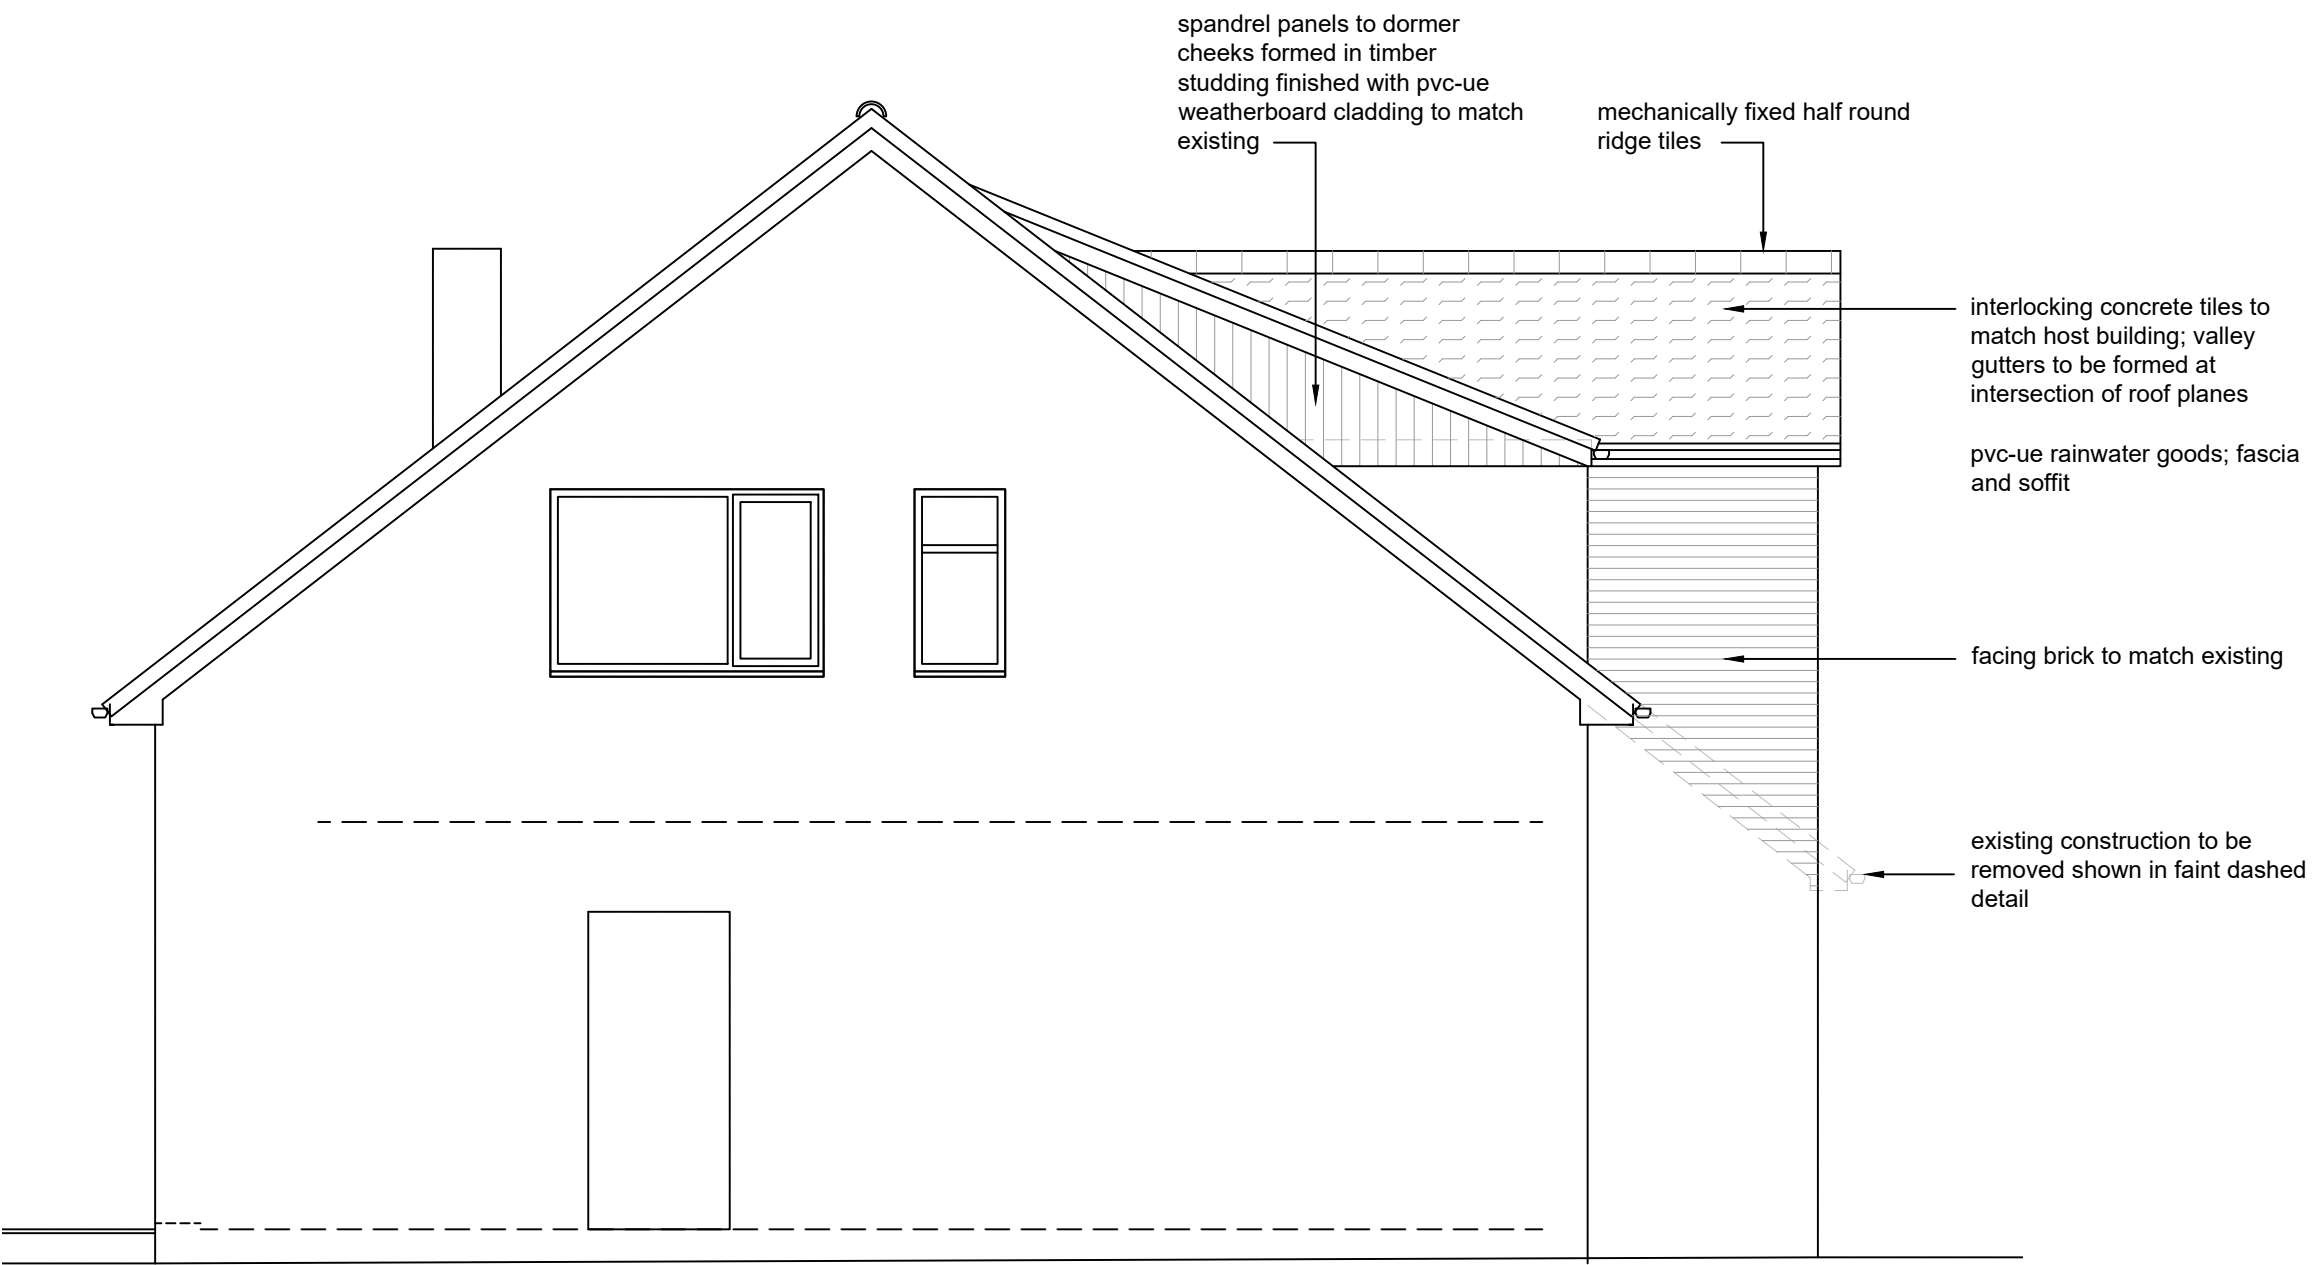

PROPOSED SIDE ELEVATION

scale 1 - 50