


12 Garfield Close Rochdale OL11 5RY

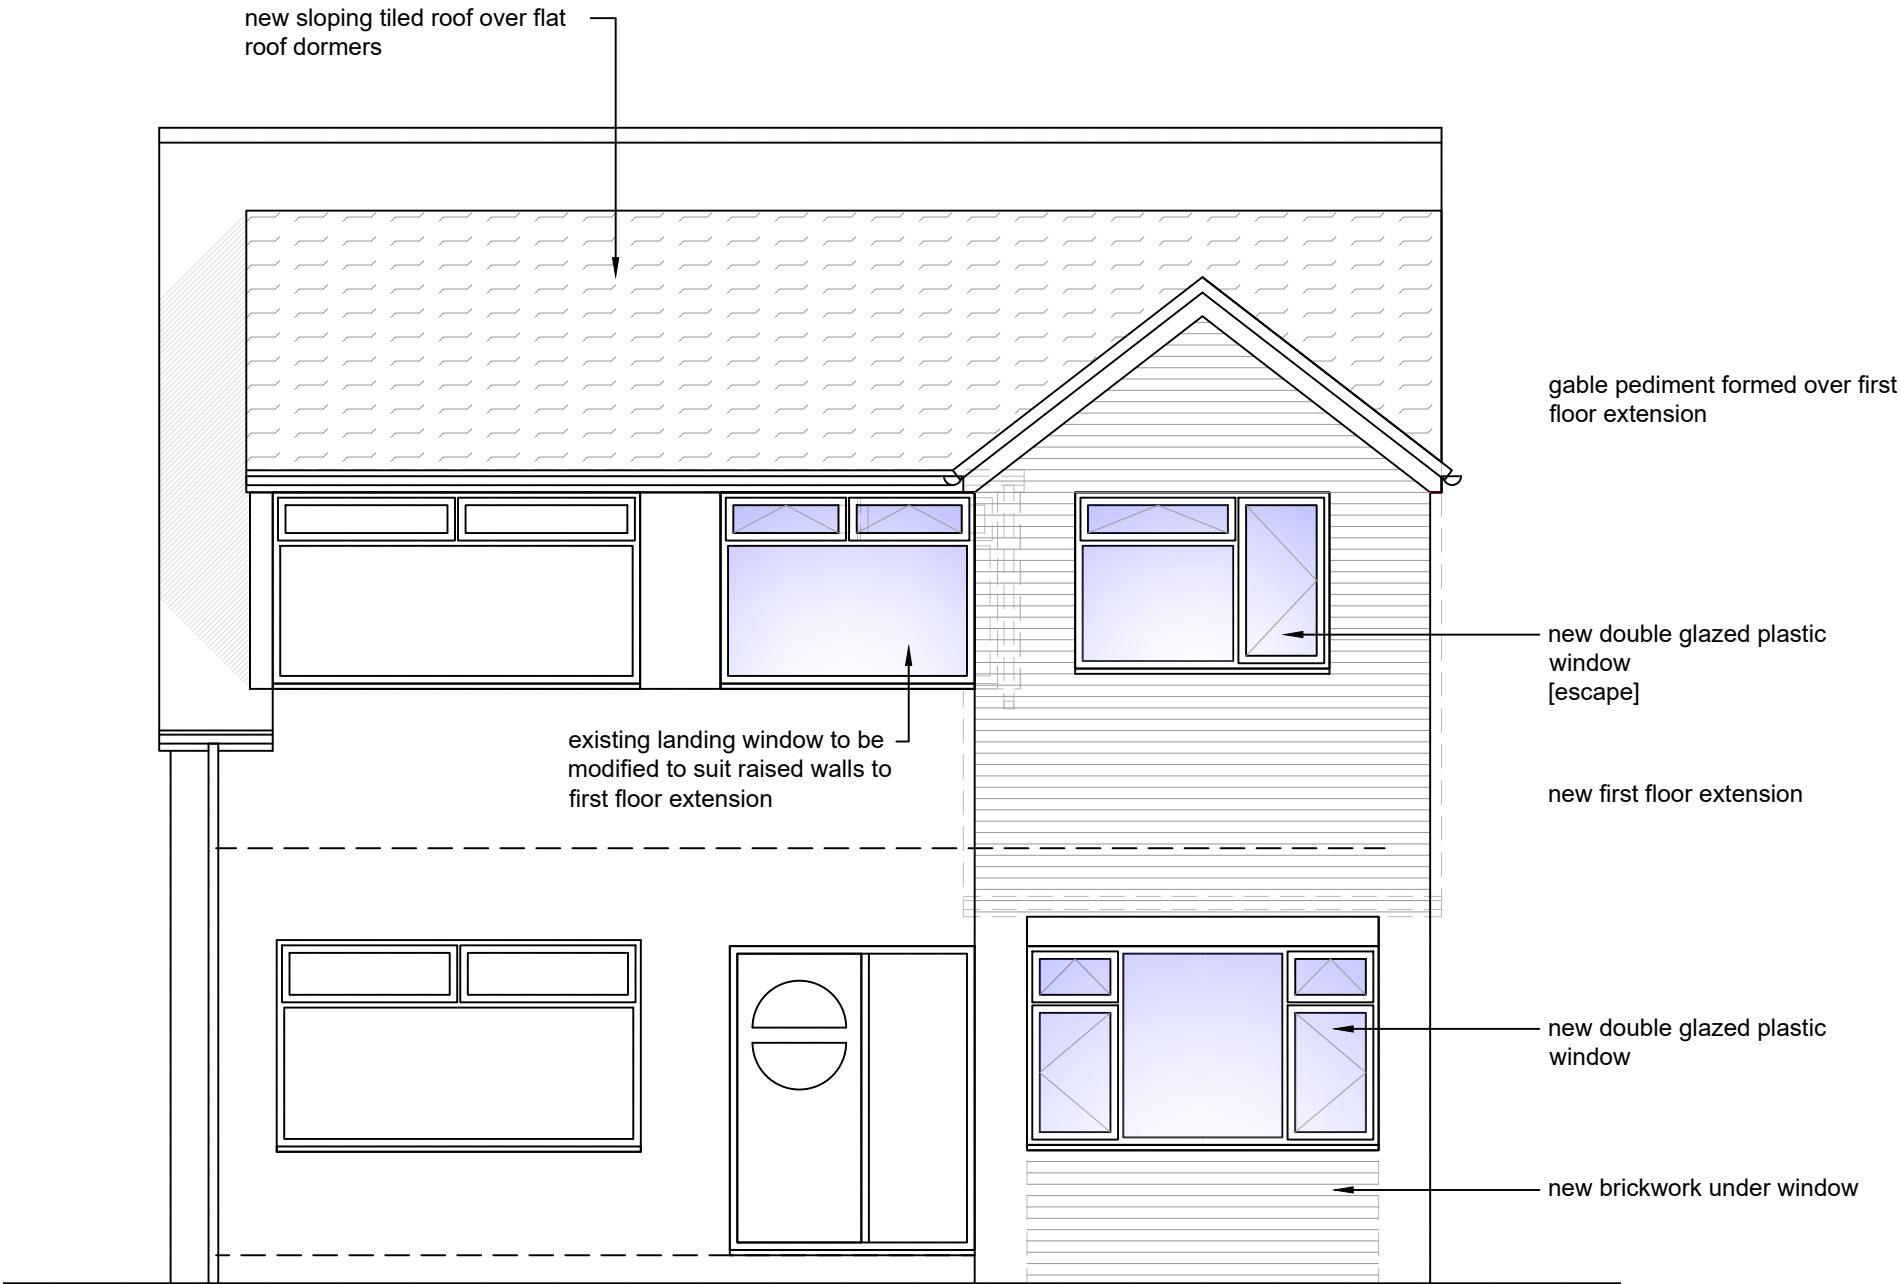

PROPOSED FRONT ELEVATION
scale 1 - 50