


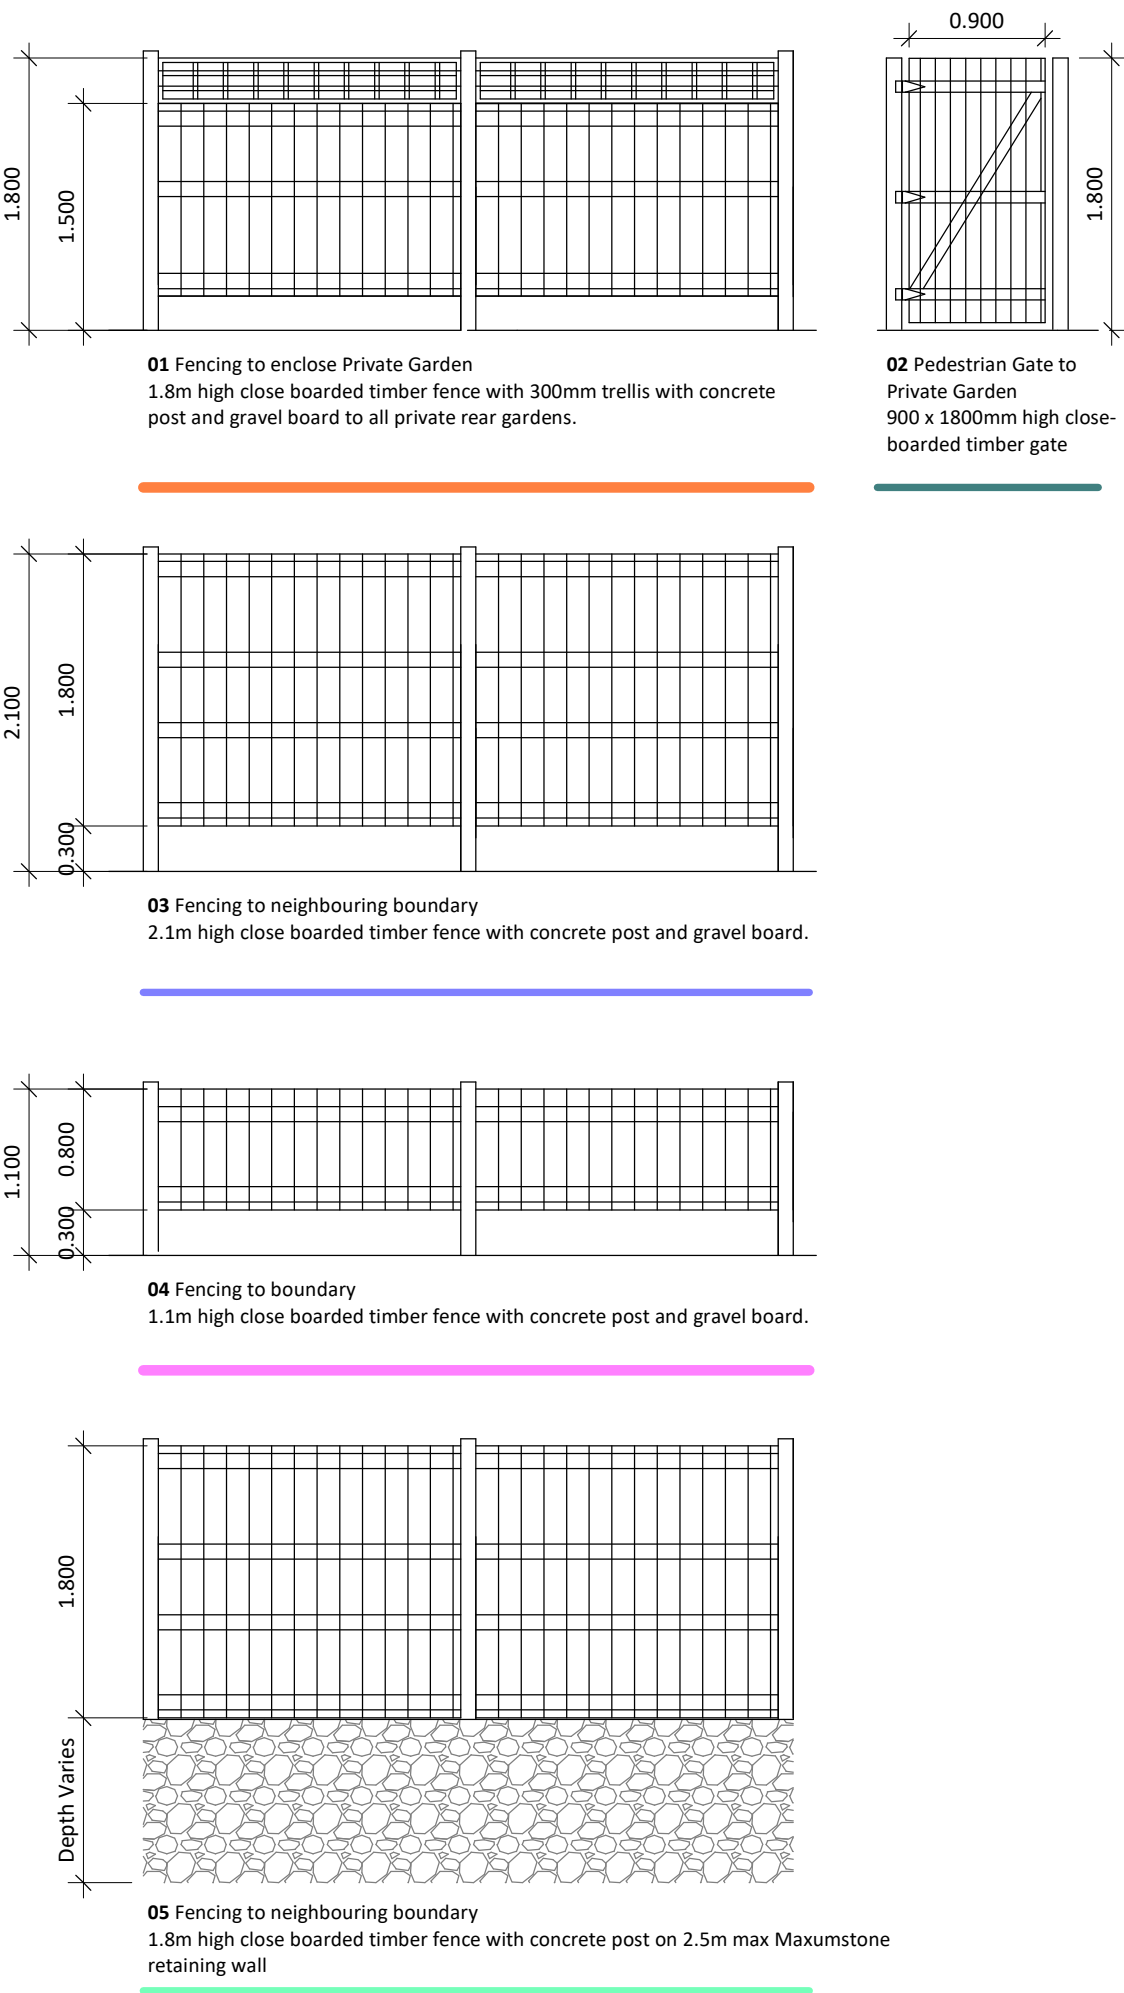


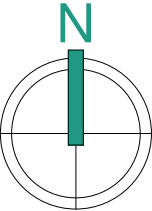

Boundary Treatment Plan Site 02
1 : 200

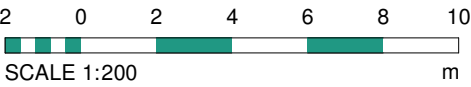

BTP_Boundary Details
1 : 50

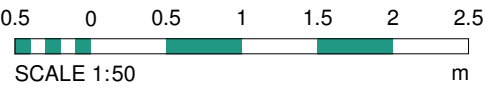

2	09.12.25	OM	Site 2: red line & site layout moved westward 6.7m to align easterly edge of site 2 with the school rear fence line (adjacent to Lennox Walk)
1	23.09.24	ED	Drawing revised following feedback from LPA
Rev	Date	Int	Description

btp
ARCHITECTS

RIBA
Chartered Practice

CLIENT:
Built Developments Ltd

PROJECT:
Bury Old Road, Heywood

DESCRIPTION:
Boundary Treatment Plan Site 02

PURPOSE OF ISSUE:
Planning

DRAWN BY:	CHECKED	DATE:	SCALE @ A2:
ED	VJS	28.06.24	As indicated

JOB NO:	STATUS CODE:	DRAWING NO:	REV
4299	S2	109	2

FILE IDENTIFIER:
BR-BTP-00-ZZ-DR-A-4299_109.2

Elizabeth House 486 Didsbury Road Heaton Mersey Stockport SK4 3BS
0161 443 1221 info@bernardtaylor.co.uk www.btparchitects.co.uk