





Scale Bar

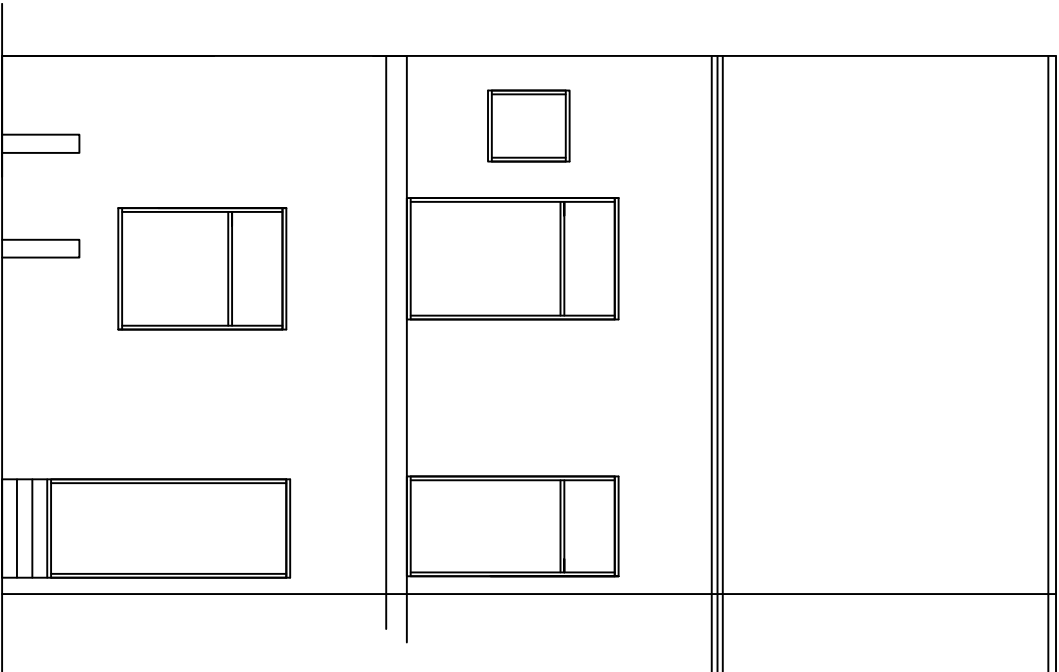

EXISTING FRONT VIEW
1:100

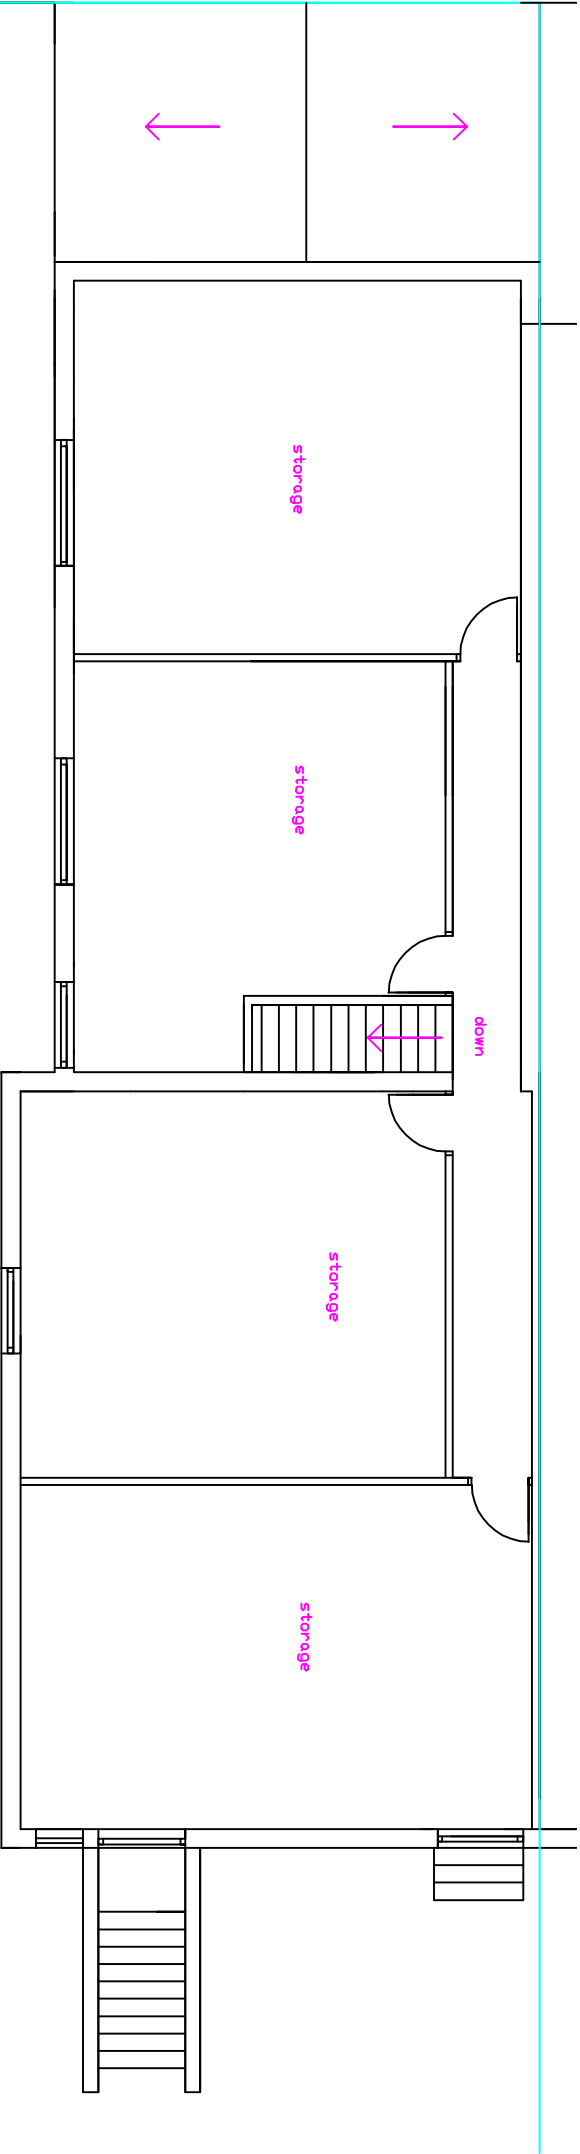

EXISTING FIRST FLOOR
1:100

BUILDING SAFETY ACT 2023

The Main Contractor will be Required to be nominated as the Principle Contractor to be responsible for all the Health and Safety for the Contract Period For all Trades and Suppliers working or visiting the Site

DO NOT SCALE OF THIS DRAWING TAKE ALL DIMENSIONS ON SITE (builders Note) Do not start any works until all the approvals have been obtained. Any discrepancy to be reported to Plans Drawn as soon as possible.

client:
**CHA CHA JEWELLER
120,HARE STREET,
ROCHDALE,
OL11 1JT,
TEL07578384137**

drawing title:
**CHANGE OF USE TO JEWELLER
AND SAFETY DEPOSIT BOXES
DOUBLE FRONT AND SINGLE
EXTENSION INTERNAL REPAIR
SEPARATE ENTRANCE TO FIRST
FLOOR STORAGE AREA**

**ROCHDALE MET. BOROUGH
COUNCIL
PLANNING &
BUILDING CONTROL
APPLICATION**

PLANS DRAWN
tel.no 07952934281
07856609593
email Bawinterbottom@aol.com
www.plansdrawn.org