



Scale Bar

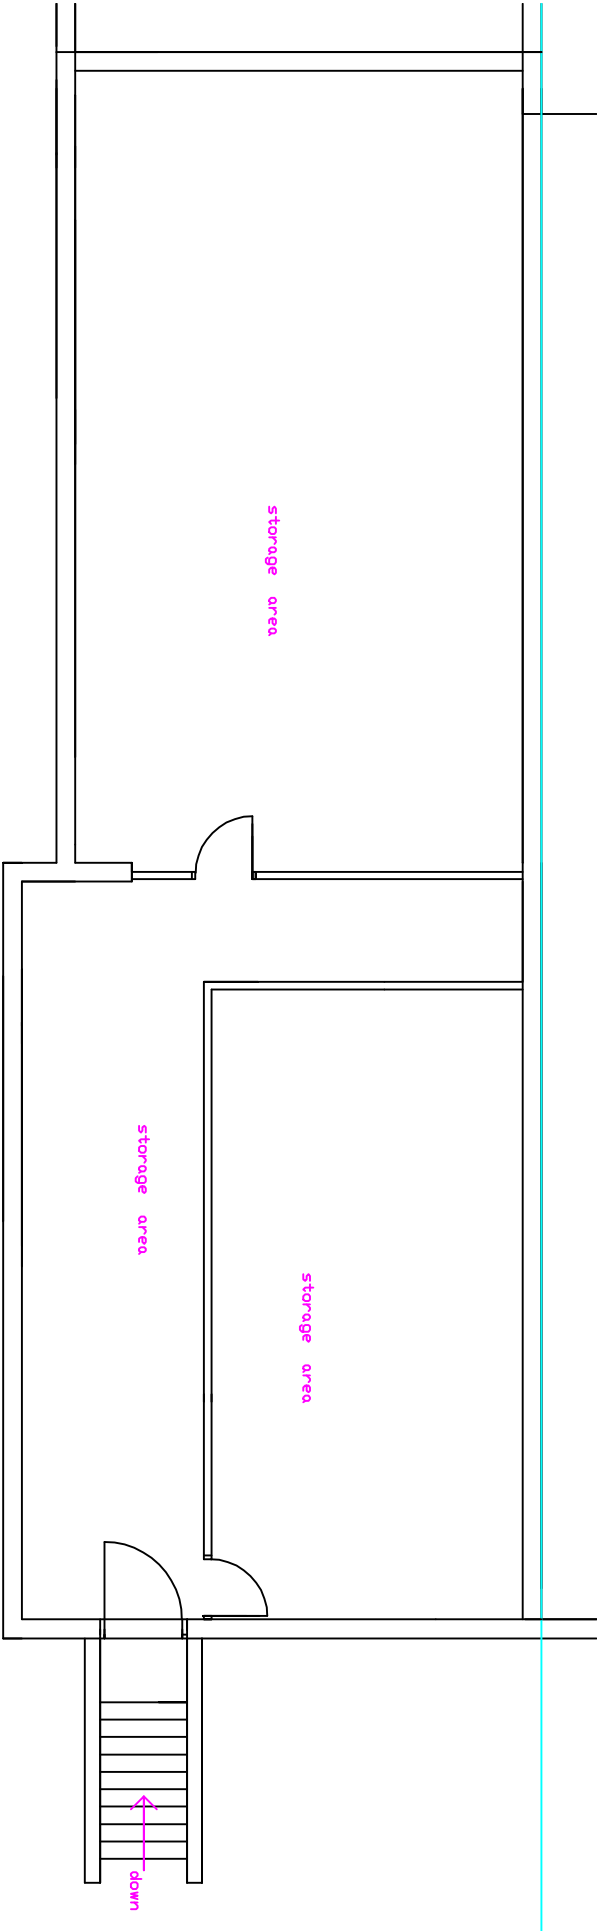

EXISTING BASEMENT FLOOR
1:100

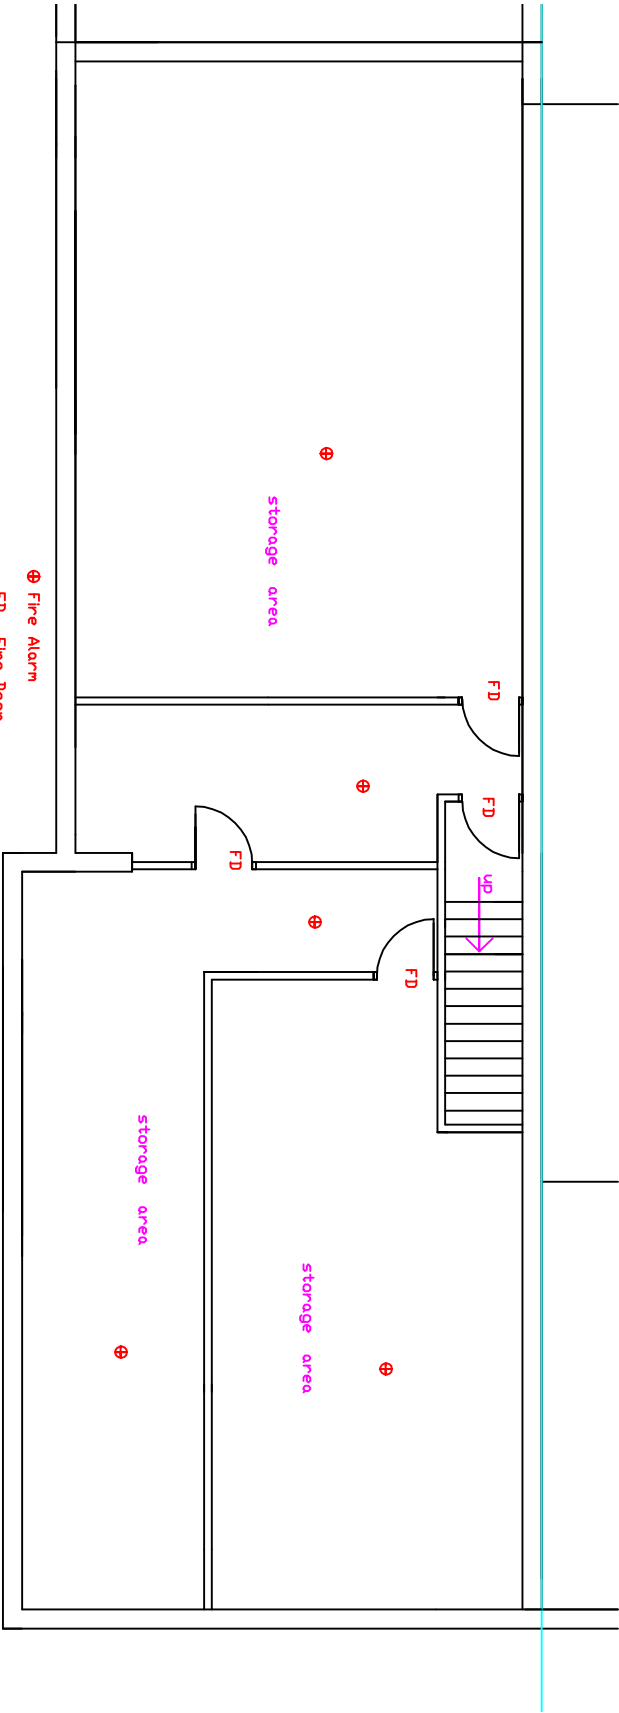

PROPOSED BASEMENT FLOOR
1:100

BUILDING SAFETY ACT 2023

The Main Contractor will be Required to be nominated as the Principle Contractor to be responsible for all the Health and Safety for the Contract Period For all Trades and Suppliers working or visiting the Site

DO NOT SCALE OF THIS DRAWING TAKE ALL DIMENSIONS ON SITE (builders Note) Do not start any works untill all the approvals have been obtained. Any discrepancy to be reported to Plans Drawn as soon as possible.

client:
CHA CHA JEWELLER
120,HARE STREET,
ROCHDALE,
OL11 1JT,
TEL07578384137

drawing title:
CHANGE OF USE TO JEWELLER
AND SAFETY DEPOSIT BOXES
DOUBLE FRONT AND SINGLE
EXTENSION INTERNAL REPAIR
SEPARATE ENTRANCE TO FIRST
FLOOR STORAGE AREA

ROCHDALE MET. BOROUGH
COUNCIL.
PLANNING &
BUILDING CONTROL
APPLICATION

PLANS DRAWN

tell.no
07952934281
07856609593

email
Bawinterbottom
@aol.com
www.plansdrawn.org