



Scale Bar

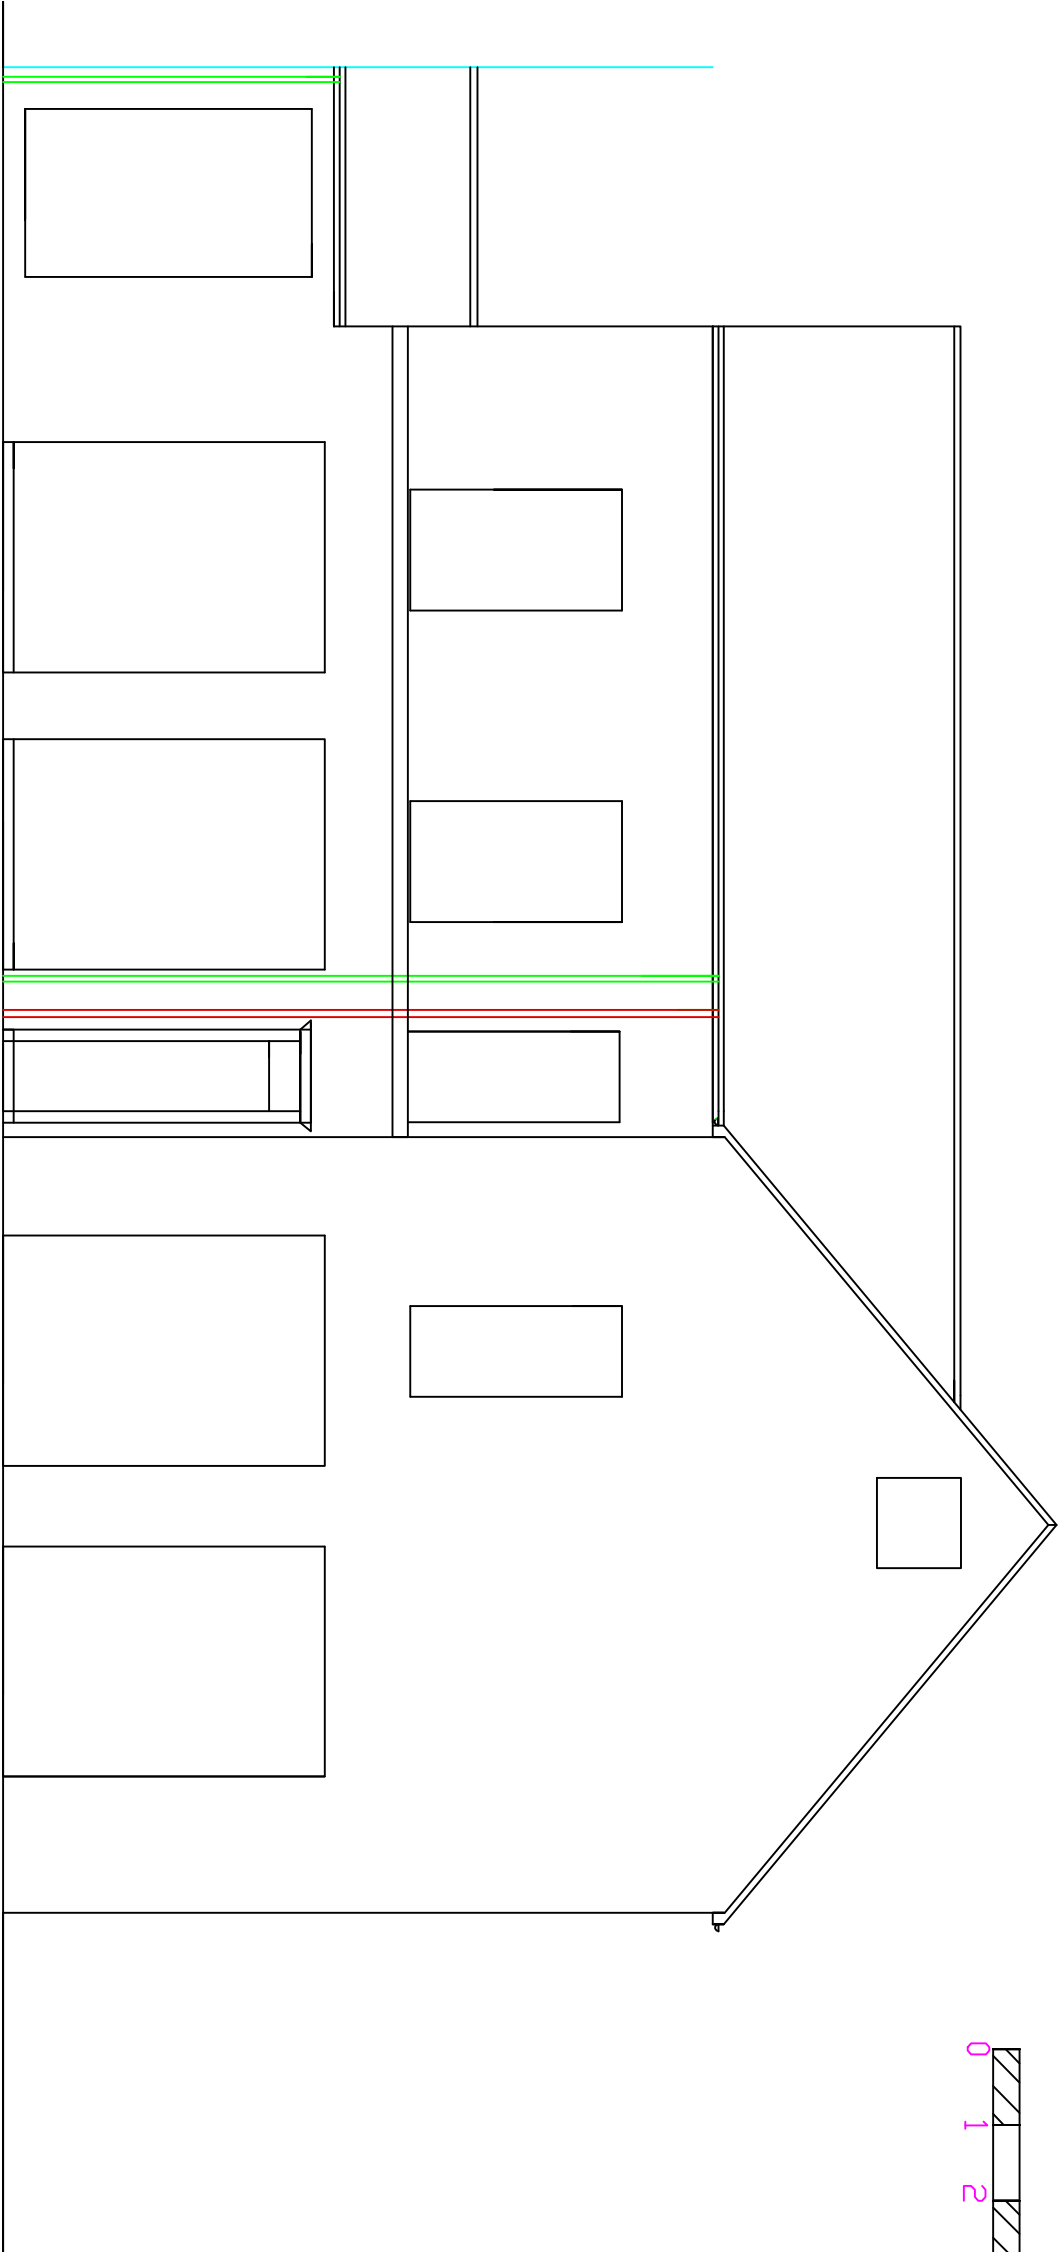

EXISTING SIDE VIEW
1:100

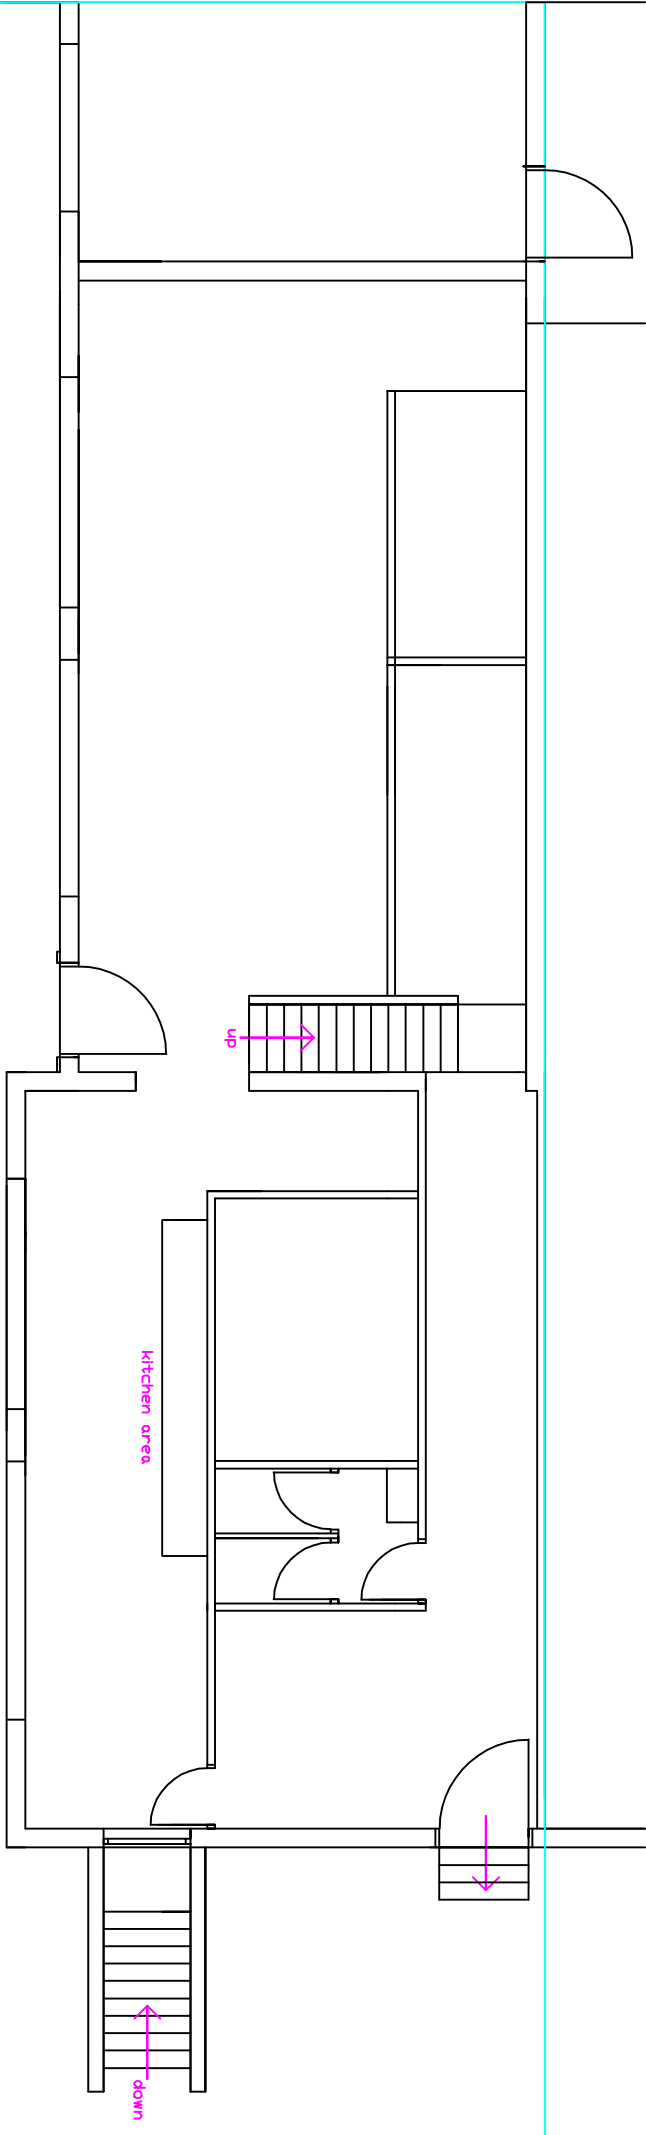

EXISTING GROUND FLOOR
1:100

BUILDING SAFETY ACT 2023

The Main Contractor will be Required to be nominated as the Principle Contractor to be responsible for all the Health and Safety for the Contract Period For all Trades and Suppliers working or visiting the Site

DO NOT SCALE OF THIS DRAWING TAKE ALL DIMENSIONS ON SITE (builders Note)

Do not start any works until all the approvals have been obtained. Any discrepancy to be reported to Plans Drawn as soon as possible.

client:
CHA CHA JEWELLER
120, HARE STREET,
ROCHDALE,
OL11 1JT,
TEL 07578384137

drawing title:
CHANGE OF USE TO JEWELLER AND SAFETY DEPOSIT BOXES DOUBLE FRONT AND SINGLE EXTENSION INTERNAL REPAIR SEPARATE ENTRANCE TO FIRST FLOOR STORAGE AREA

ROCHDALE MET. BOROUGH COUNCIL.
PLANNING & BUILDING CONTROL APPLICATION

PLANS DRAWN
tel.no 07952934281
07856609593
email Bawinterbottom@aol.com
www.plansdrawn.org

date: **OCTOBER 2025** drawn: **DRW**
project no. drg. no. **01** A3paper
H8 120