

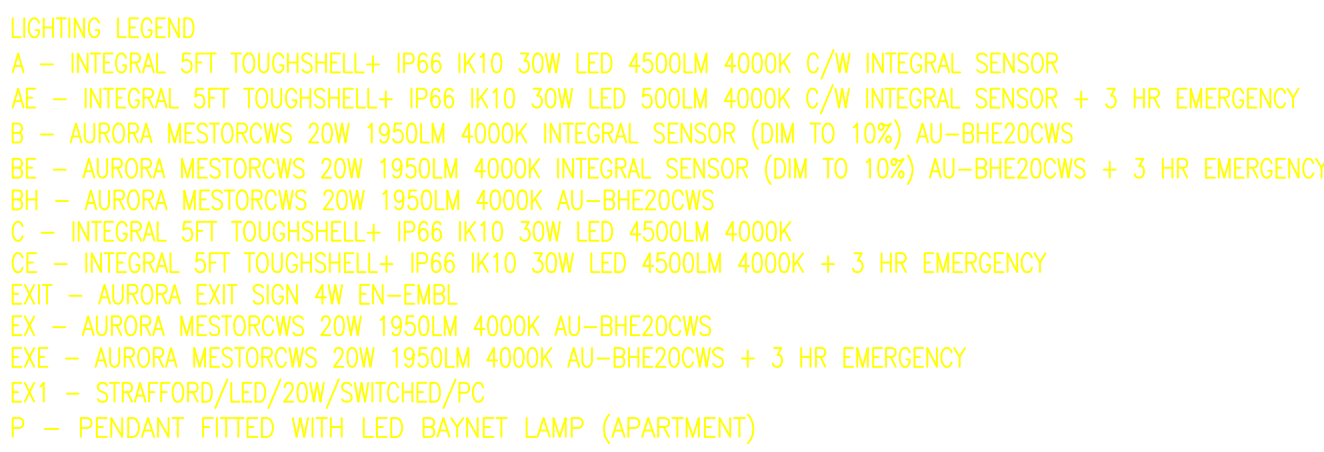
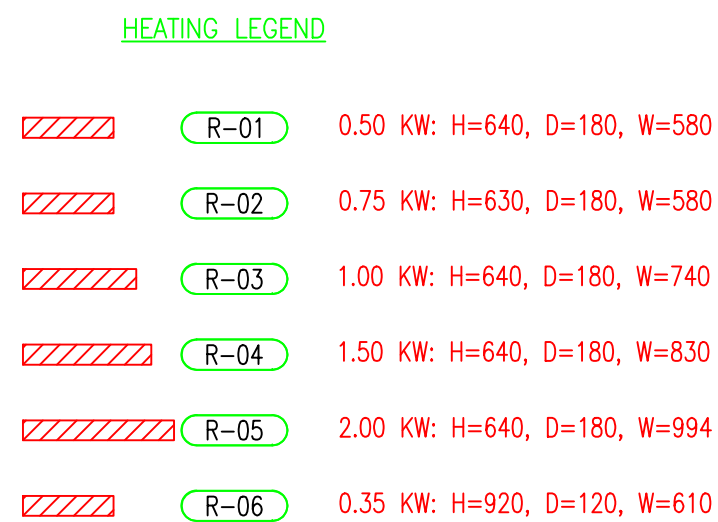



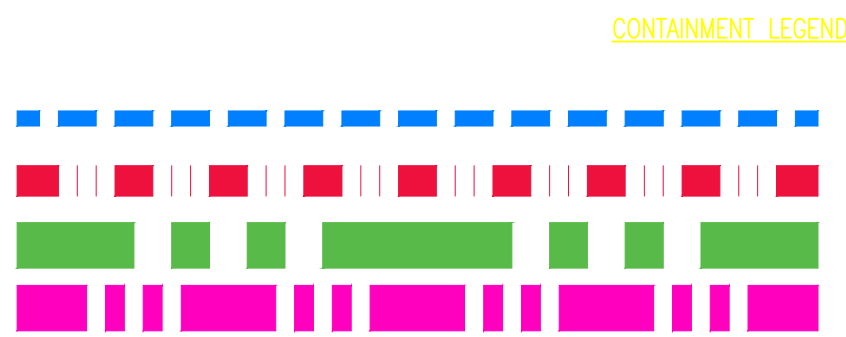


ALL LUMINAIRES TO BE CONFIRMED.

FIRE ALARM LEGEND LANDLORD

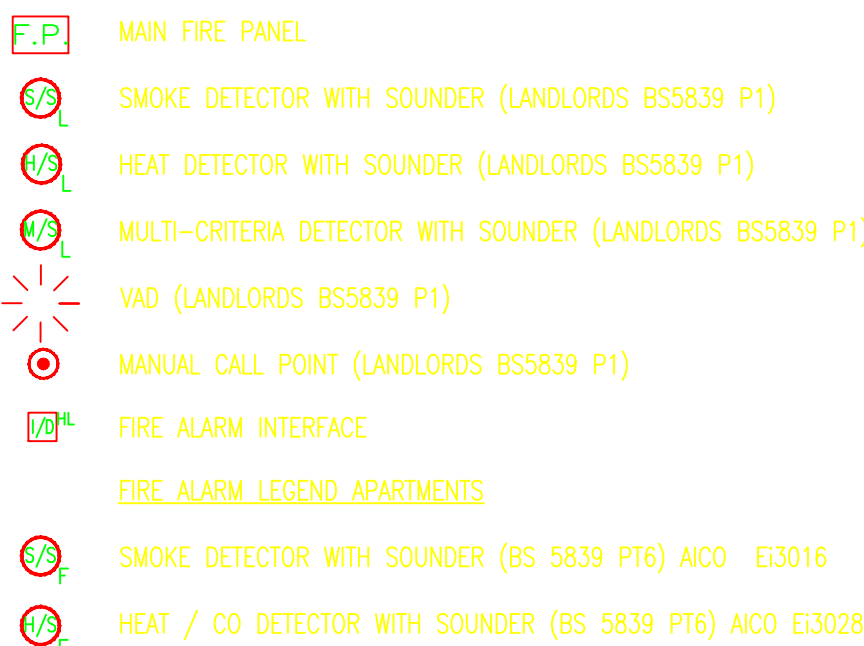

FIRE ALARM LEGEND APARTMENTS

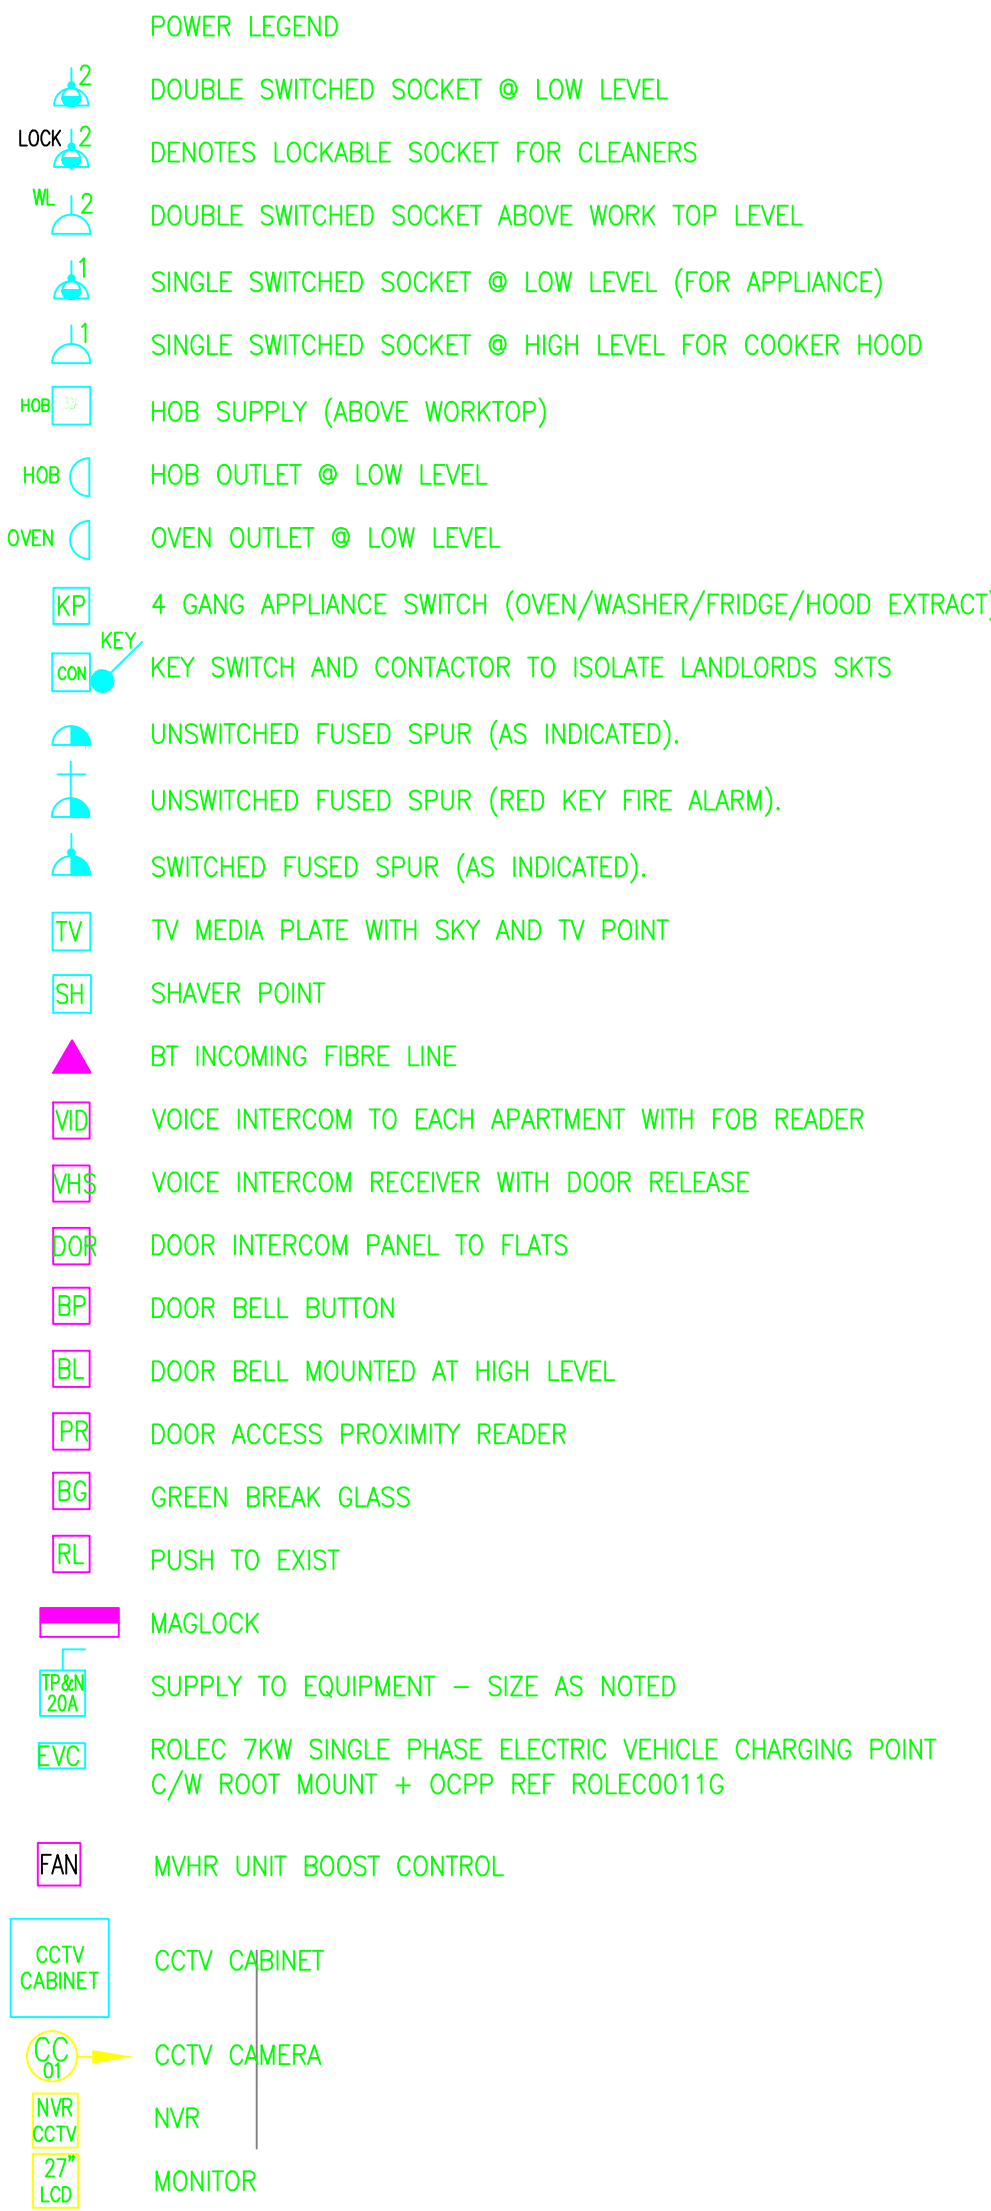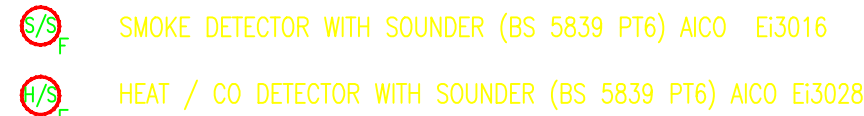

Level 1 - Apartment Level

Rev.	Date	Amendment	Scale
01	D.B	OCT23	1:50 @ A0
02	S.L	OCT23	
Project Title			
CHALLENGER GROUP GREEN LANE, HEYWOOD			
PROPOSED LIGHTING & FIRE ALARM INSTALLATIONS LEVEL 1			
DRB ENVIRONMENTAL DESIGN LTD CHARTERED BUILDING SERVICES ENGINEERS			
Orig. No.	023.052.E102		P1
Status:	PRELIMINARY		