



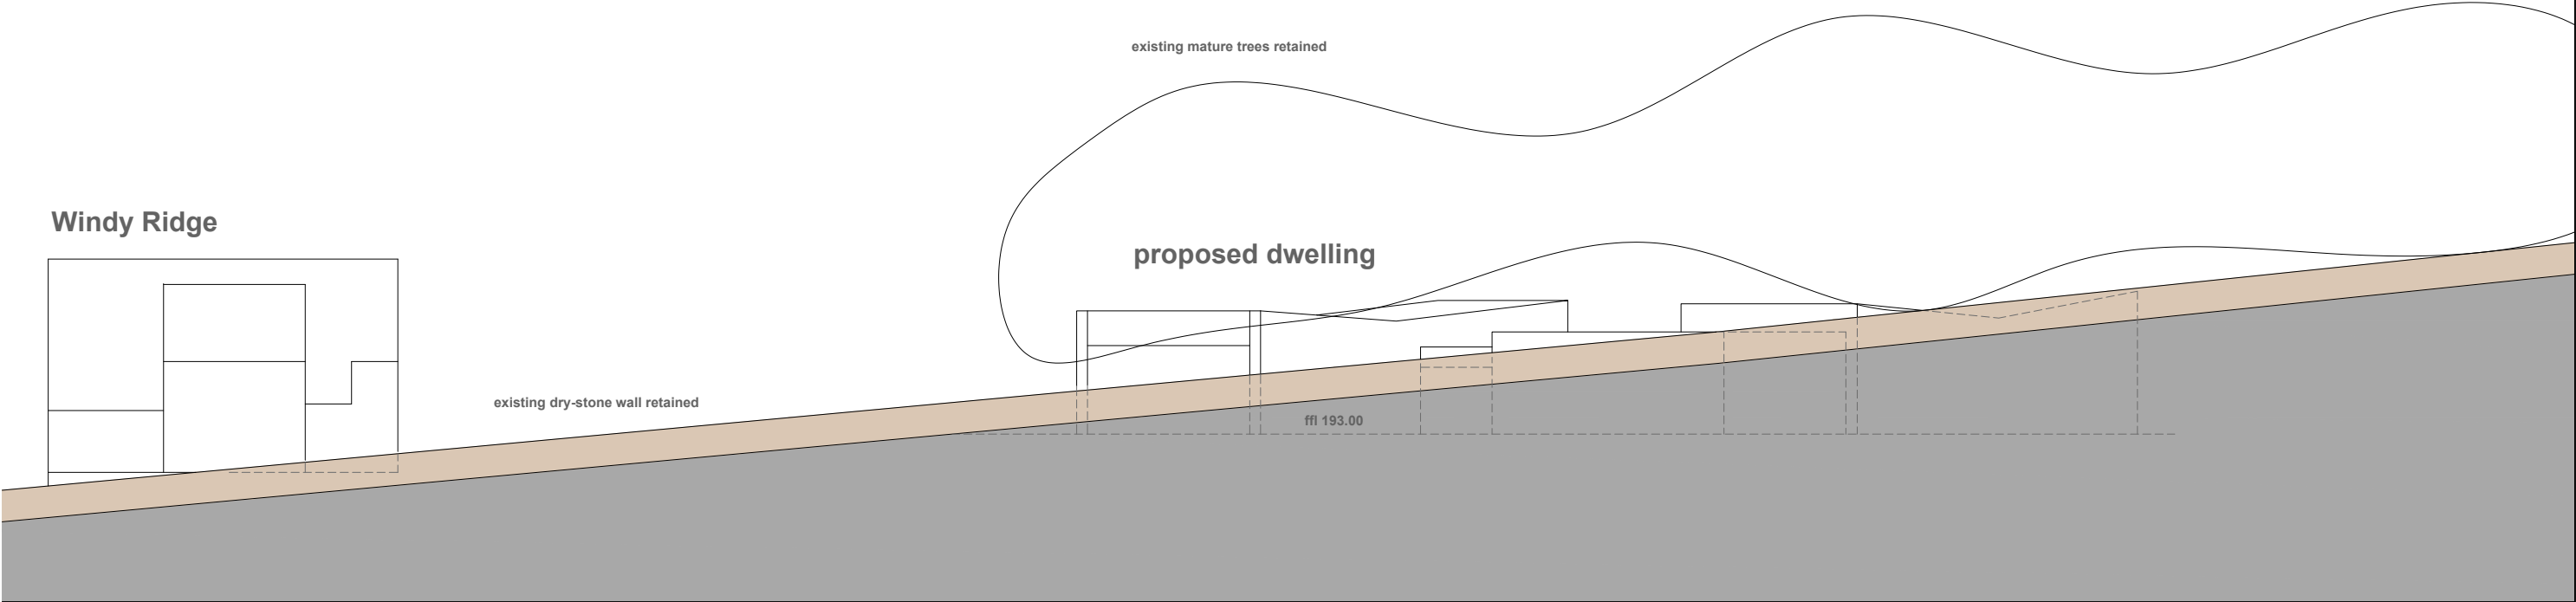

street view-looking north

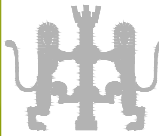

view east along Blackstone Edge Old Road

|                                                                                             |   |                 |                    |                     |   |   |   |
|---------------------------------------------------------------------------------------------|---|-----------------|--------------------|---------------------|---|---|---|
| Martin Muldowney<br>The Edge House<br>Blackstone Edge Old Road<br>Littleborough<br>Rochdale | Street View<br>Blackstone Edge Old Road   | contract no     | drawing no         | revision            | <b>planning</b><br><small>Revisions:<br/>A. Width of the north block increased.PDC,September 2025</small> | Blue Pit Mill Queensway<br>Castleton Rochdale OL11 2PG<br><br>+44 (0)1706 631347<br>info@cjpartnership.com<br>www.cjpartnership.com | CJPARTNERSHIP<br>ENVIRONMENTAL ARCHITECTS  |
|                                                                                             | work to figured dimensions   | 3588            | 30                 | A                   |   |   |   |
|                                                                                             | © CJ Partnership owns the copyright of this design / drawing which must not be reproduced in whole or in part without the written permission of CJ Partnership | drawn by<br>PDC | date<br>March 2025 | scale @ A3<br>1:250 |   |   |   |