



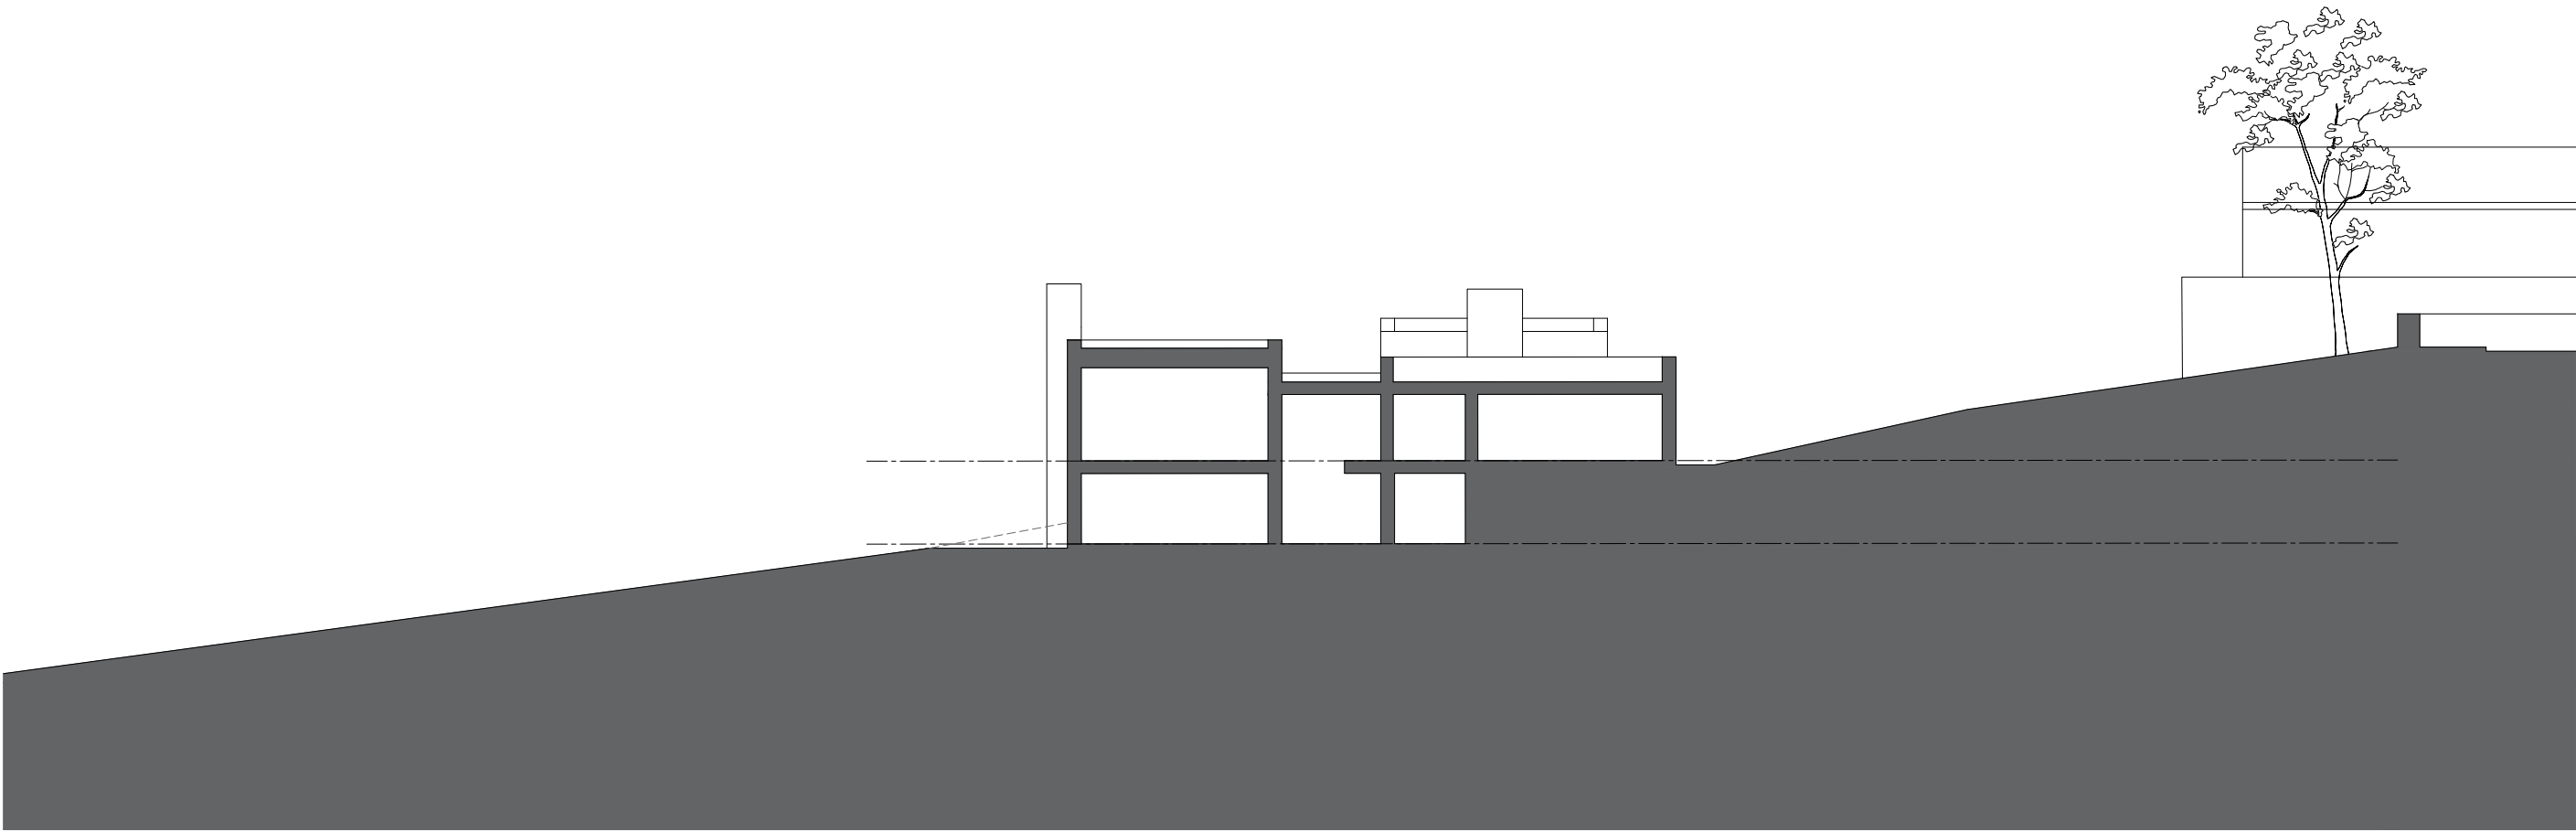

cross section a-a

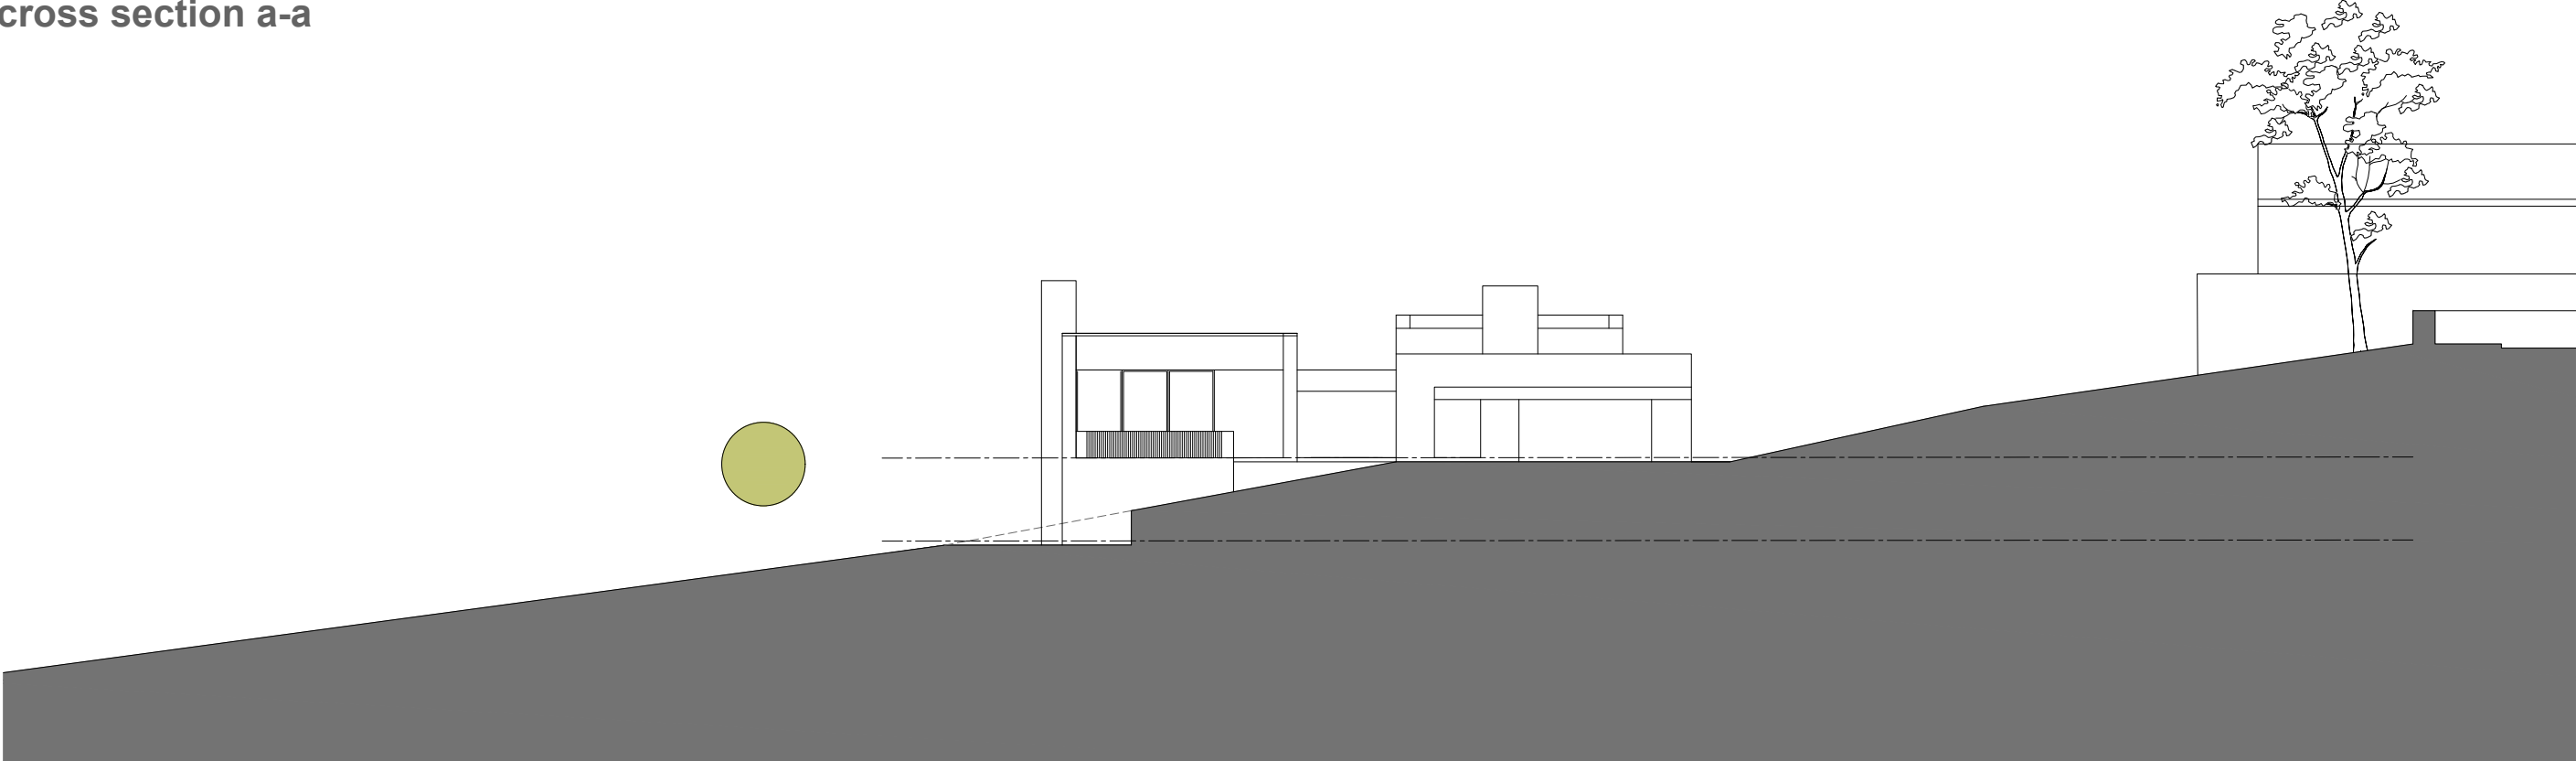

sectional elevation a-a

Martin Muldowney
The Edge House
Blackstone Edge Old Road
Littleborough
Rochdale

Cross-section

work to figured dimensions

© CJ Partnership owns the copyright of this design /
drawing which must not be reproduced in whole or in
part without the written permission of CJ Partnership

contract no

3588

drawn by
PDC

drawing no

23

date
August 2024

revision

A

scale @ A3
1:200

planning

Revisions:
A. Width of north block increased.PDC:September 202

Blue Pit Mill Queensway
Castleton Rochdale OL11 2PG

+44 (0)1706 631347

info@cjpartnership.com

www.cjpartnership.com

CJPARTNERSHIP
ENVIRONMENTAL ARCHITECTS

