




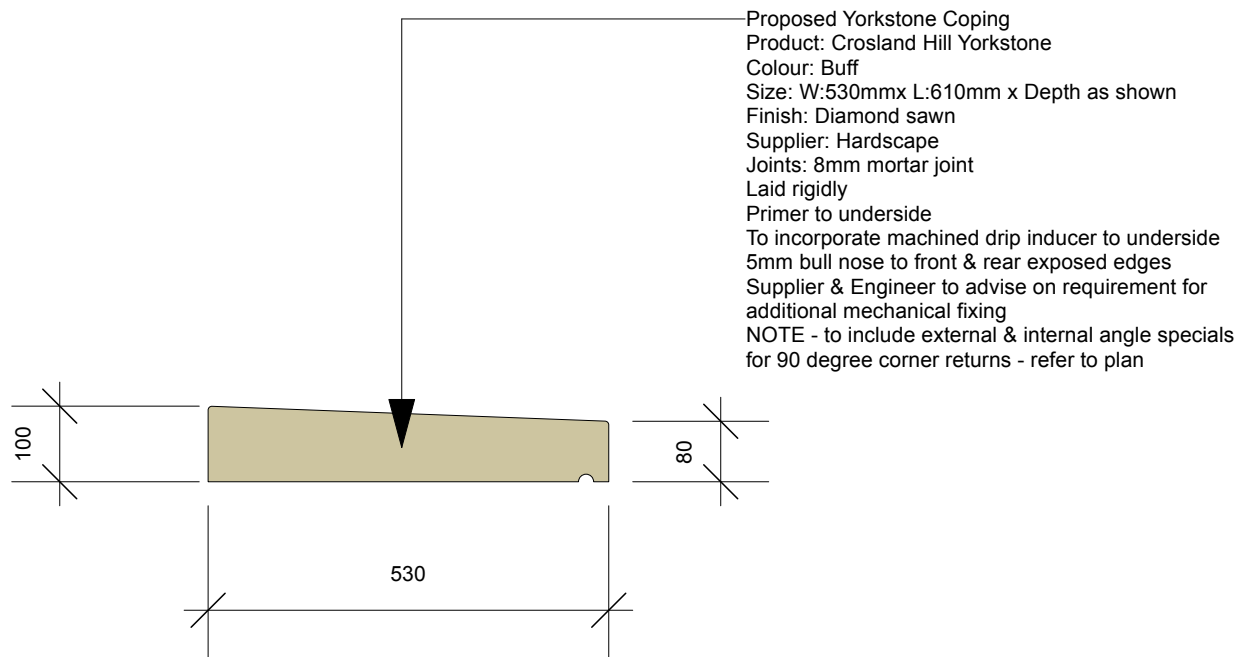

1021
01 Typical Section: Single Weathered Coping Stone
Scale: 1:10

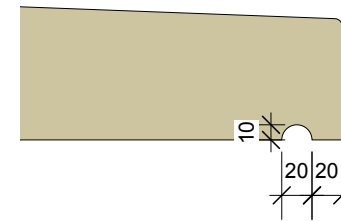

1021
02 Typical Section: Drip Inducer Enlargement
Scale: 1:5

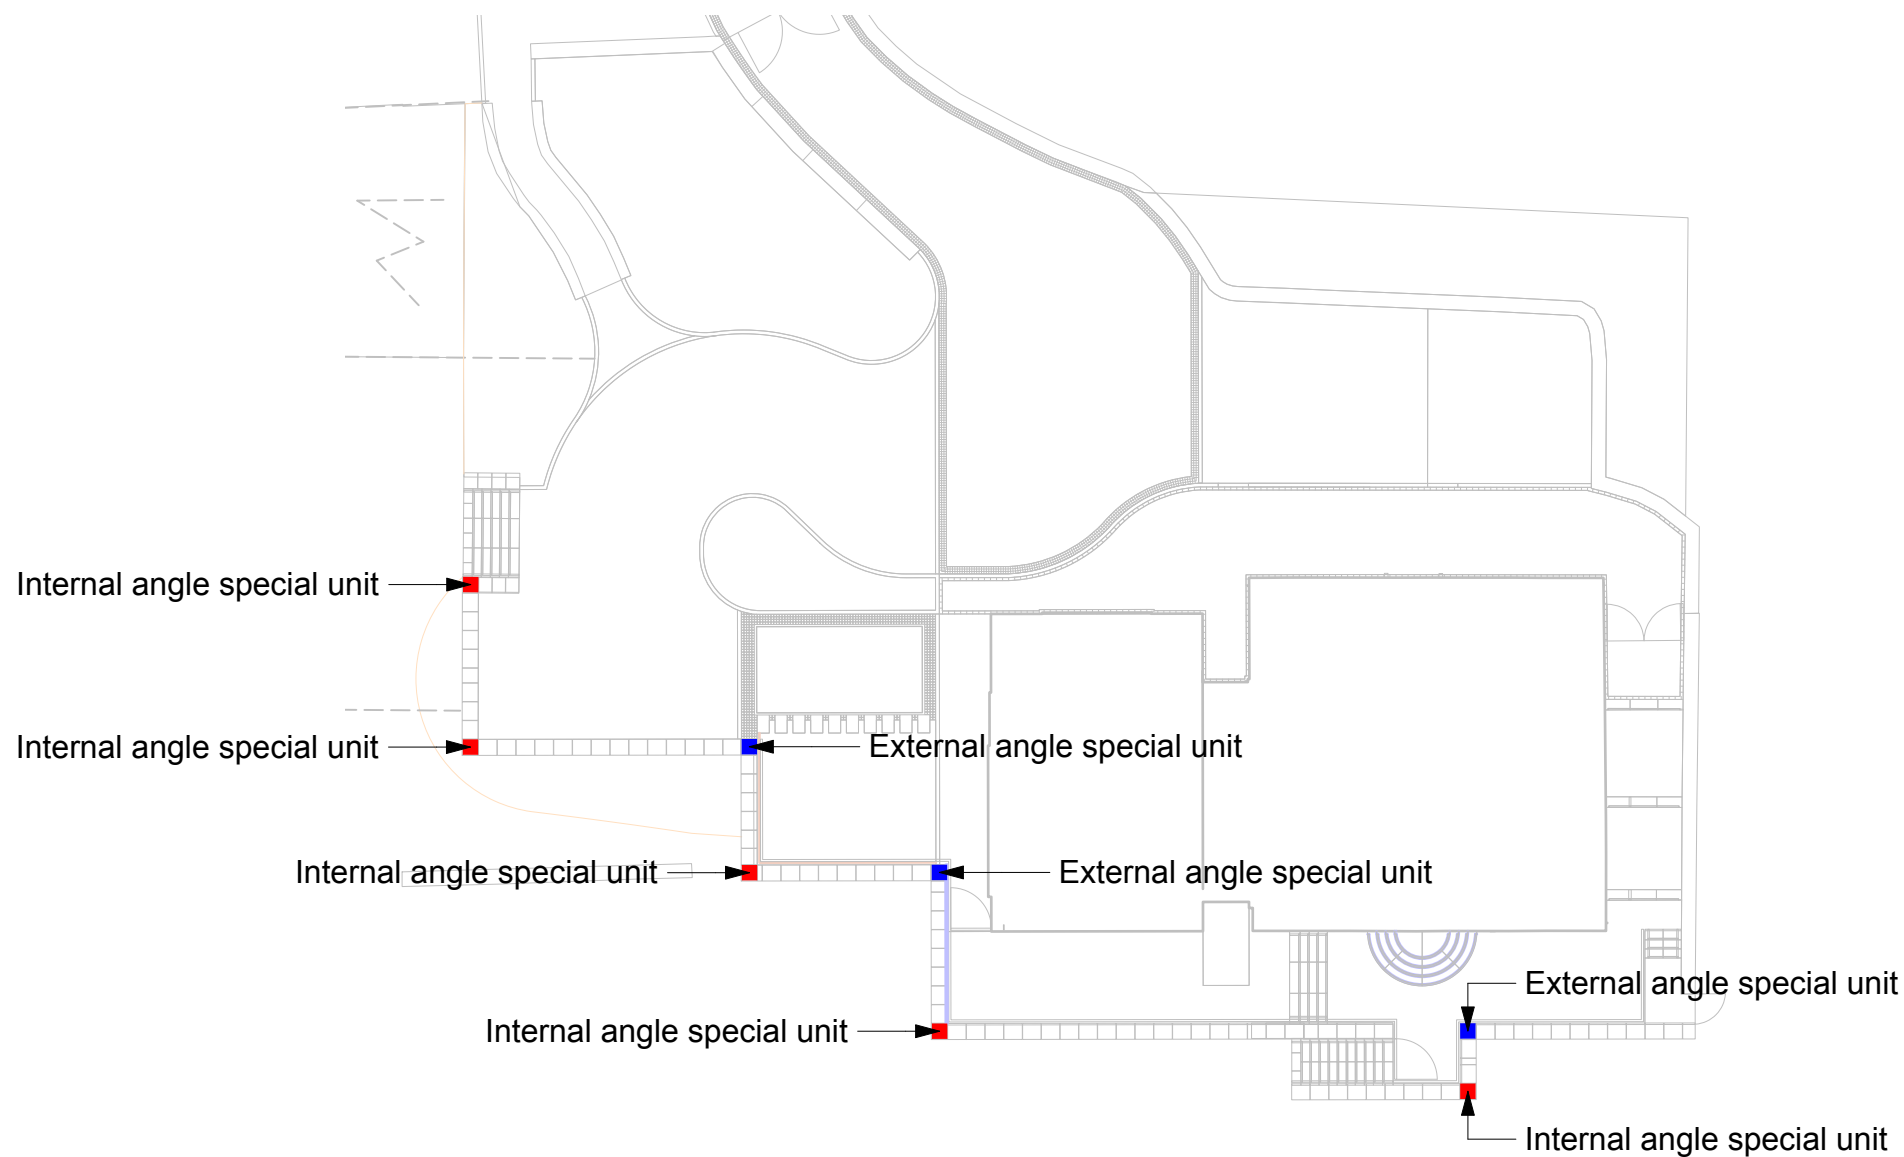

Notes
XXX

Date	Suit	Rev	Description	Drawn by	Approved
27-05-25	S1	P01	RIBA 4 issued for comment	FF	FF
05-12-25	S1	P02	RIBA 4 update	FF	FF
19-12-25	S1	P03	RIBA 4 update	FF	FF



Contact

E: hello@makespace.land

Make Space Landscape Architecture Limited
201 Manchester Road,
Altrincham,
WA14 5NU

Client

Tim & Lisa Knight

Project

The Farmhouse, Littleborough

Drawing size	Drawing scale	Workstage
A3	Varies	RIBA 4

Drawing title

Typical Coping Stone Detail

Drawing number	Suitability	Rev
0035-MS-XX-XX-DR-L-1021	S1	P03