


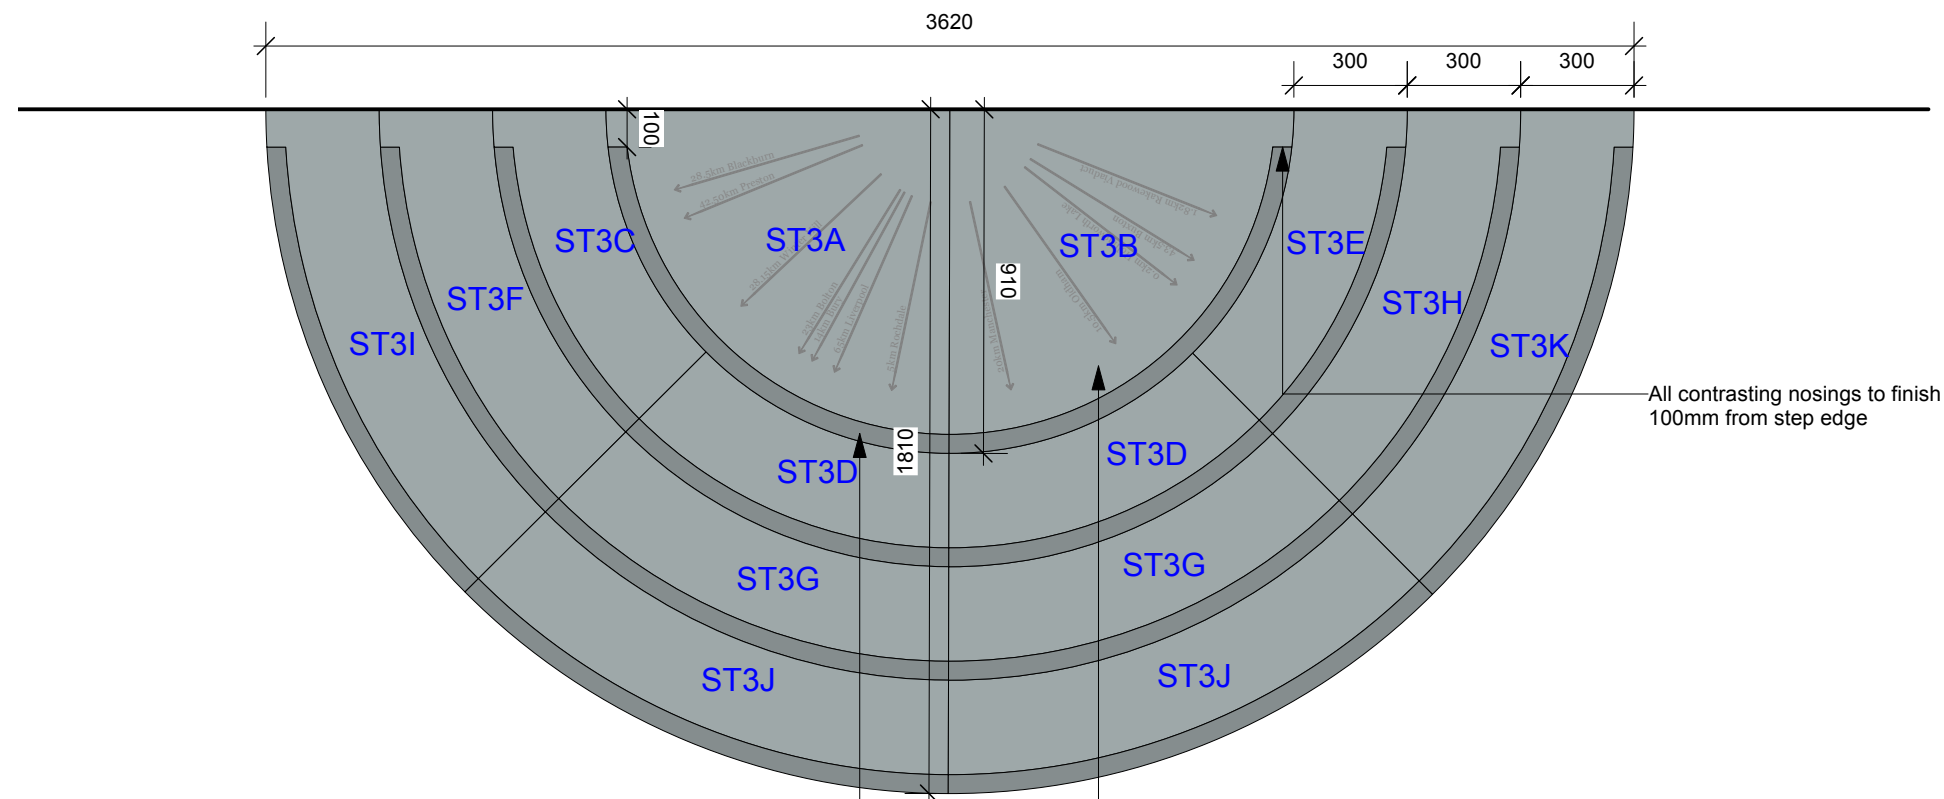


Yorkstone Steps with contrasting nosing
Main body: Scoutmoor Yorkstone
Nosing: Burlington Stone
Size: Varies, refer to table
Main body finish: Diamond sawn
Nosing finish: Flamed
Supplier: Hardscape
Primer to underside

Place name annotations and arrows
Engraving: v shaped profile
Font: Georgia.
Height: 20mm
Shop drawings to be produced by
supplier for approval prior to
manufacture.
Final choice of place names and
units of measurement tbc by client.

1010 Plan Detail: Yorkstone Steps ST3
01 Scale: 1:20

Notes
XXX

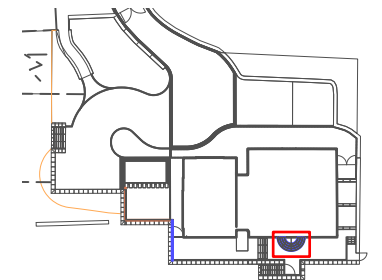

Date	Suit	Rev	Description	Drawn by	Approved
10-12-24	S1	P01	Draft issue for comment	FF	FF
22-01-25	S1	P02	Updated RIBA 4 issued for coordination	FF	FF
05-12-25	S1	P03	RIBA 4 update	FF	FF



Contact

E: hello@makespace.land

Make Space Landscape Architecture Limited
201 Manchester Road,
Altrincham,
WA14 5NU

Client

Tim & Lisa Knight

Project

The Farmhouse, Littleborough

Drawing size	Drawing scale	Workstage
A3	Varies	RIBA 4

Drawing title

Step Details ST3 plan

Drawing number	Suitability	Rev
0035-MS-XX-XX-DR-L-1010	S1	P03