


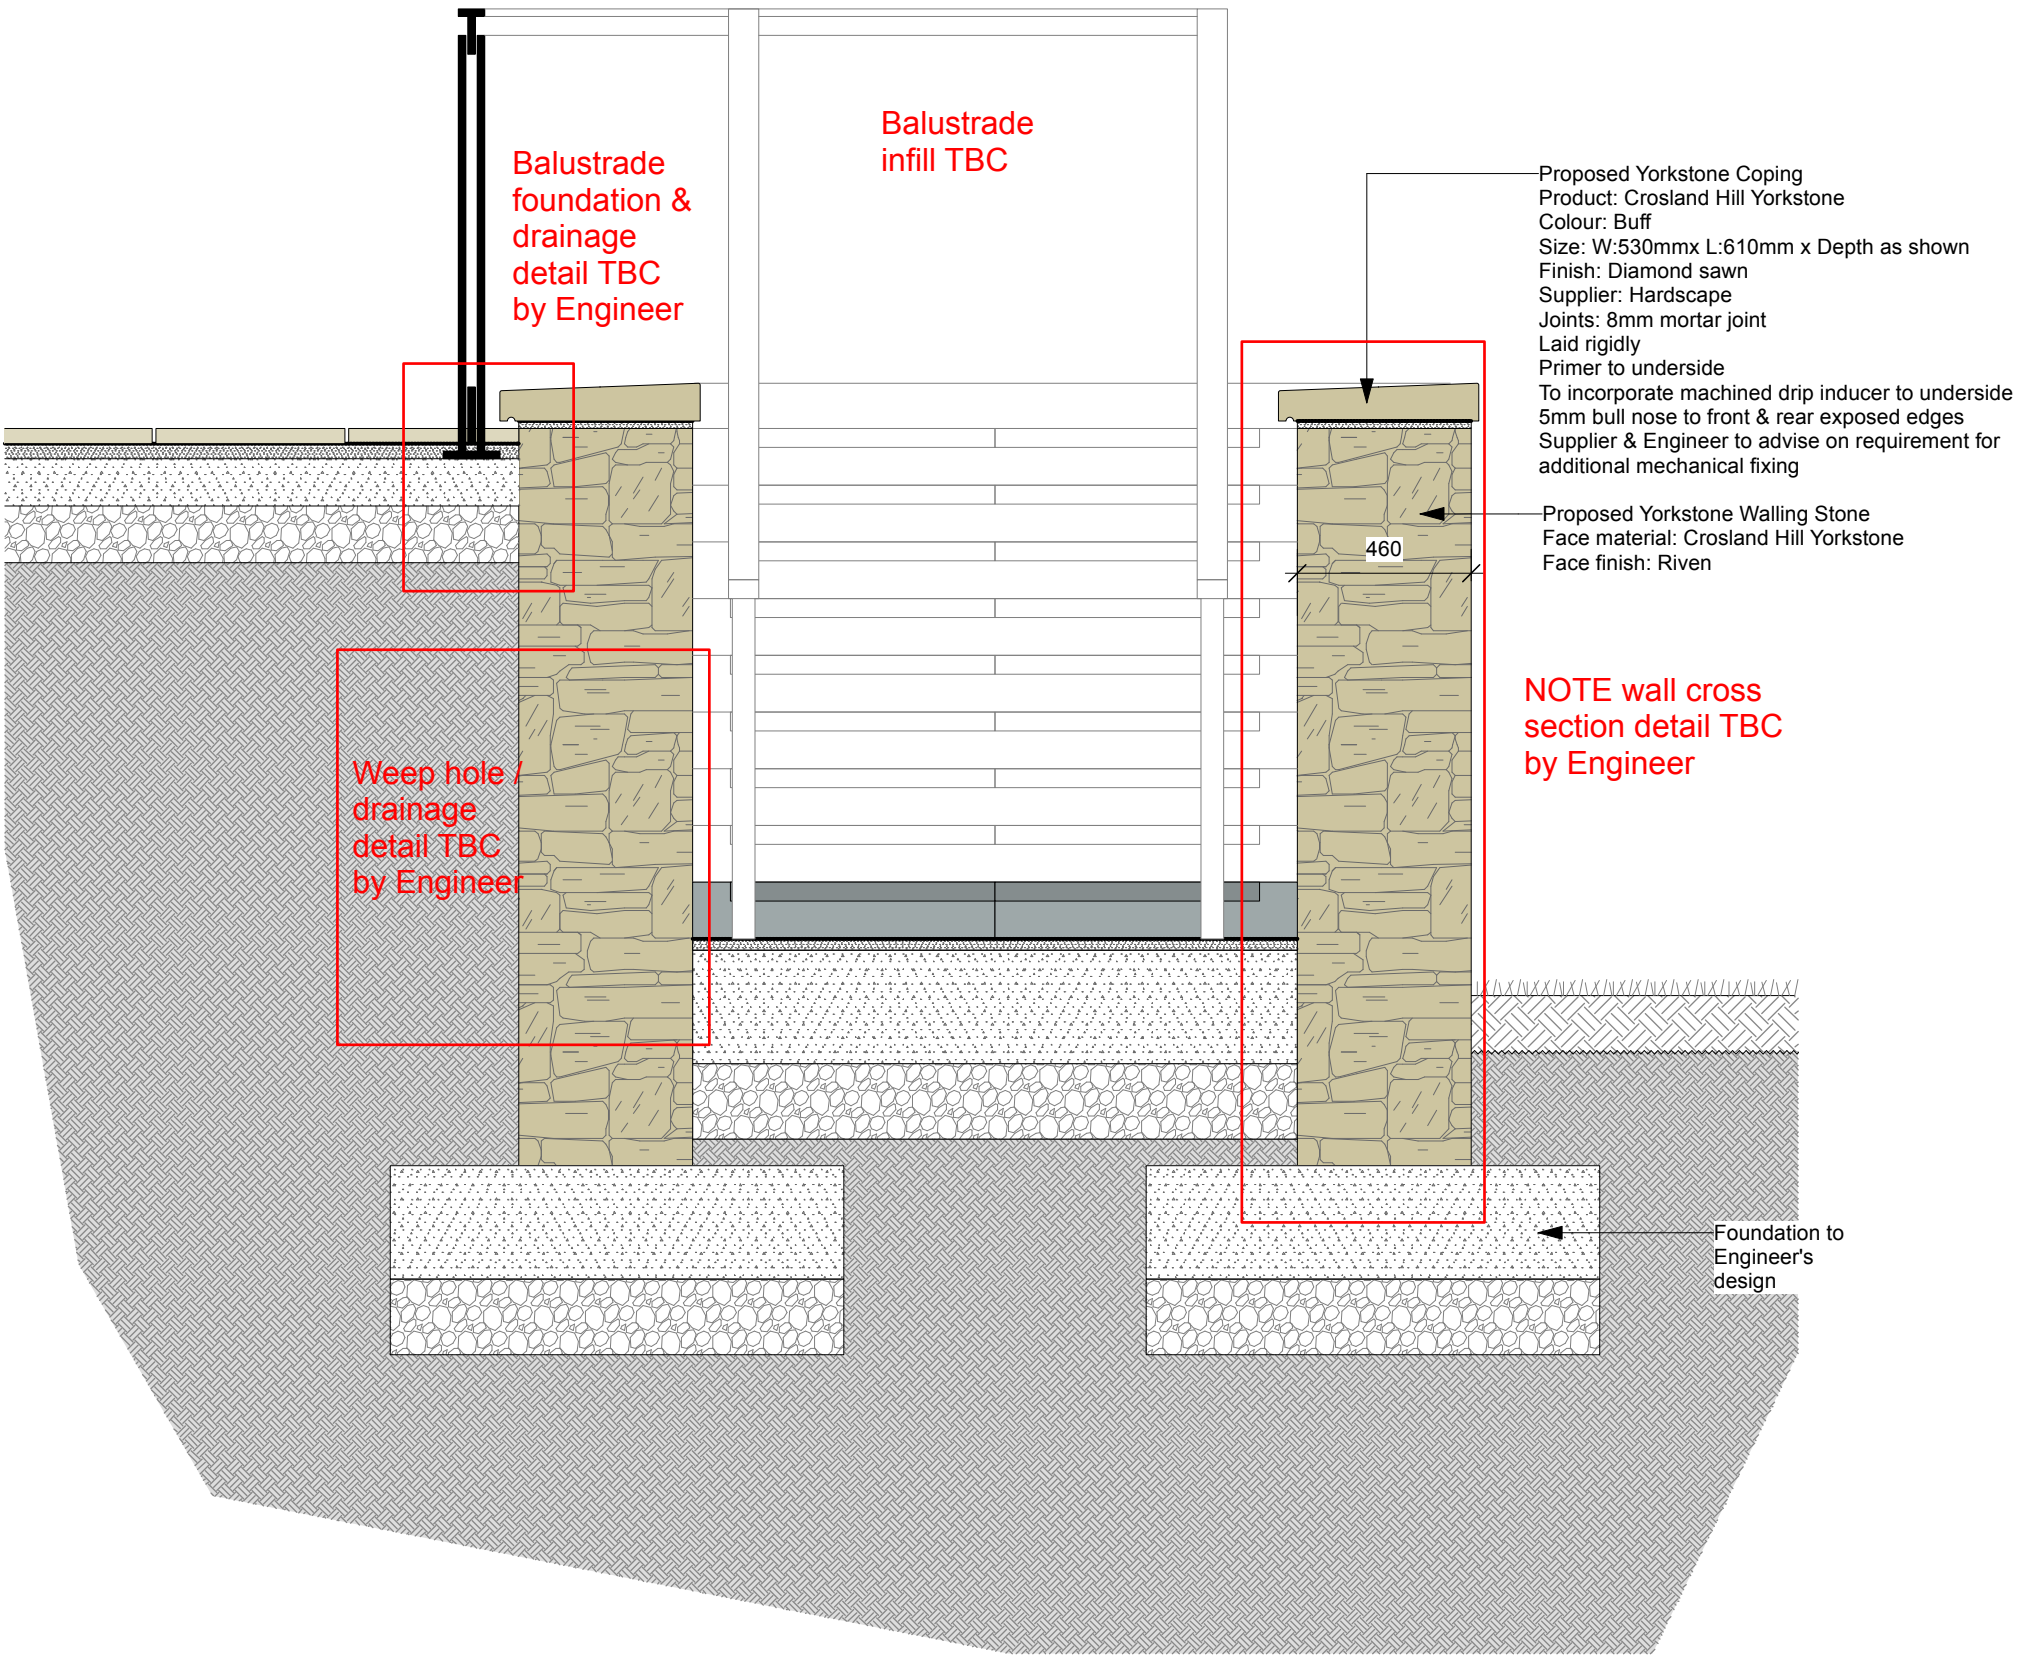


1022  
02


Elevation: Yorkstone Wall W2  
Scale: 1:20

#### Notes

XXX

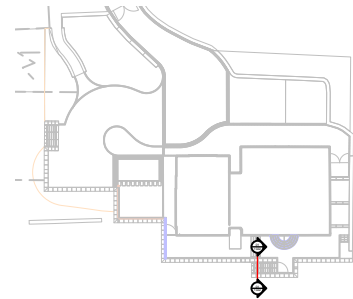

| Date     | Suit | Rev | Description               | Drawn by | Approved |
|----------|------|-----|---------------------------|----------|----------|
| 05-12-25 | S1   | P01 | RIBA 4 issued for comment | FF       | FF       |
| 19-12-25 | S1   | P02 | RIBA 4 update             | FF       | FF       |

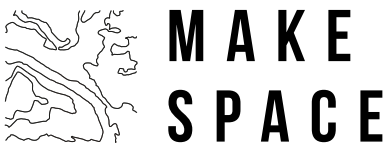

#### Contact

E: [hello@makespace.land](mailto:hello@makespace.land)

Make Space Landscape Architecture Limited  
201 Manchester Road,  
Altrincham,  
WA14 5NU

#### Client

Tim & Lisa Knight

#### Project

The Farmhouse, Littleborough

| Drawing size | Drawing scale | Workstage |
|--------------|---------------|-----------|
| A3           | Varies        | RIBA 4    |

#### Drawing title

Proposed Wall Detail W2

| Drawing number          | Suitability | Rev |
|-------------------------|-------------|-----|
| 0035-MS-XX-XX-DR-L-1022 | S1          | P02 |