
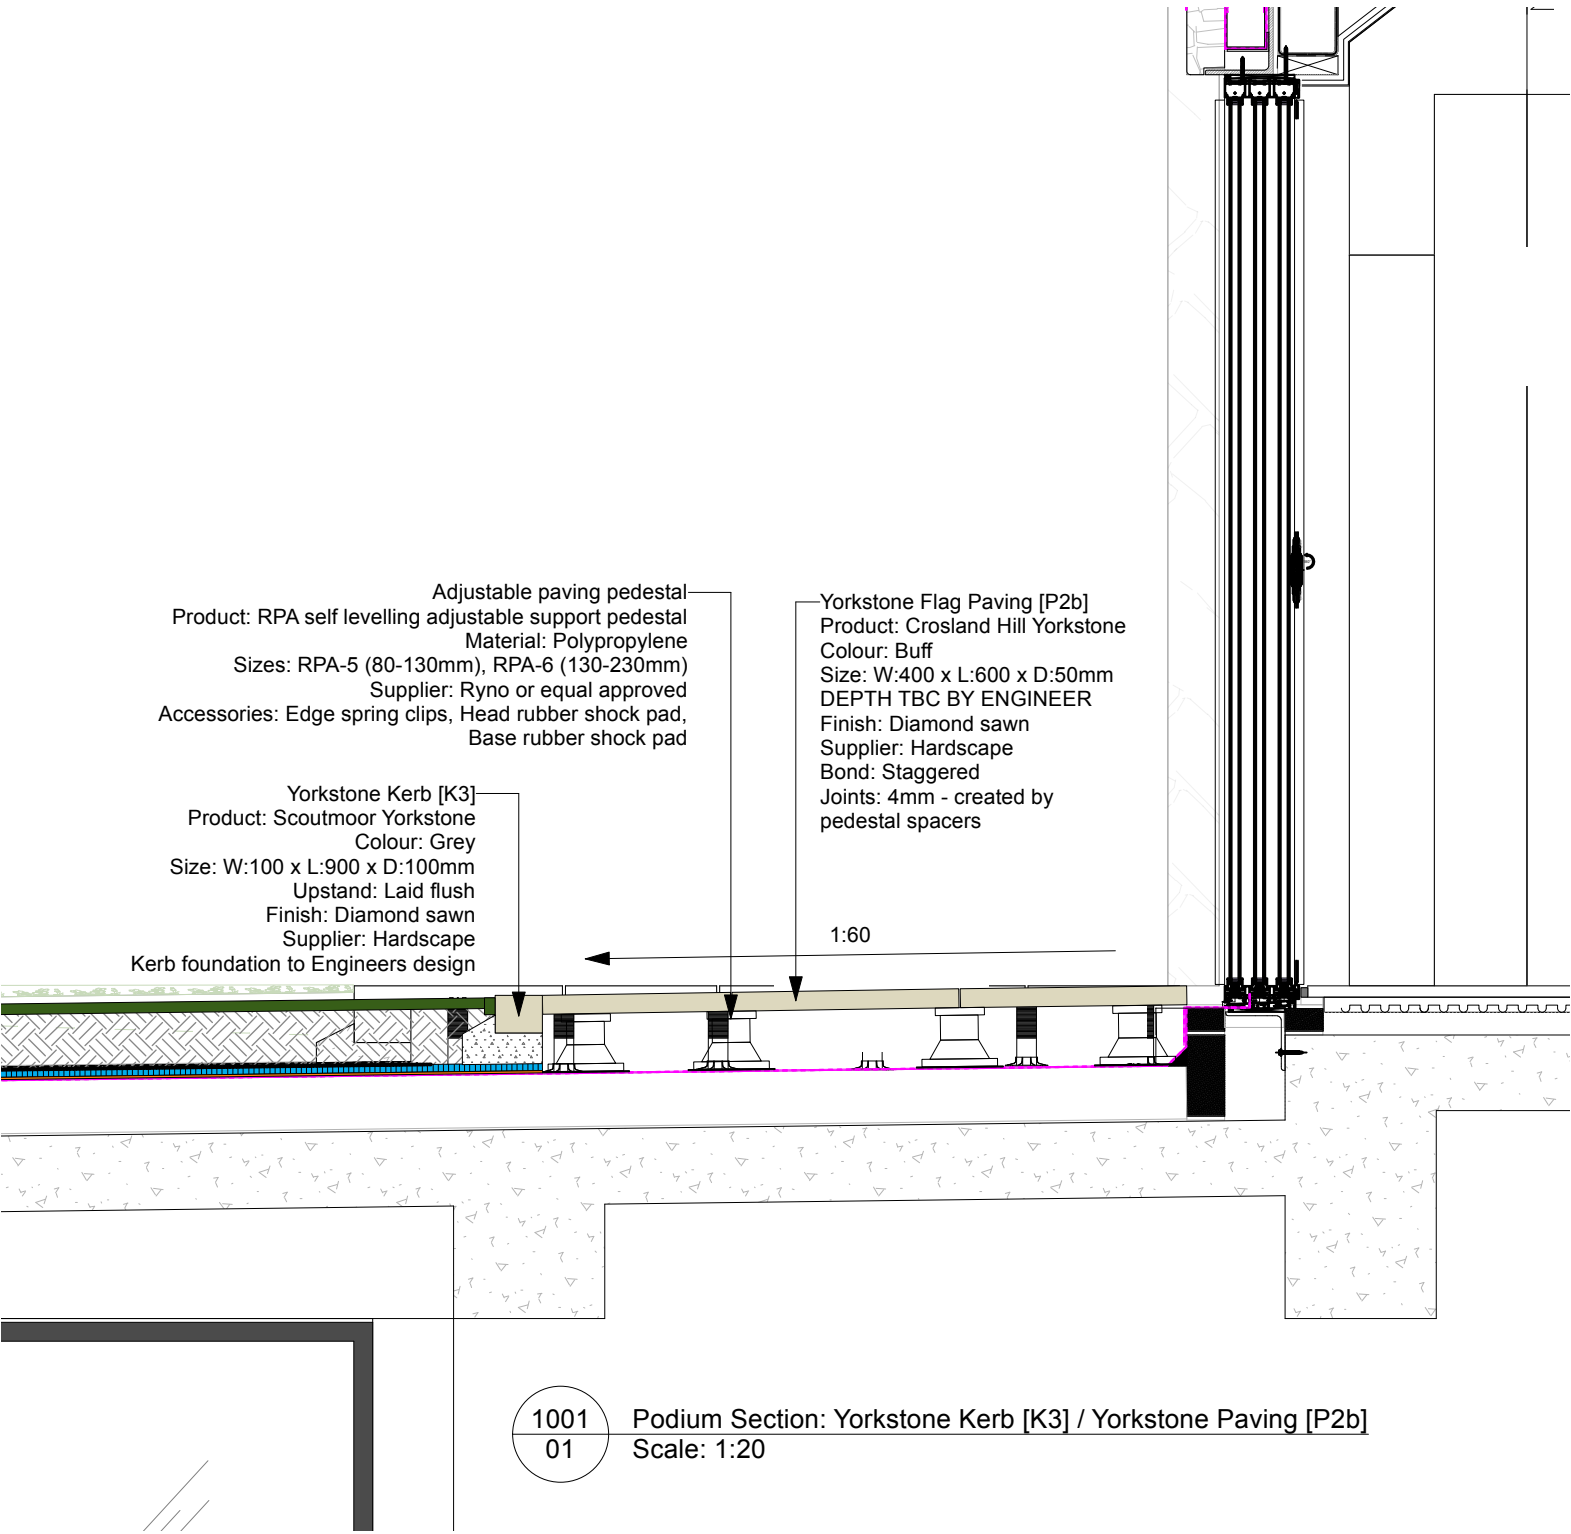


KEY

nts

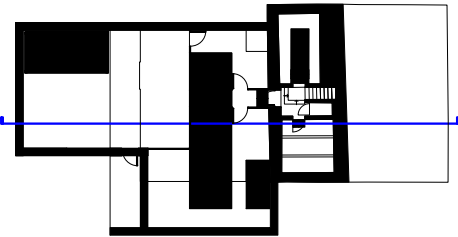

1001
01 Podium Section: Yorkstone Kerb [K3] / Yorkstone Paving [P2b]
Scale: 1:20

Notes

XXX

Date	Suit	Rev	Description	Drawn by	Approved
11-11-24	S1	P01	Initial issue for coordination	FF	FF
10-12-24	S1	P02	Draft issue for comment	FF	FF
22-01-25	S1	P03	Updated RIBA 4 issued for coordination	FF	FF
05-12-25	S1	P04	RIBA 4 update	FF	FF



Contact

E: hello@makespace.land

Make Space Landscape Architecture Limited
201 Manchester Road,
Altrincham,
WA14 5NU

Client

Tim & Lisa Knight

Project

The Farmhouse, Littleborough

Drawing size	Drawing scale	Workstage
A3	Varies	RIBA 4

Drawing title

Podium Buildup Details

Drawing number	Suitability	Rev
0035-MS-XX-XX-DR-L-1001	S1	P04