

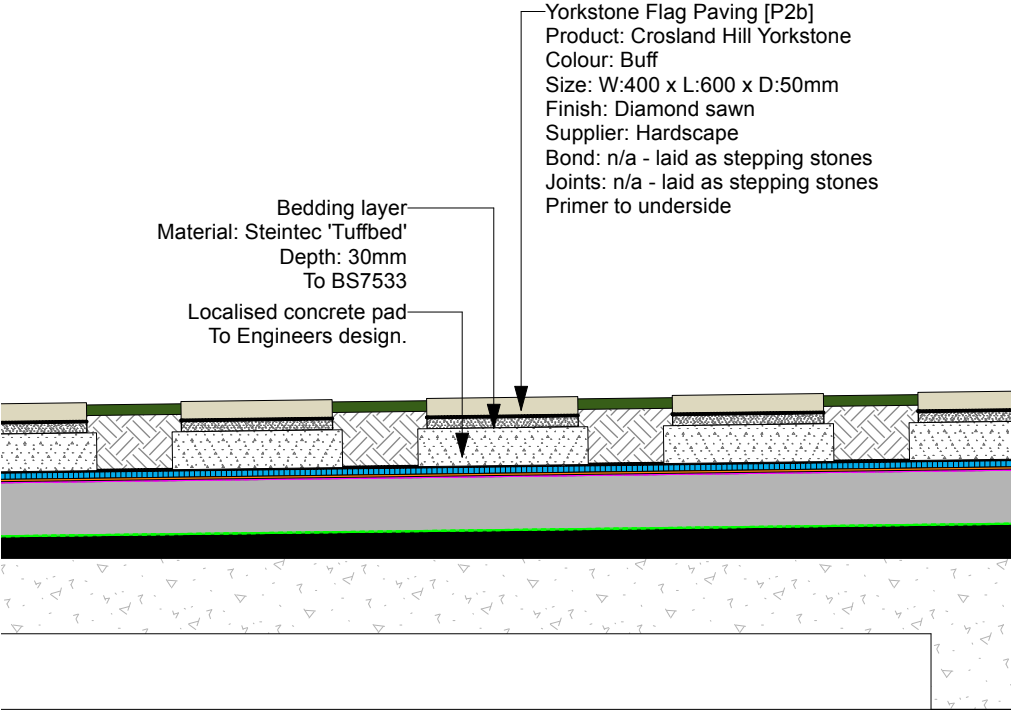


KEY
nts

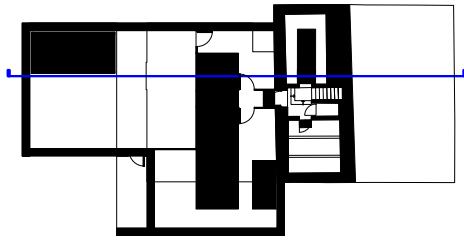

1016 Podium Section: Yorkstone Paving [P2b] Stepping Stone Detail
01 Scale: 1:20

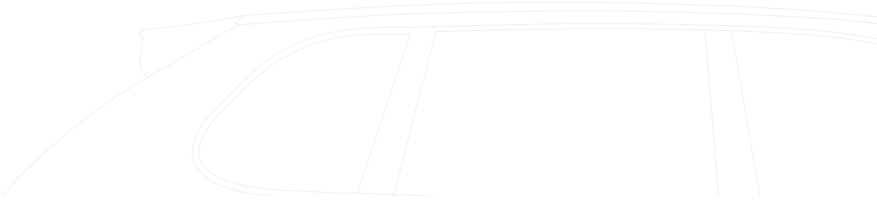

Notes

XXX

Date	Suit	Rev	Description	Drawn by	Approved
22-01-25	S1	P01	Updated RIBA 4 issued for coordination	FF	FF
05-12-25	S1	P02	RIBA 4 update	FF	FF



Contact

E: hello@makespace.land

Make Space Landscape Architecture Limited
201 Manchester Road,
Altrincham,
WA14 5NU

Client

Tim & Lisa Knight

Project

The Farmhouse, Littleborough

Drawing size	Drawing scale	Workstage
A3	Varies	RIBA 4

Drawing title

Podium Stepping Stone Detail

Drawing number	Suitability	Rev
0035-MS-XX-DR-L-1016	S1	P02