
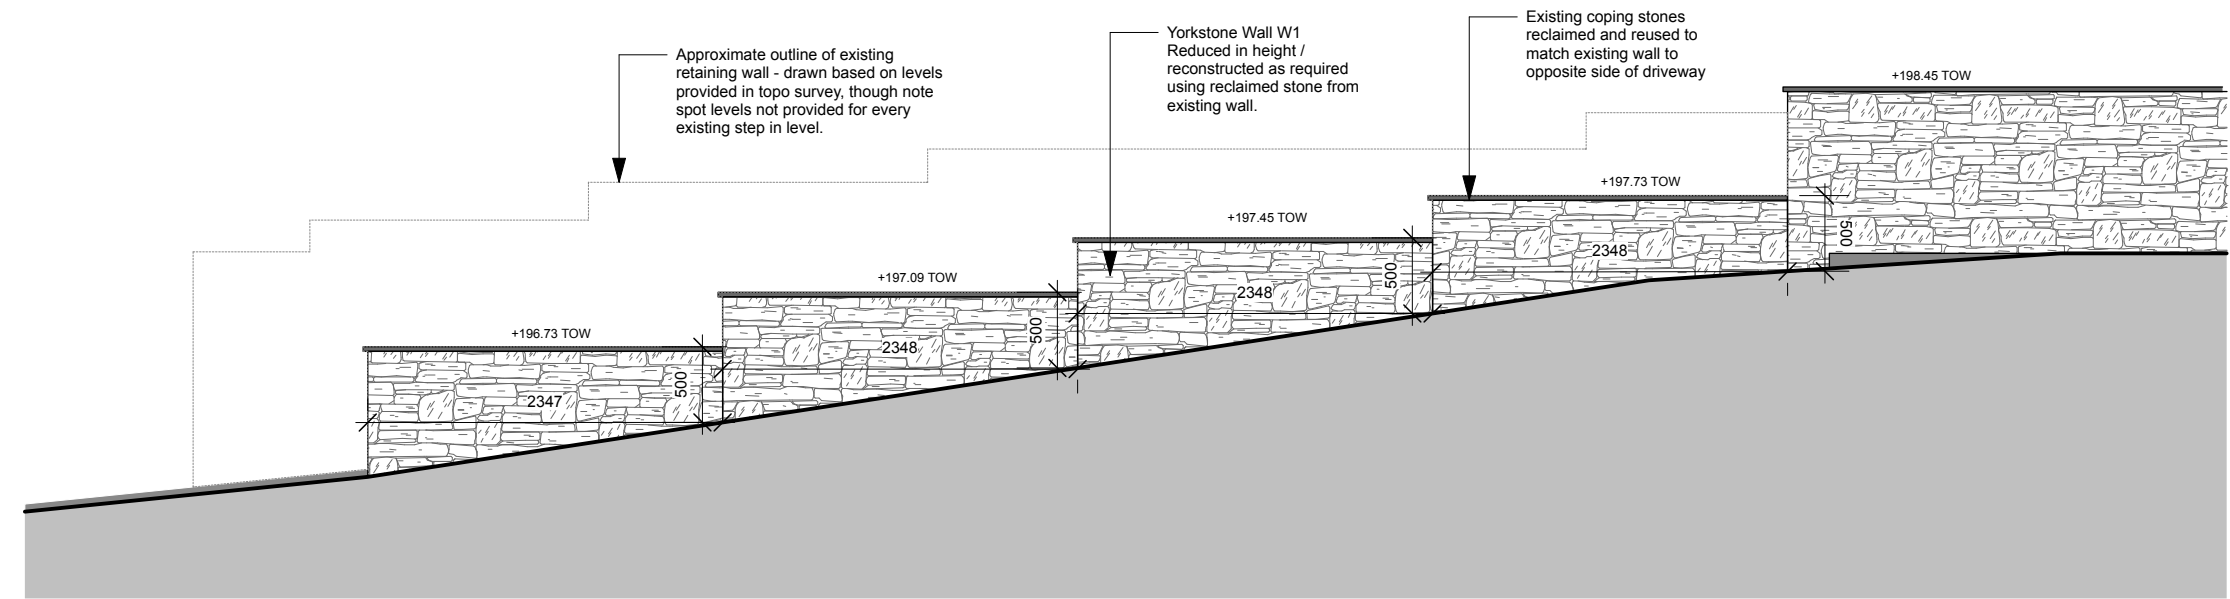


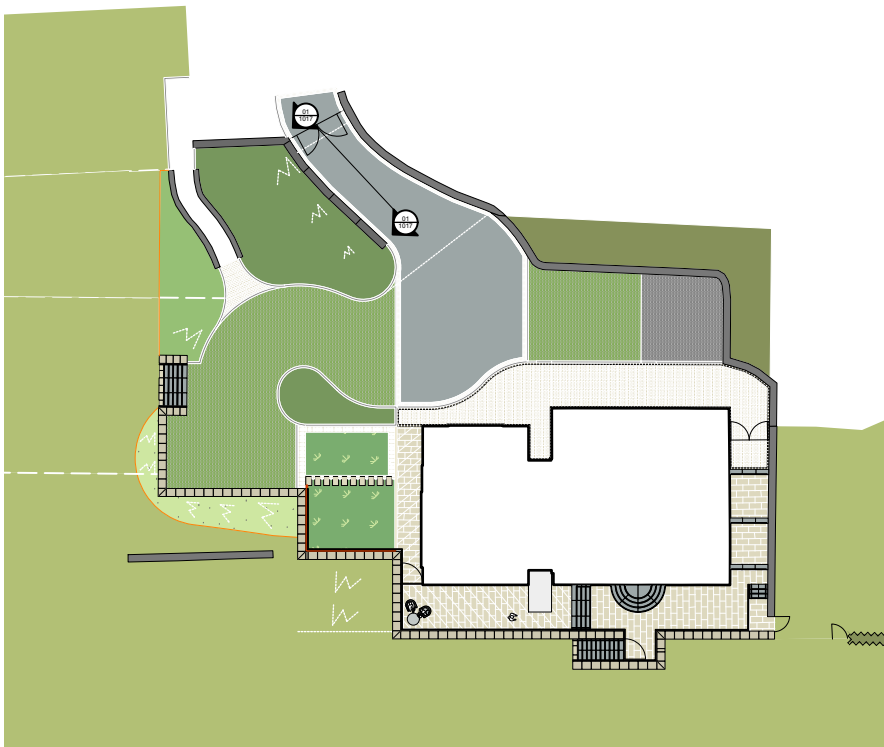


1017
01 Section: Yorkstone Wall to match existing W1
Scale: 1:50

Notes

XXX

Date	Suit	Rev	Description	Drawn by	Approved
------	------	-----	-------------	----------	----------

22-01-25	S1	P01	RIBA 4 issued for coordination	FF	FF
----------	----	-----	--------------------------------	----	----

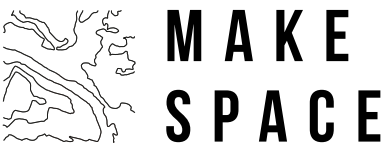

Contact

E: hello@makespace.land

Make Space Landscape Architecture Limited
201 Manchester Road,
Altrincham,
WA14 5NU

Client

Tim & Lisa Knight

Project

The Farmhouse, Littleborough

Drawing size	Drawing scale	Workstage
A3	Varies	RIBA 4

Drawing title

Proposed Wall Detail W1

Drawing number	Suitability	Rev
0035-MS-XX-XX-DR-L-1017	S1	P01