



Soldier course detail to paving edge

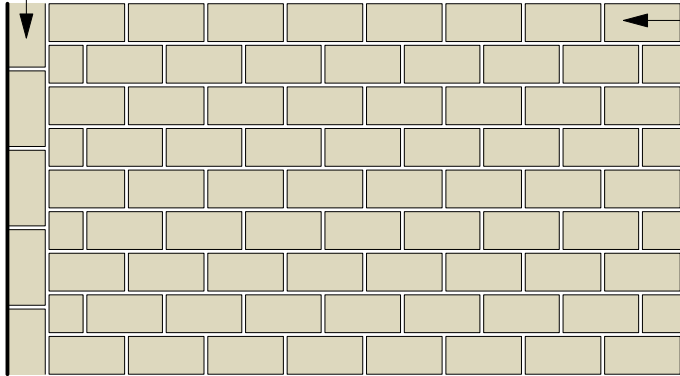

Yorkstone Sett Paving [P1]
Product: Crosland Hill Yorkstone
Colour: Buff
Size: W:100 x L:200 x D:50mm
Finish: 50% Diamond sawn, 50% shot sawn, 100% tumbled
Supplier: Hardscape
Bond: Staggered
Joints: 8-12mm mortar joint (nominally 10mm)
Laid rigidly
Primer to underside

Note: refer to hardworks plan for paving laying orientation.


1003
01 Typical Plan: Yorkstone Sett Paving [P1]
Scale: 1:20

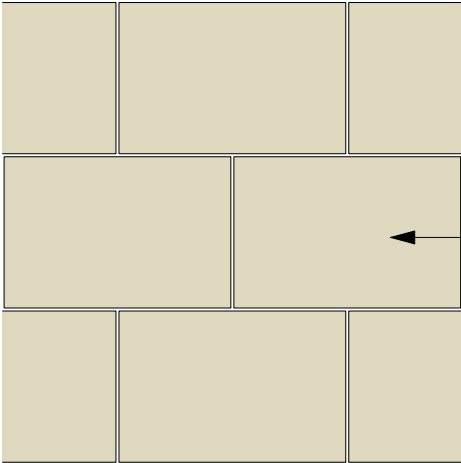


Yorkstone Flag Paving [P2a]
Product: Crosland Hill Yorkstone
Colour: Buff
Size: W:400 x L:600 x D:40mm
Finish: Diamond sawn
Supplier: Hardscape
Bond: Staggered
Joints: 8mm mortar joint
Laid rigidly
Primer to underside

Note: refer to hardworks plan for paving laying orientation.

1003
03 Typical Plan: Yorkstone Flag Paving [P2a]
Scale: 1:20

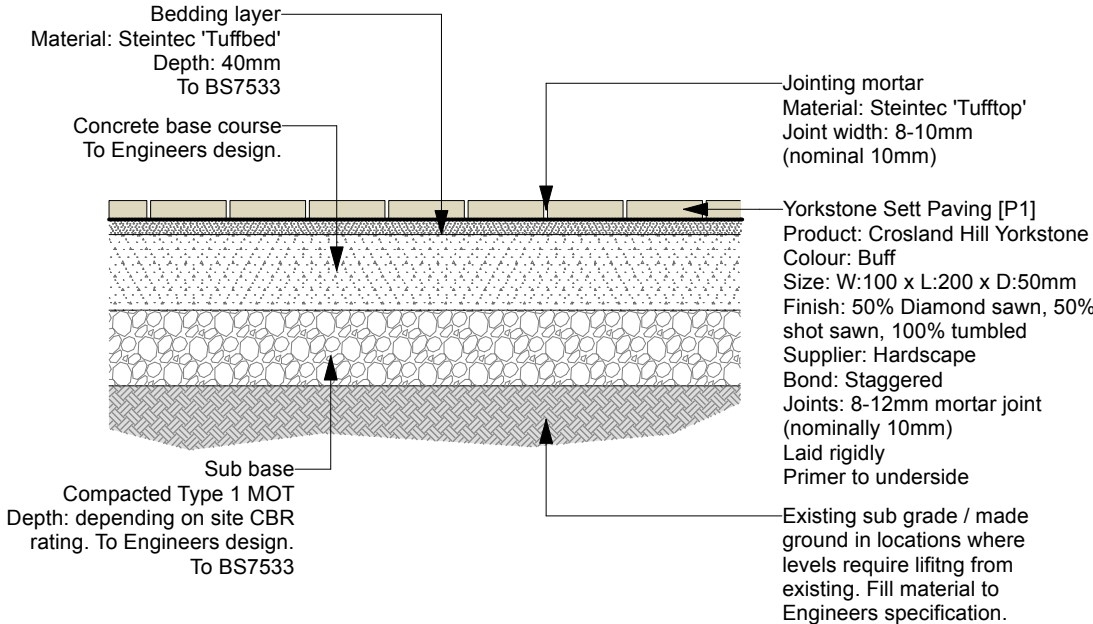

1003
02 Typical Section: Yorkstone Sett Paving [P1]
Scale: 1:20

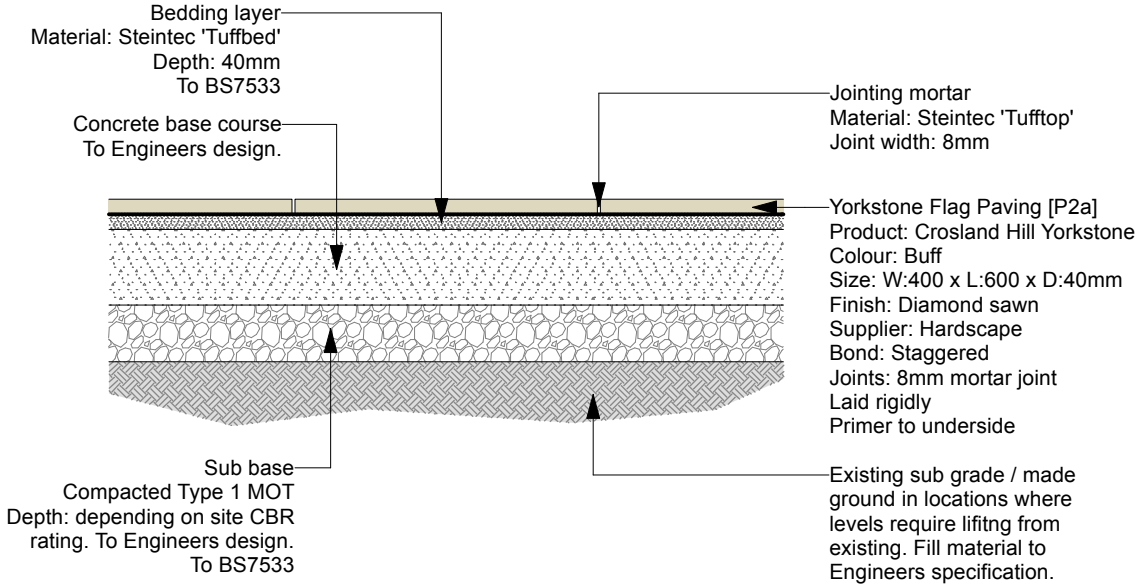


1003
04 Typical Section: Yorkstone Flag Paving [P2a]
Scale: 1:20

Notes

XXX

Date	Suit	Rev	Description	Drawn by	Approved
10-12-24	S1	P01	Draft issue for comment	FF	FF
22-01-25	S1	P02	Updated RIBA 4 issued for coordination	FF	FF
05-12-25	S1	P03	RIBA 4 update	FF	FF

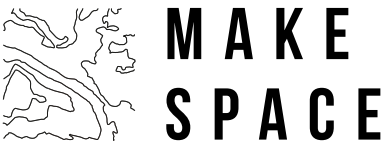

Contact

E: hello@makespace.land

Make Space Landscape Architecture Limited
201 Manchester Road,
Altrincham,
WA14 5NU

Client

Tim & Lisa Knight

Project

The Farmhouse, Littleborough

Drawing size	Drawing scale	Workstage
A3	Varies	RIBA 4

Drawing title

Typical Paving Details

Drawing number	Suitability	Rev
0035-MS-XX-XX-DR-L-1003	S1	P03