



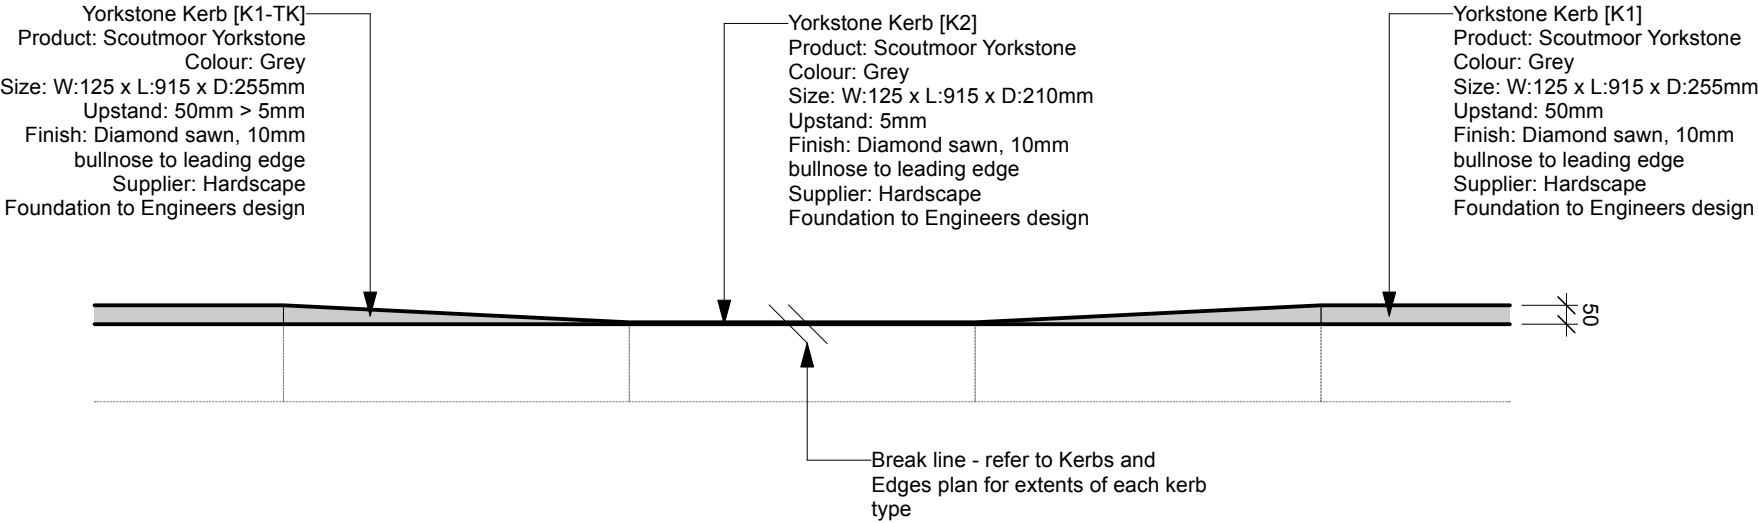

1006
01 Typical Elevation: Yorkstone Kerb [K1 / K1-TK / K2]
Scale: 1:20

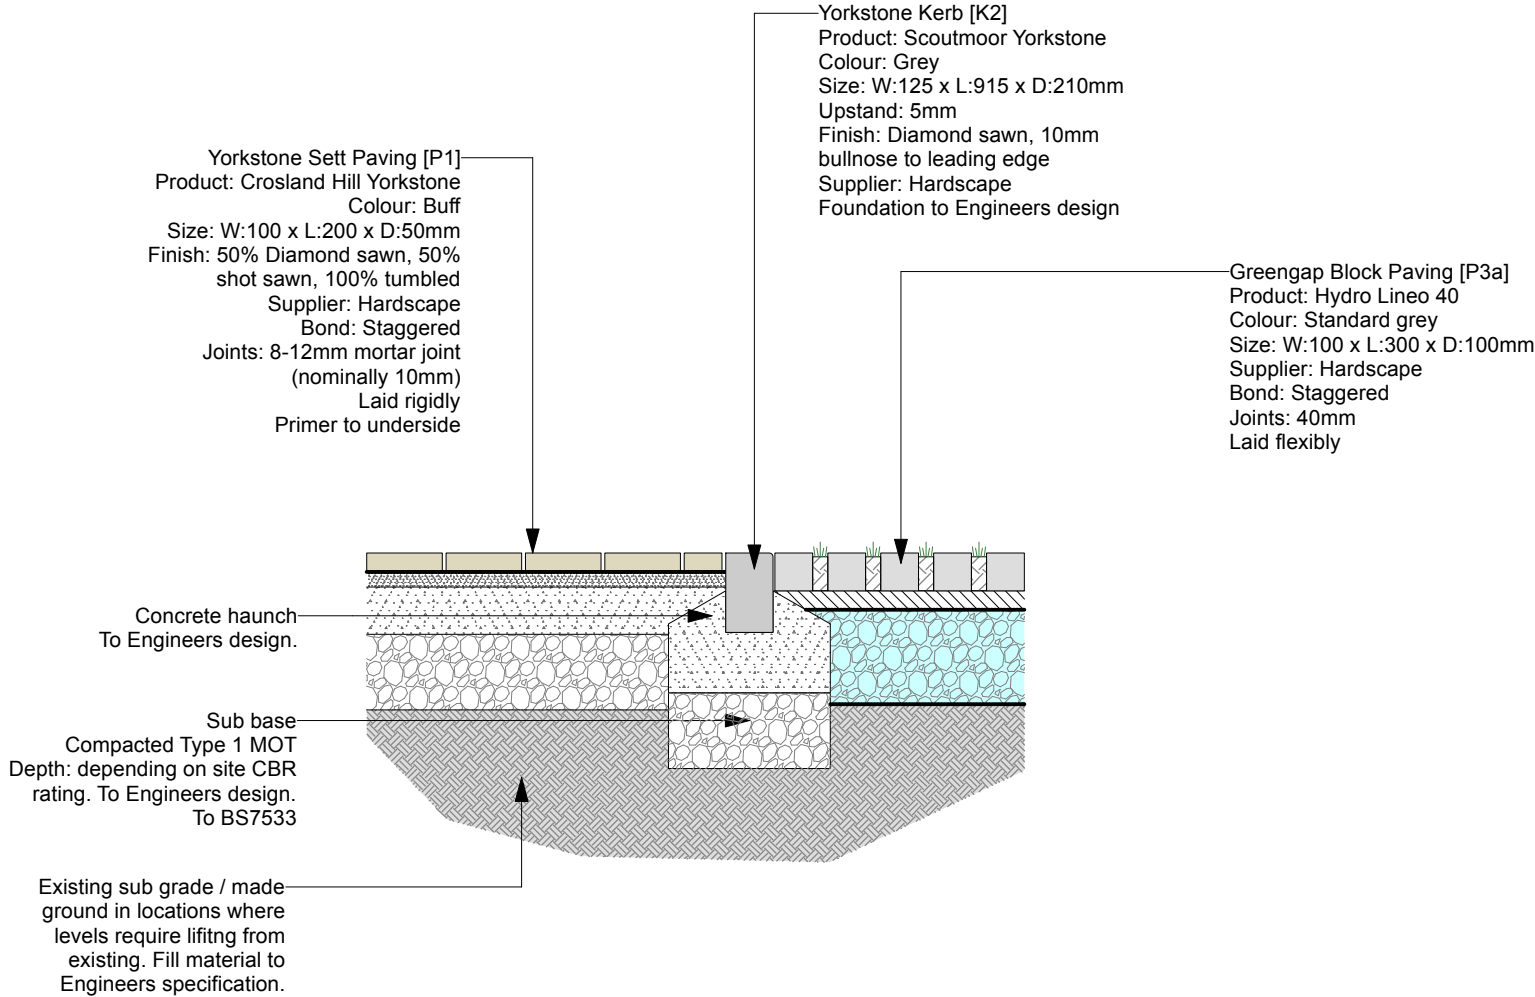


1006
02 Typical Section: Yorkstone Kerb [K1] / Yorkstone Sett Trim [P4] / Greengap Block Paving [P3A]
Scale: 1:20

Notes

XXX

Date	Suit	Rev	Description	Drawn by	Approved
10-12-24	S1	P01	Draft issue for comment	FF	FF
22-01-25	S1	P02	Updated RIBA 4 issued for coordination	FF	FF
05-12-25	S1	P03	RIBA 4 update	FF	FF
19-12-25	S1	P04	RIBA 4 update	FF	FF

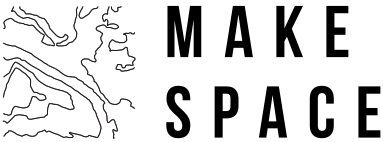

Contact

E: hello@makespace.land

Make Space Landscape Architecture Limited
201 Manchester Road,
Altrincham,
WA14 5NU

Client

Tim & Lisa Knight

Project

The Farmhouse, Littleborough

Drawing size	Drawing scale	Workstage
A3	Varies	RIBA 4

Drawing title

Typical Kerb Details

Drawing number	Suitability	Rev
0035-MS-XX-XX-DR-L-1006	S1	P04