



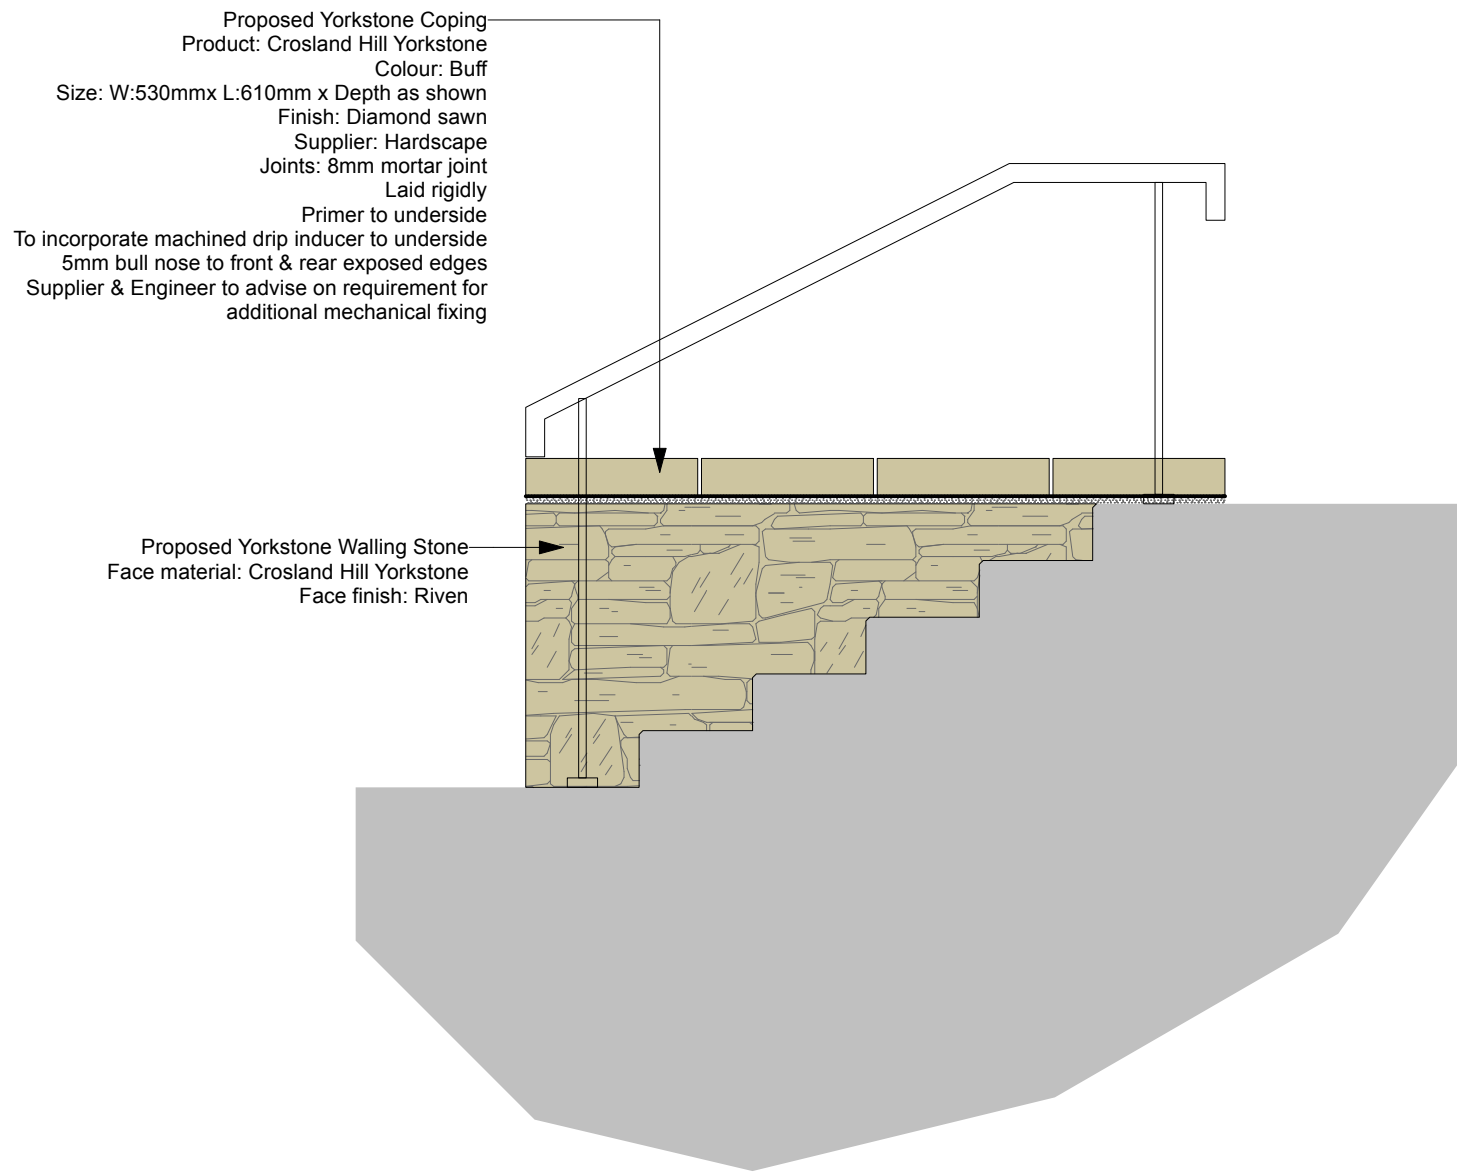


1018
01 Elevation: Yorkstone Wall W2
Scale: 1:20

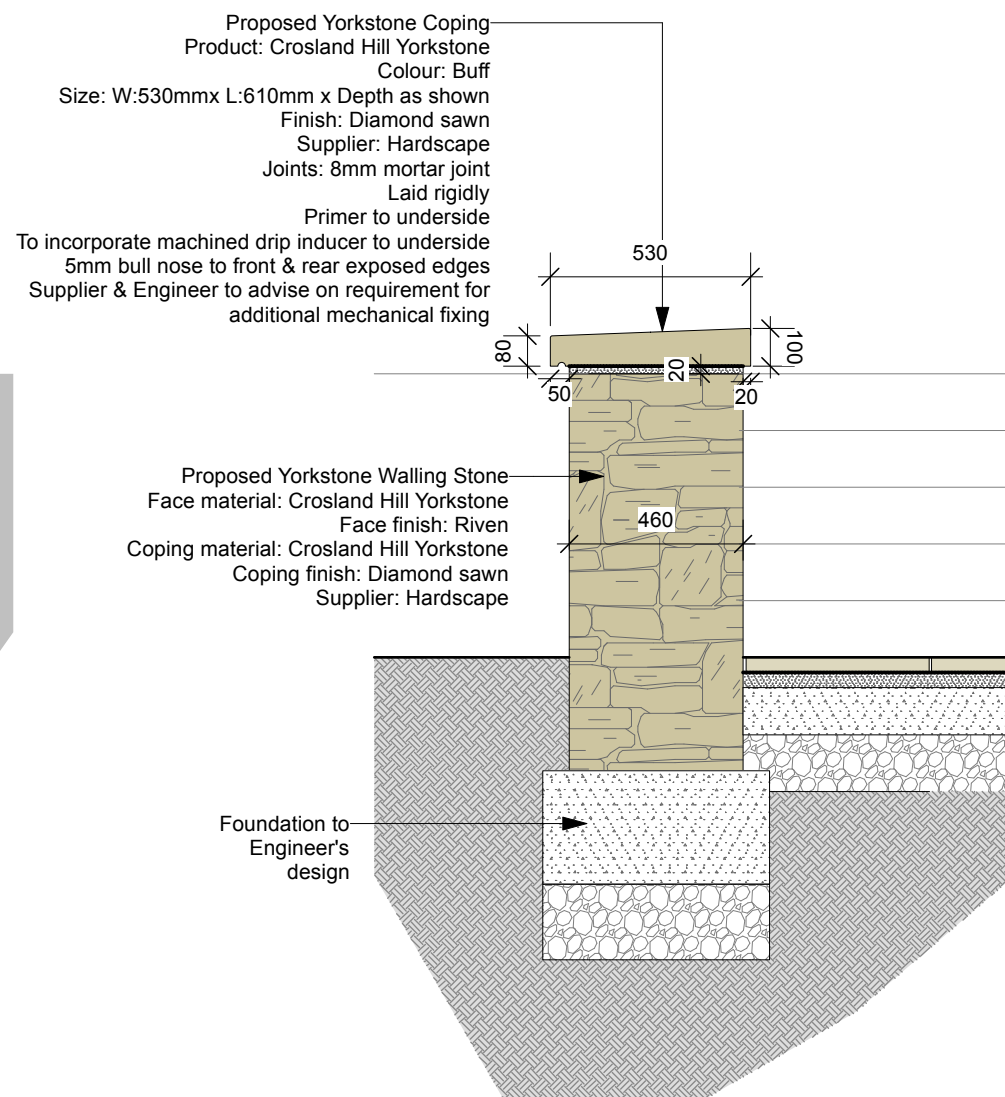

1018
02 Section: Yorkstone Wall W2
Scale: 1:20

Notes

XXX

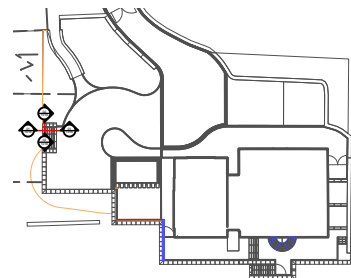

Date	Suit	Rev	Description	Drawn by	Approved
22-01-25	S1	P01	RIBA 4 issued for coordination	FF	FF
05-12-25	S1	P02	RIBA 4 update	FF	FF
19-12-25	S1	P03	RIBA 4 update	FF	FF



Contact

E: hello@makespace.land

Make Space Landscape Architecture Limited
201 Manchester Road,
Altrincham,
WA14 5NU

Client

Tim & Lisa Knight

Project

The Farmhouse, Littleborough

Drawing size	Drawing scale	Workstage
A3	Varies	RIBA 4

Drawing title

Proposed Wall Detail W2

Drawing number	Suitability	Rev
0035-MS-XX-XX-DR-L-1018	S1	P03