



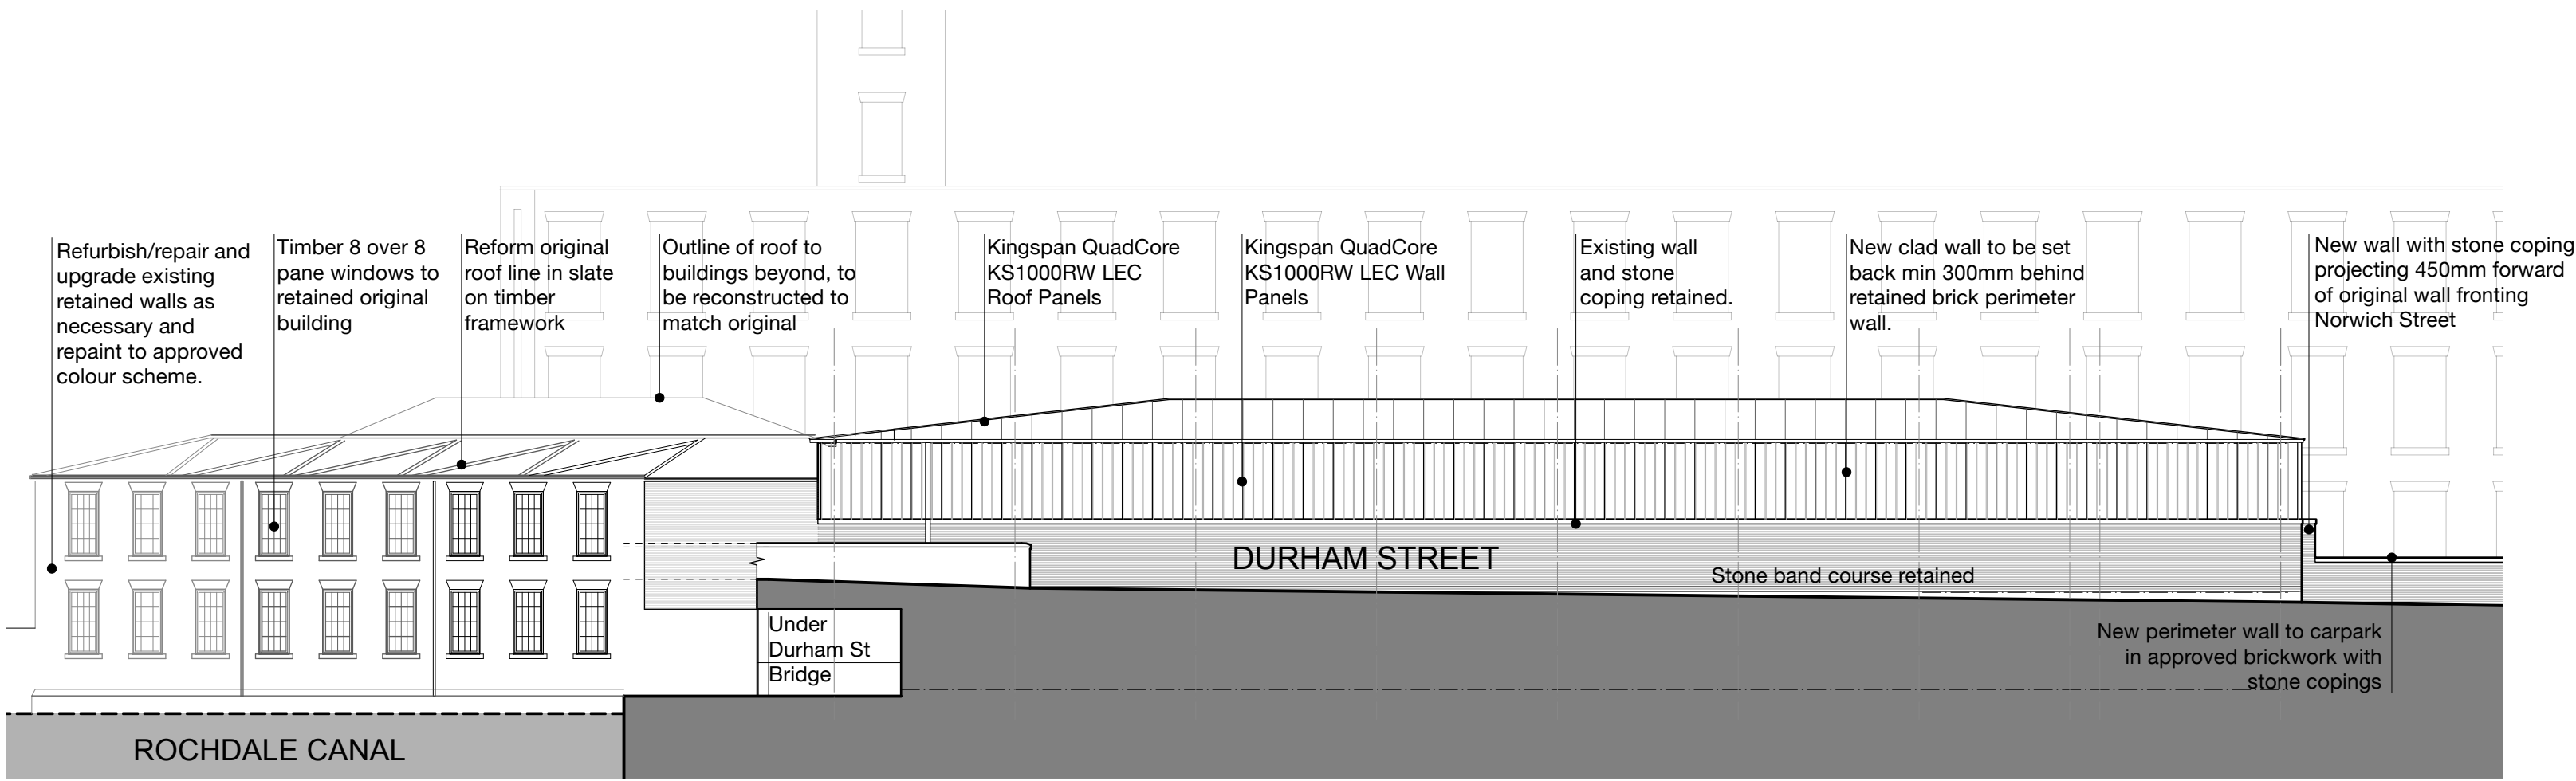


ELEVATION TO DURHAM STREET

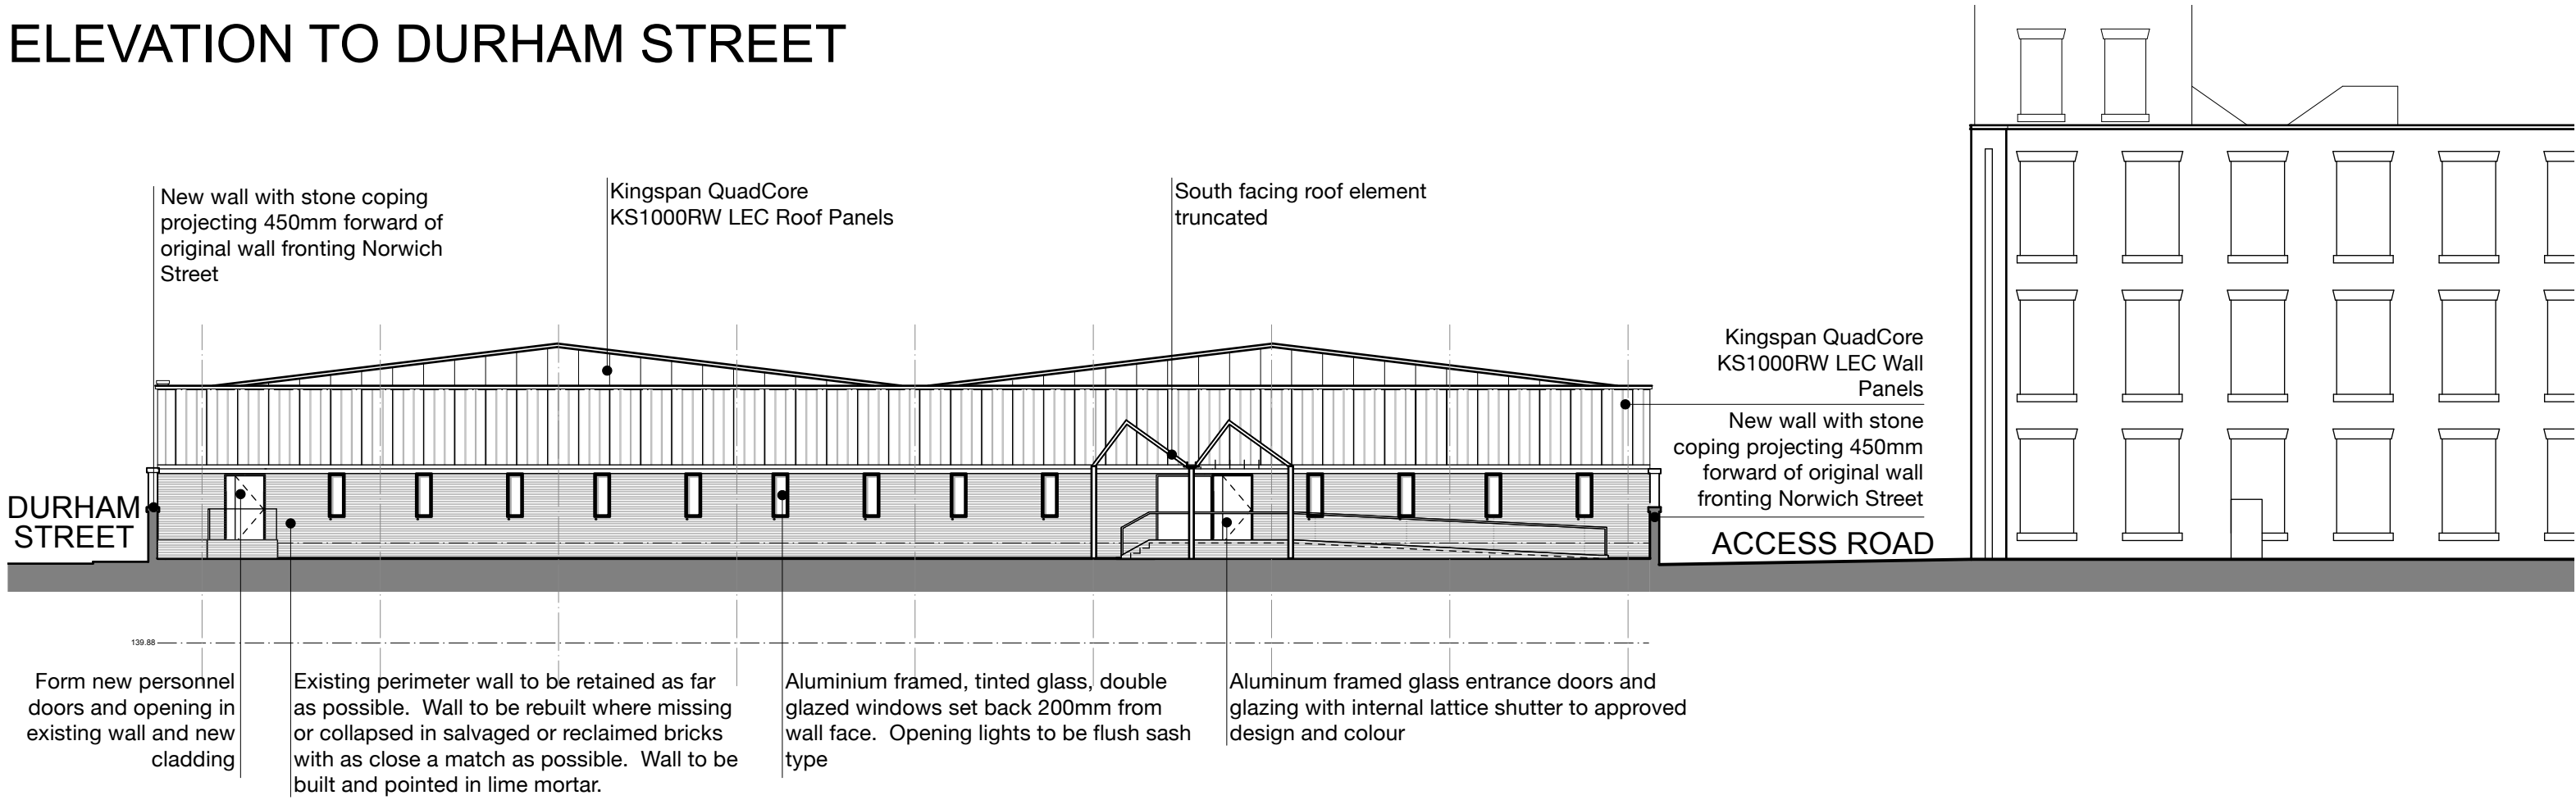


ELEVATION FACING NORWICH STREET



ELEVATION TO ACCESS ROAD FACING NORWICH MILL

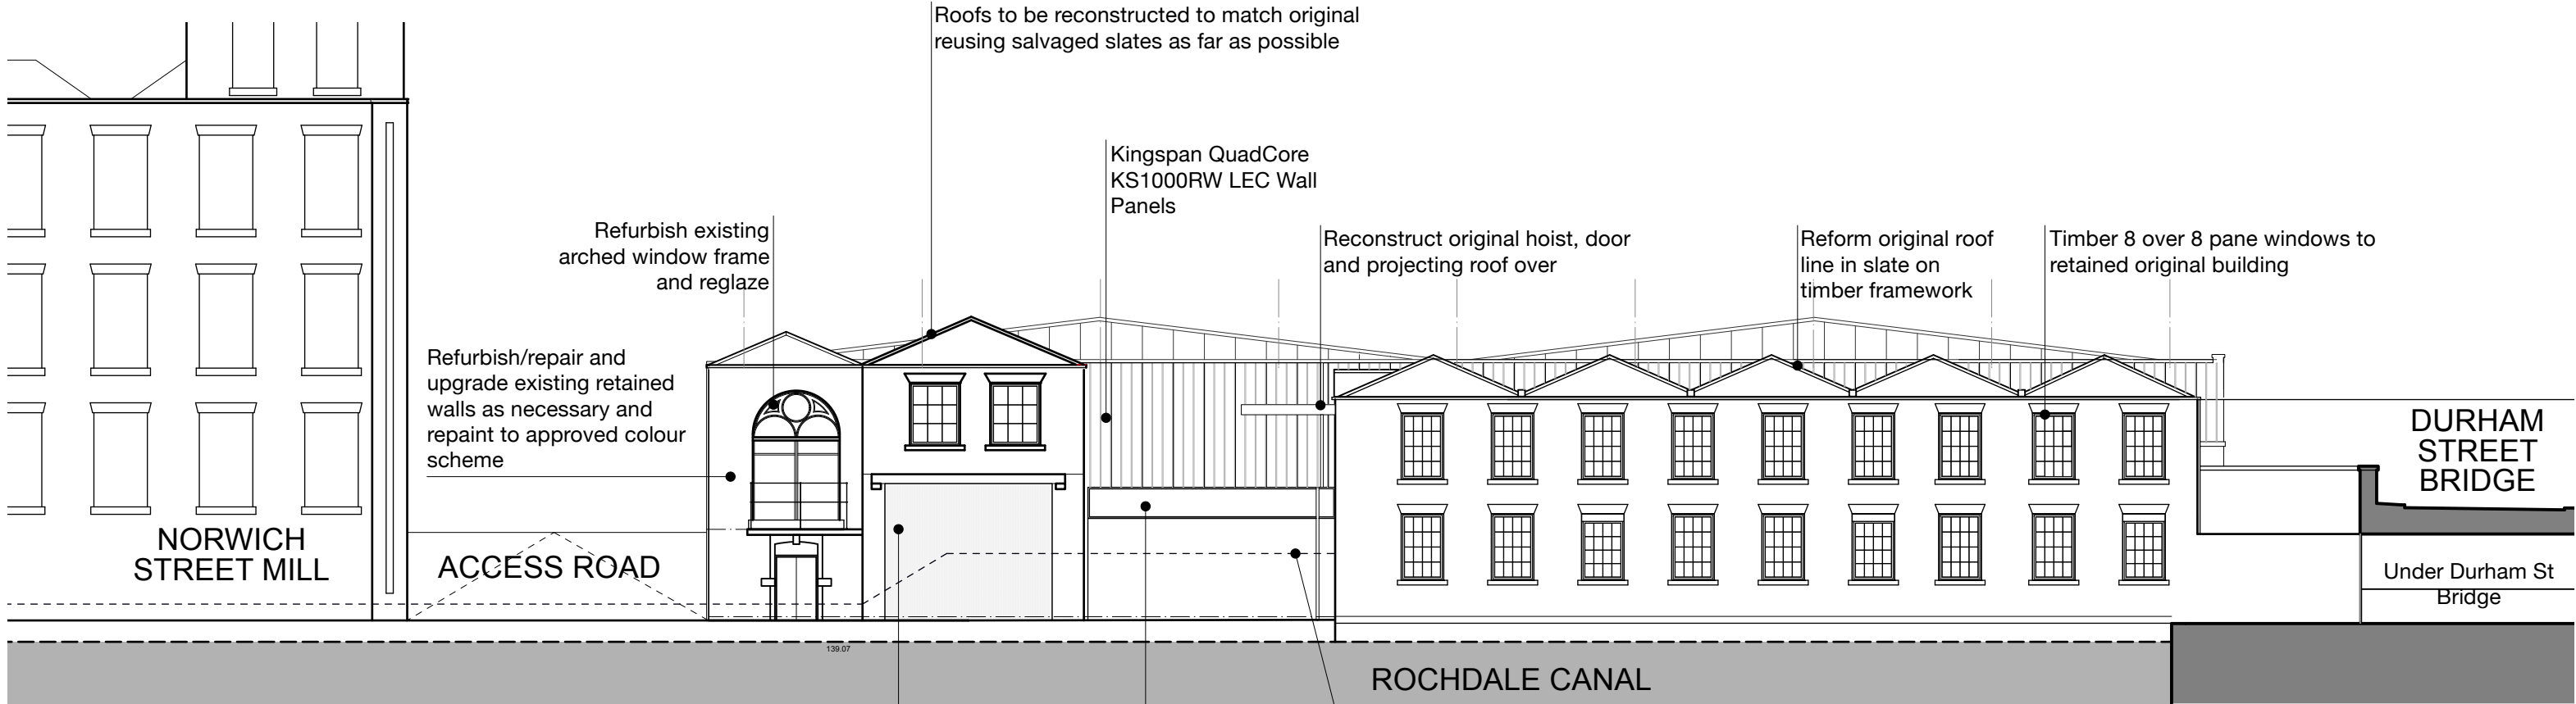

ELEVATION FACING ROCHDALE CANAL

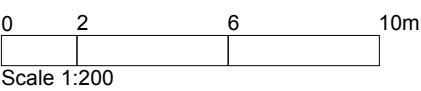

C	18/12/25	LA	Amendments to Norwich St elevation windows following client comments.
B	24/10/25	LA	Amendments following Conservation Officer comments.
A	17/09/25	LA	Unsympathetic outbuilding to the elevation facing Norwich Street removed.

Revision

Redevelopment of Mill

Address
Norwich Street, Rochdale

Client
Sartex Textiles

Drawing
Proposed Elevations

storaharchitecture
Chartered Architects
RIBA Chartered Practice

www.storah.com mail@storah.com 01706 813214
Scale Sheet Size Date Drawn
1:200 ISO A1 LA

Drawing Number
22-040 - 320 C

© Storah Architecture Ltd.