



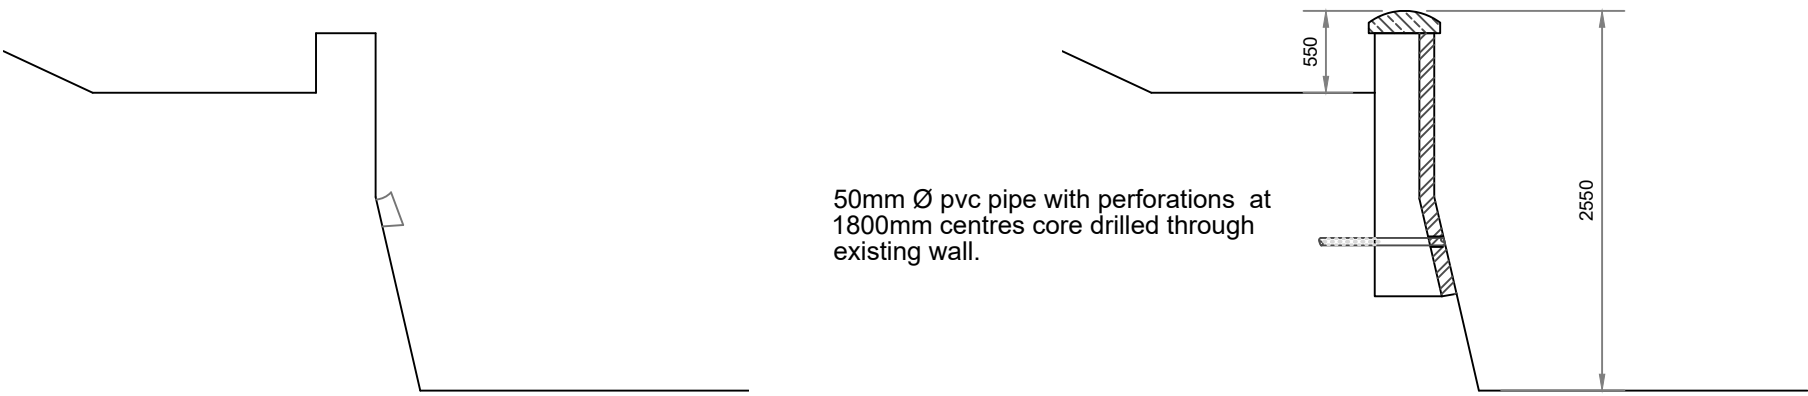

TYPICAL EXISTING SECTION
scale 1:50

TYPICAL PROPOSED SECTION
scale 1:50

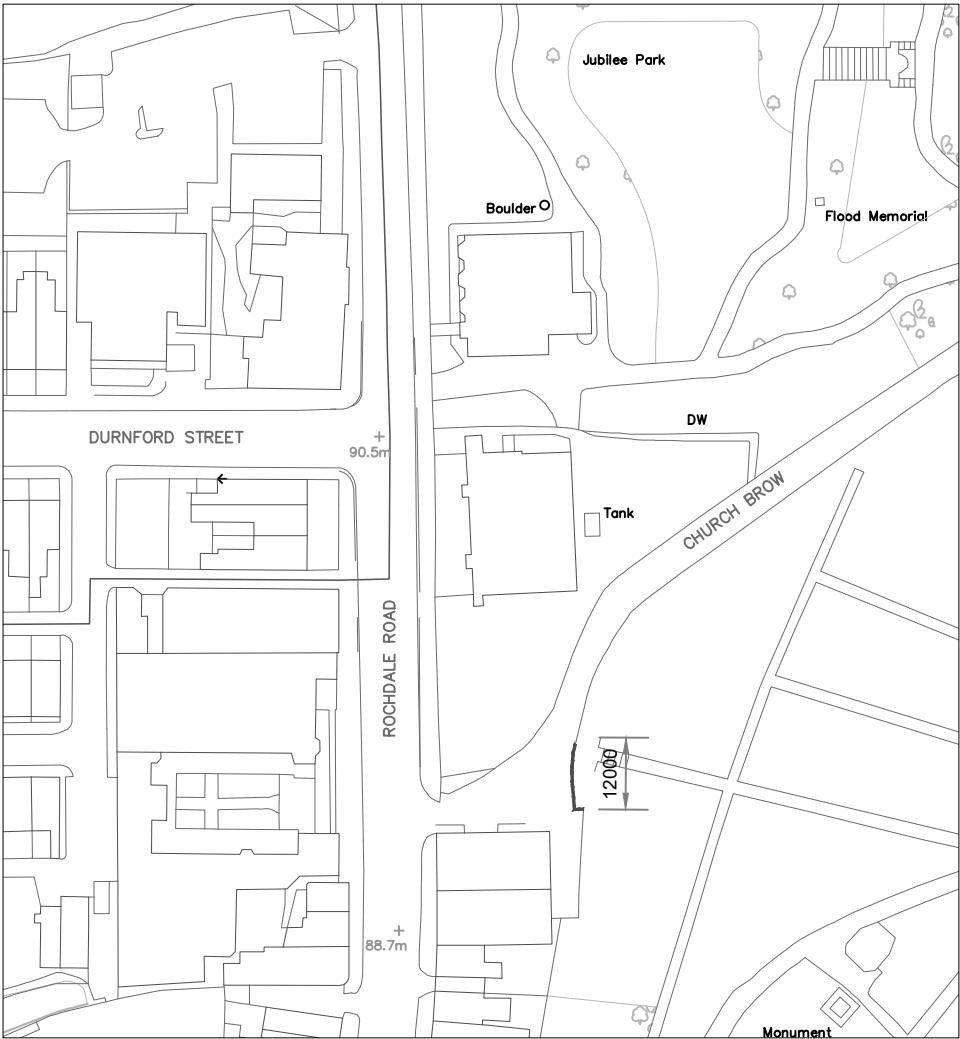


LOCATION PLAN
scale 1:1250

New stone copings, to match existing, style, finish and size. Front leaf of wall to be sequentially in maximum 1200m. sections. Rear wall to be carefully inspected during the initial stages of removing the outer facing leaf. Existing brick which can be reused to be mixed with new reclaimed brickwork, (imperial size), to be agreed with the Conservation Officer, including black lime sand mortar. Wall bonding to match existing and to be tied back to the rear of the wall with stainless steel ties at 900mm centres horizontally and 450mm centres vertically, staggered.


Provide 50mm diameter black pvc weep holes at approximately 1800mm centres, pipes to be perforated core drilled into the wall.

Approximately 12000mm length of wall to rebuild.
Existing light pole to be retained.

Trees below to be removed by others prior to commencement.
Tree in front of the wall to be removed. (pic 03)
Tree through wall to be removed. (pic 01)
Tree through the wall will require further stump grinding.

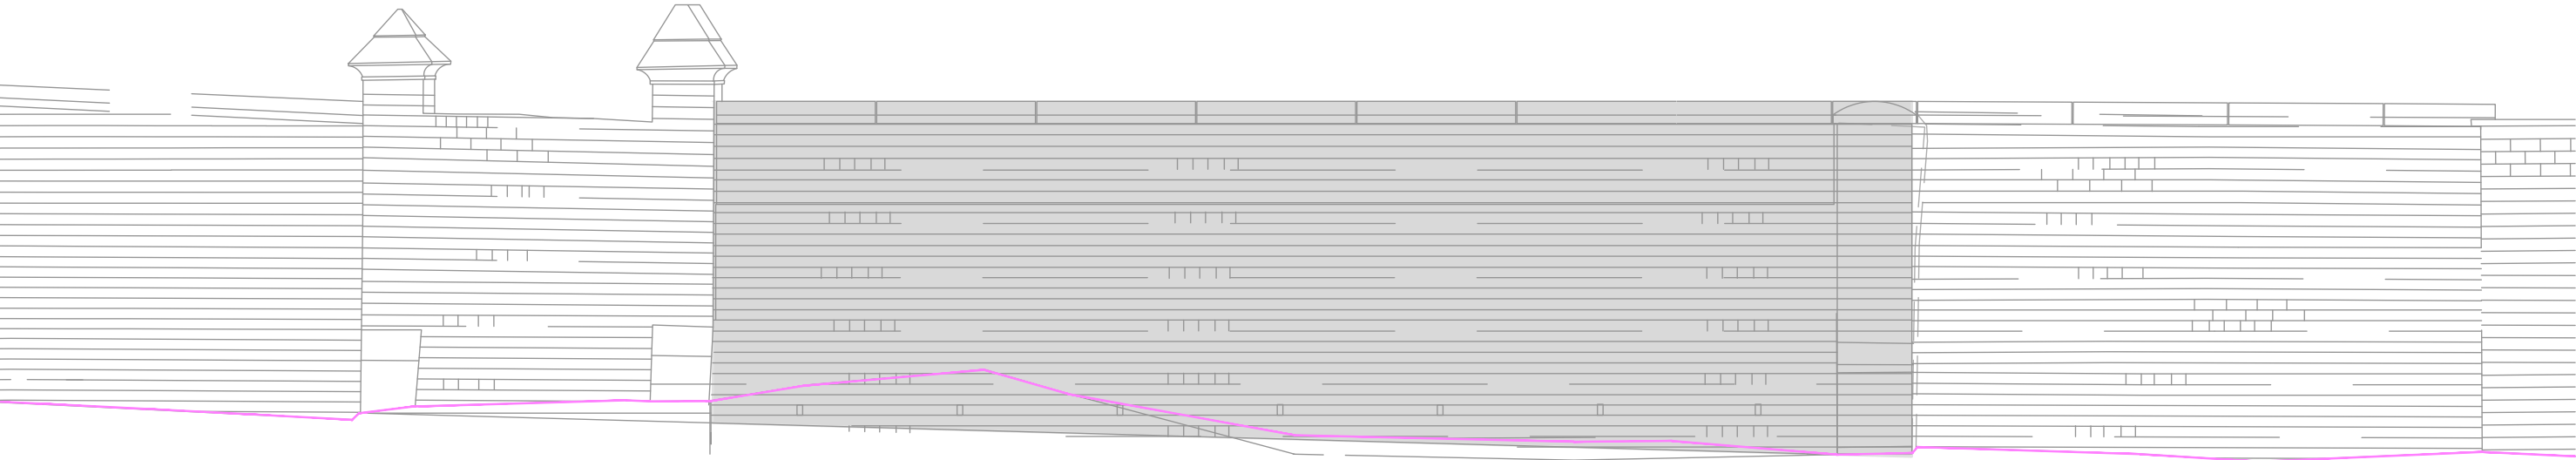

PROPOSED PART ELEVATION
scale 1:50

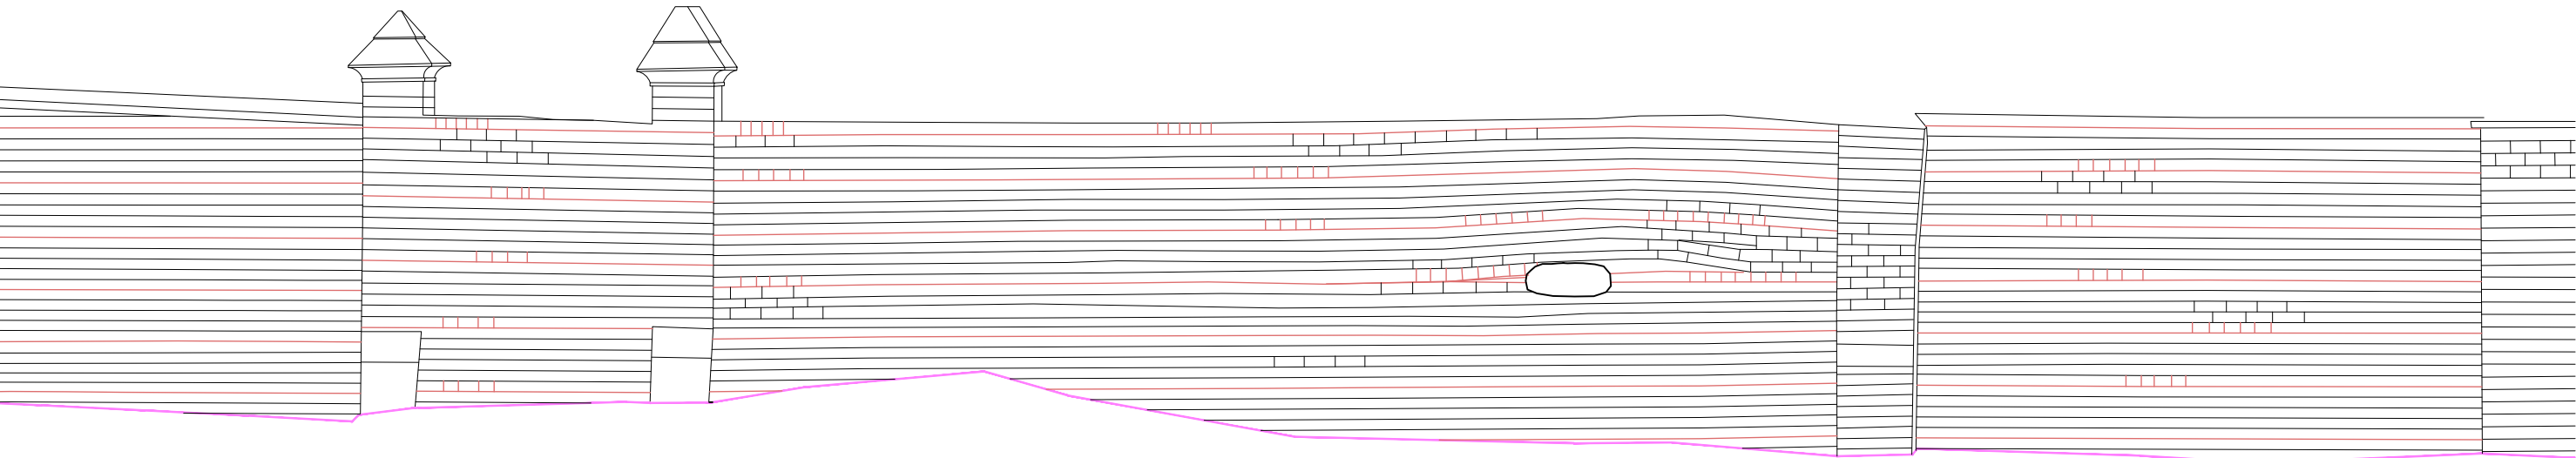

EXISTING PART ELEVATION
scale 1:50



Pic 01



Pic 02



Pic 03

PROPERTY & HIGHWAY SERVICES			
No. 1 Riverside, Smith Street, Rochdale, OL16 1XU Tel: (01706) 647474			
Client			
Project			
REPAIRS AND IMPROVEMENTS TO FOOTPATHS AND BOUNDARY WALLS			
Title			
REPAIRS AND IMPROVEMENTS MIDELTON OLD COMETARY WALL			
Drawn by	Date	Purpose of issue	Scale
RW	10/12/25	Construction	1:500 @ A1
Checked by	Date	Project No.	
		MRW-2004292	
Approved by	Date	Drawing No.	Rev.
		02	B