


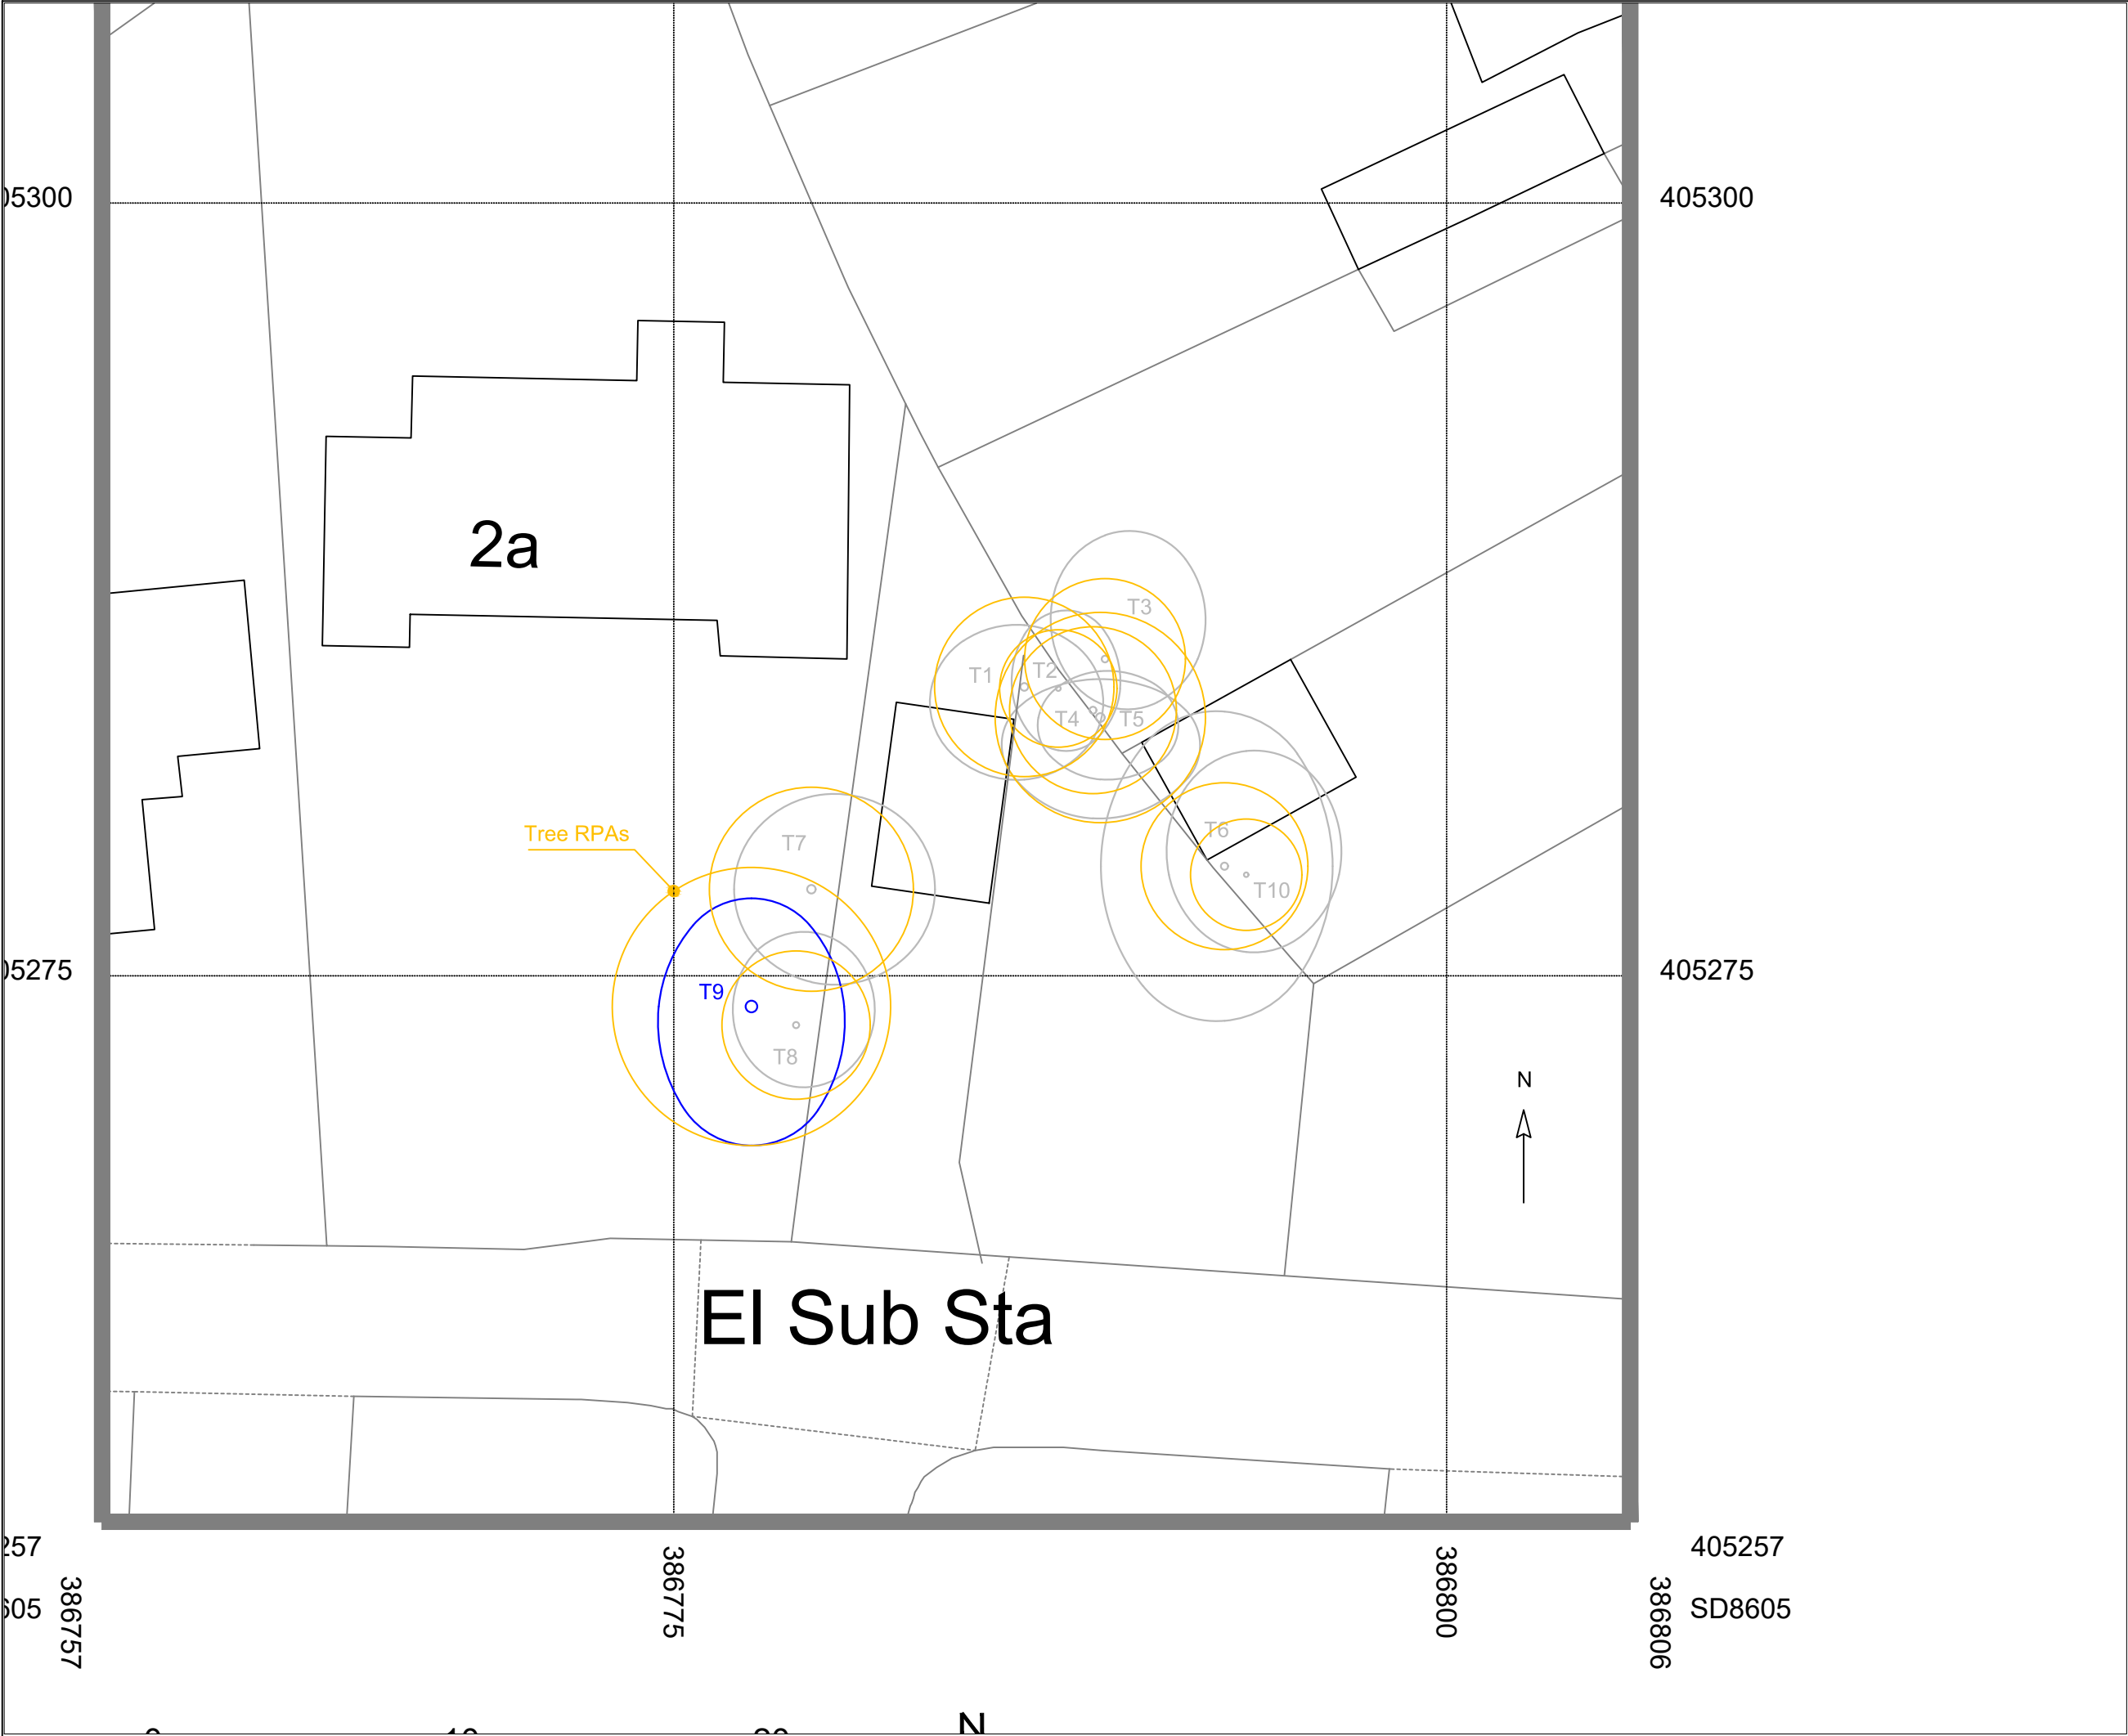



Category A Tree
Trees of high quality with an estimated remaining life expectancy of at least 40 years



Category B Tree
Trees of moderate quality with an estimated remaining life expectancy of at least 20 years



Category C Tree
Trees of low quality with an estimated remaining life expectancy of at least 10 years, or young trees with a stem diameter below 150mm



Category U Tree
Trees in such a condition that they cannot realistically be retained as living trees in the context of the current land use for longer than 10 years



RPA
Calculated root protection area (RPA), depicted as a measured radius around a tree that should remain undisturbed during demolition and construction activity, a construction exclusion zone (CEZ)



CEZ
Protective fencing location

Client:

Kelly

Project:

Land adjacent to:
2A Alkington Hall Road North,
Middleton M24 1SZ

Dwg No: RTS/29102025/TCP 001

Date: 29/10/2025

Scale: 1:200

Size: A3

Rowbottom's Tree Services Ltd
Cheddleton Lodge, West Road,
Prestwich, Manchester, M25 3FB
Tel: 07778 277200
www.rowbottoms.co.uk
email:
bill@rowbottoms-tree-services.co.uk