


SITE LOCATION PLAN 1-1000

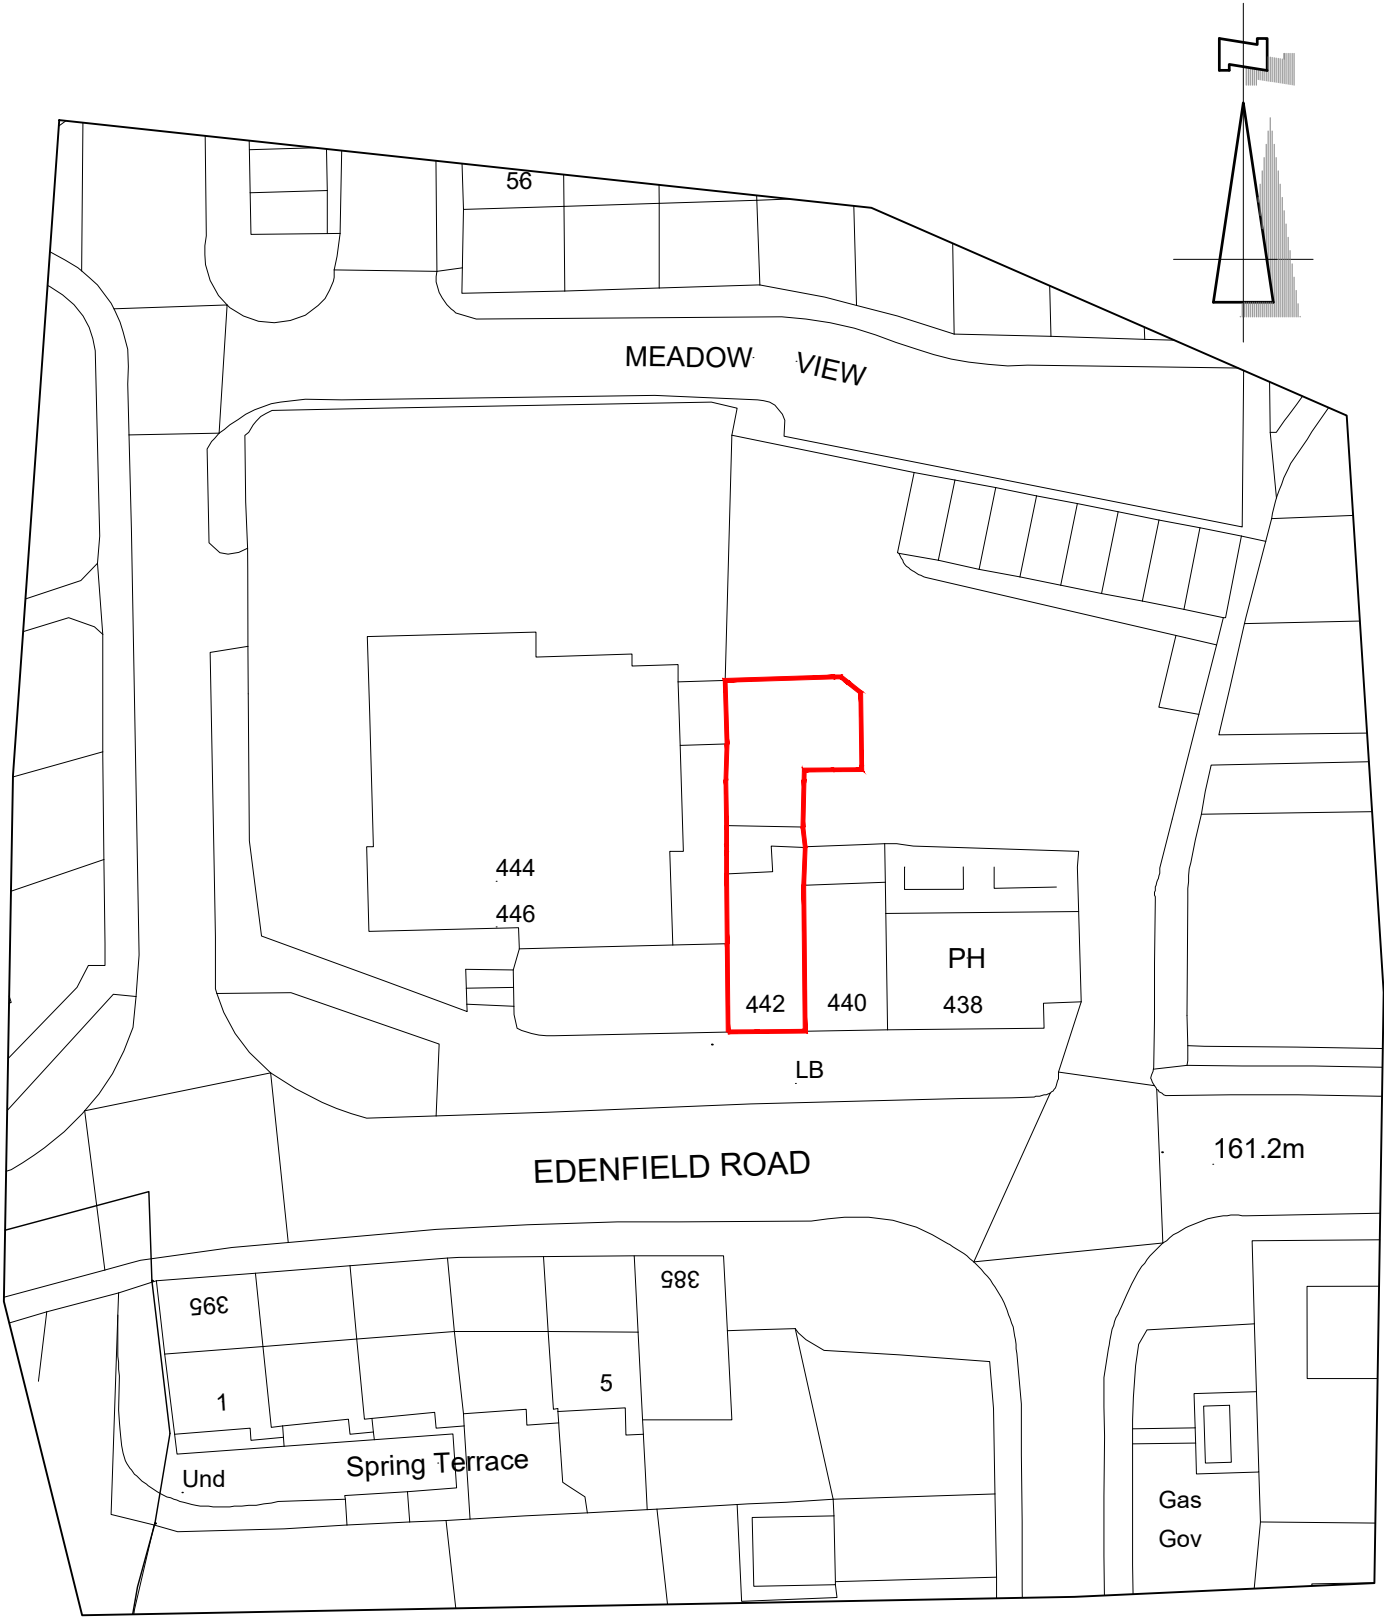

Crown Copyright and database rights 2025 OS Licence no. AC0000849896

CLIENT M Murphy		TITLE Site Location Plan				REV		DESCRIPTION		DATE 3 Manchester Road Bury LANCASHIRE BL9 0DR T : 0161 797 2077 F : 0161 797 2088 E : info@equilibriumarchitects.co.uk	
PROJECT Proposed Redevelopment of 442 Edenfield Rd Rochdale OL12 7PD to Residential & Commercial		SCALE 1:1000@A4	DATE Nov 2025	DRAWN TR	CHECKED -						
		DRAWING NO. R-1036-SLP	CAD REFERENCE NO.		REVISION A						