


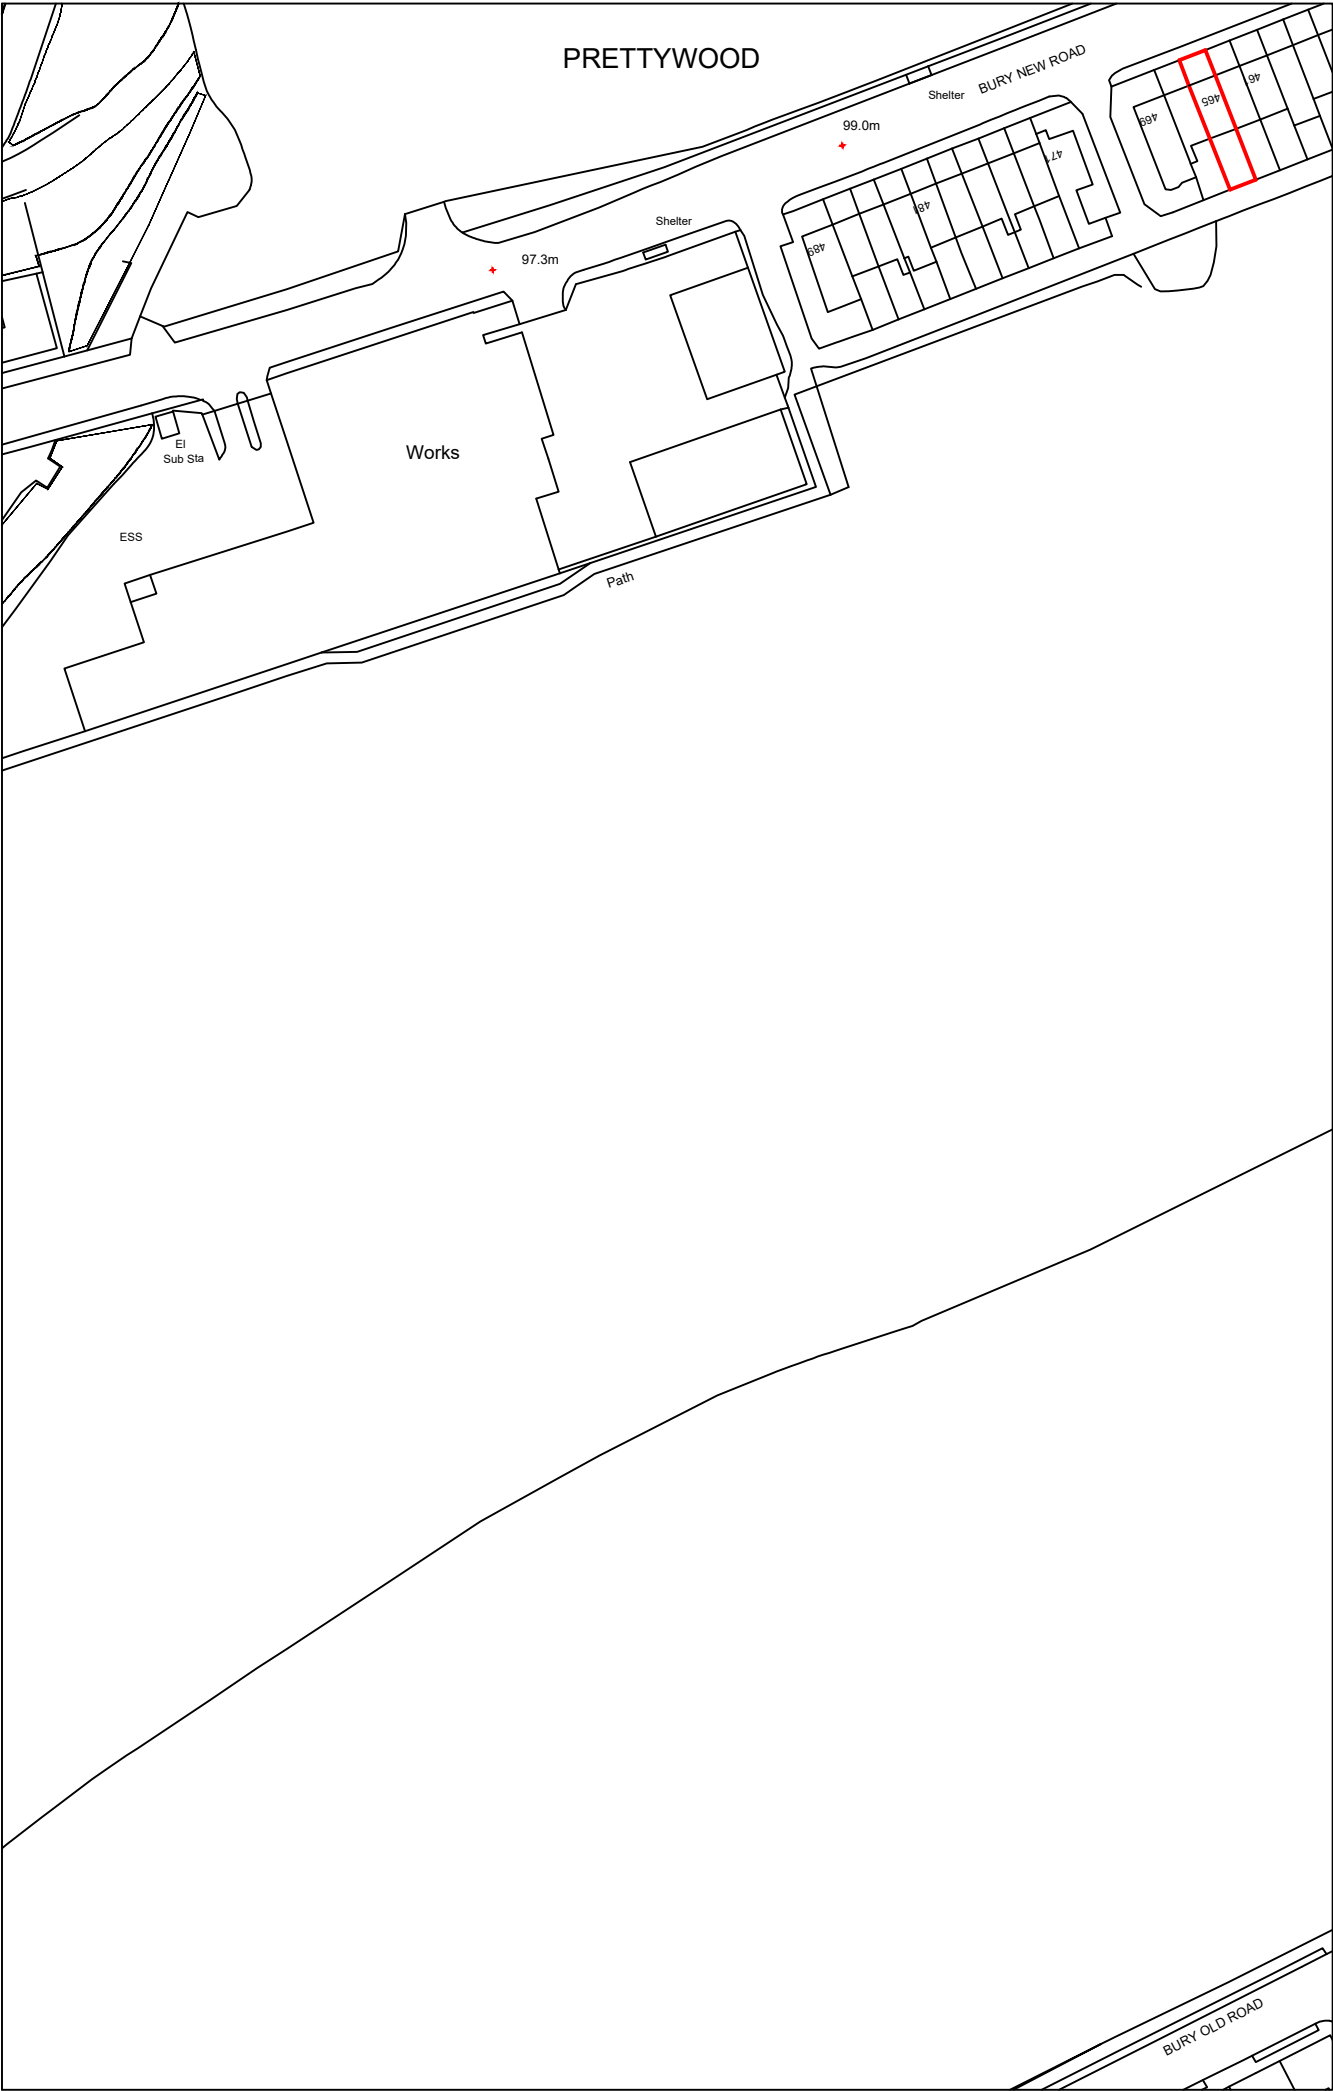

Scale 1:1250 @A3

SITE LOCATION PLAN

