


Proposed Side Elevation

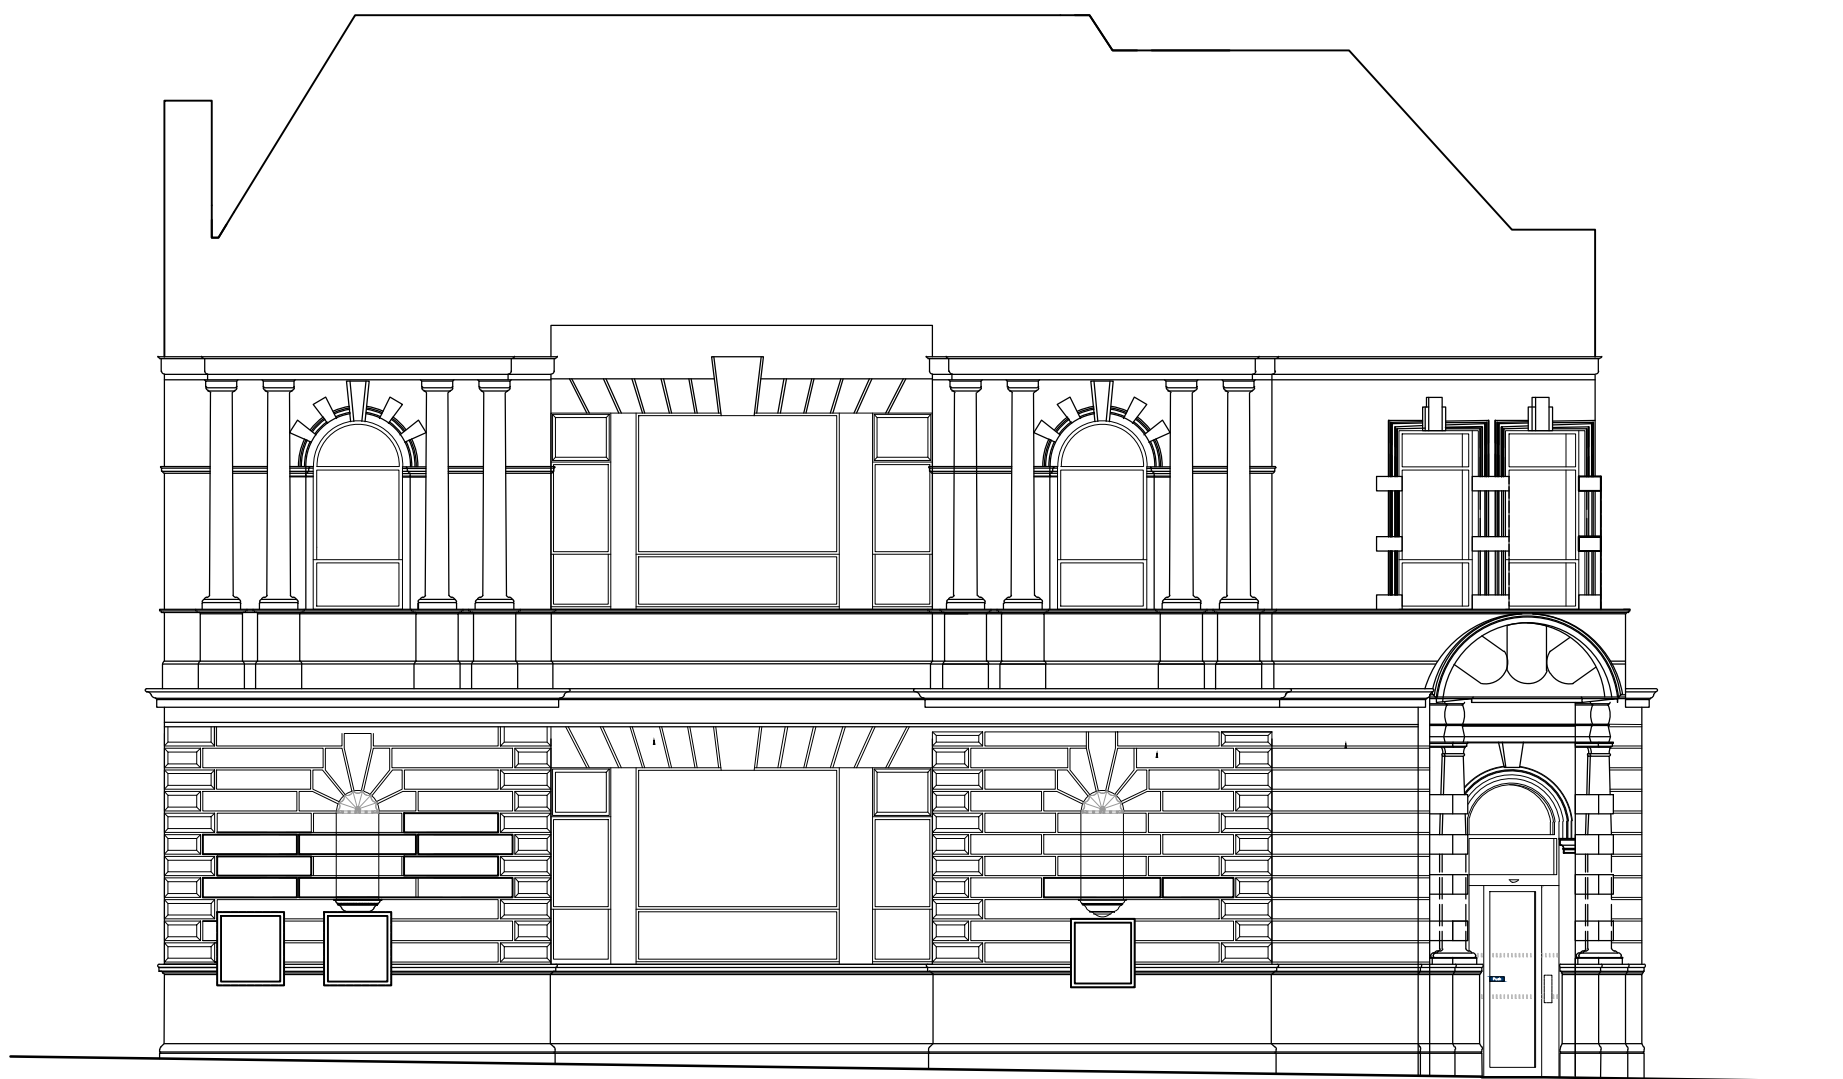

Clients: Fraser Real Estate

1-2, Yorkshire Street, Rochdale, OL16 1BH

Proposed Side Elevation

Scale: 1:100 on A3

Note: Contractors to check all dimensions on site.

GBS Design Services Ltd.

Tel: 07918 638 510

Copyright GBS Design Services 2025

E: glawrencebrown@aol.com

27 September 2025 Geoff Brown MCIAT AssocRICS