


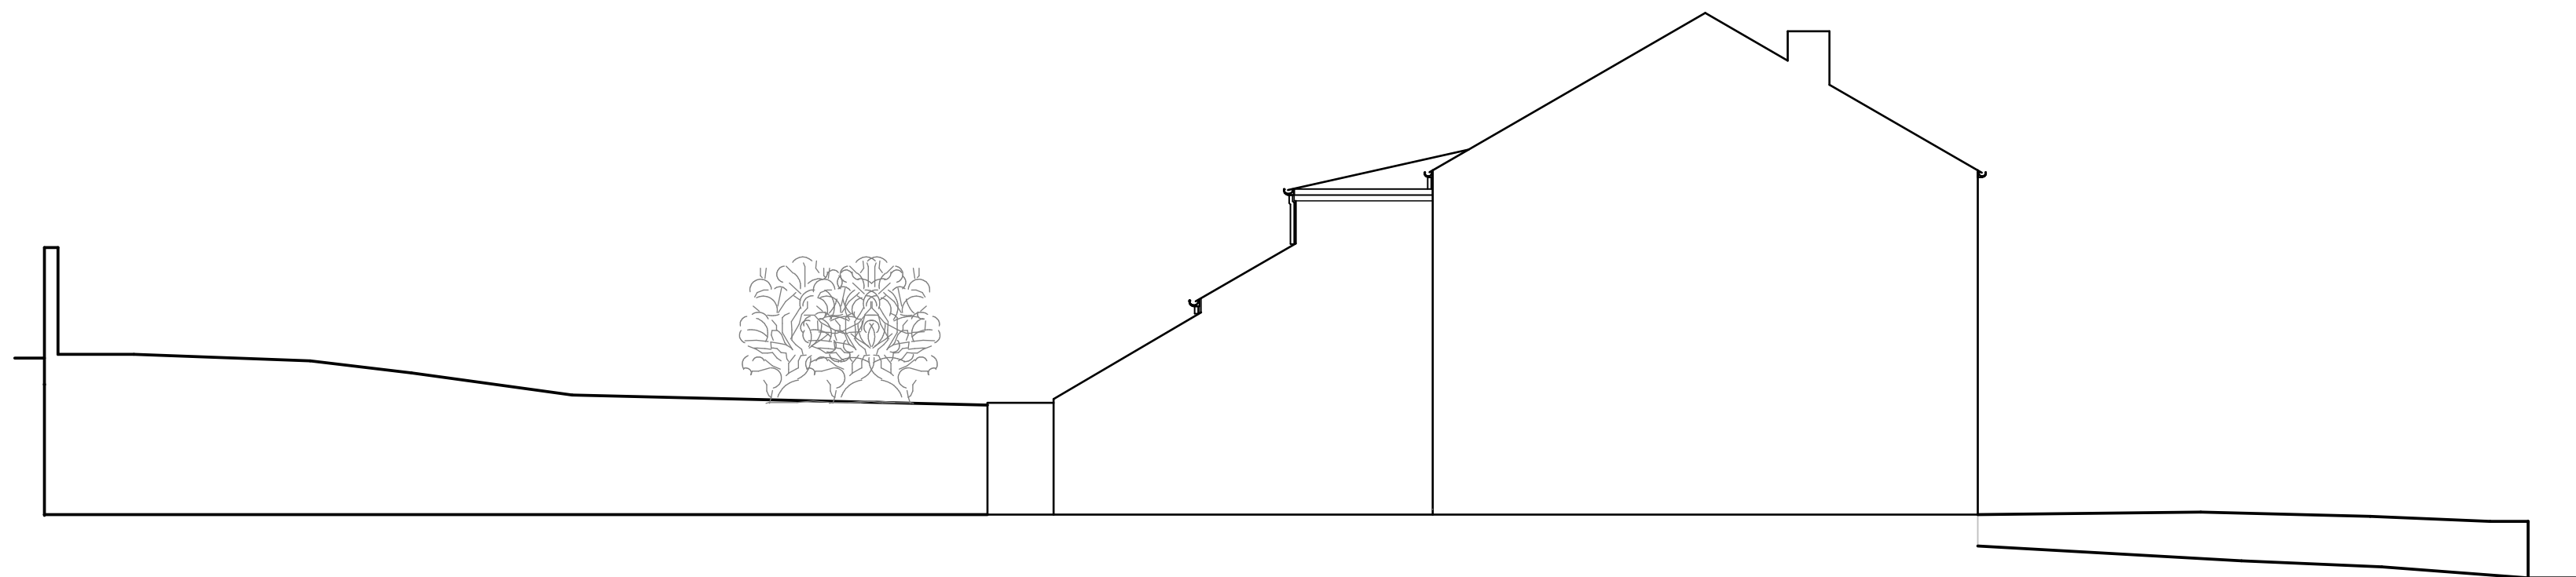

SITE CROSS SECTIONS @ 1:100



Project	SINGLE STORY REAR EXTENSION	
Client	MR SAJID LOHDI	
	93 CHARLOTTE STREET	
	ROCHDALE	
	OL16 4TN	
Drawing	SITE CROSS SECTION	
Revision	Scale 1:100	Date 22.07.2025
Drawing No.	SL11625	
This drawing and design is copyright and must not be reproduced in part or in whole without prior written consent. Contractors must verify all dimensions on site before commencing work or preparing shop drawings.		