



WALL OPENING :ELEVATION
1:50

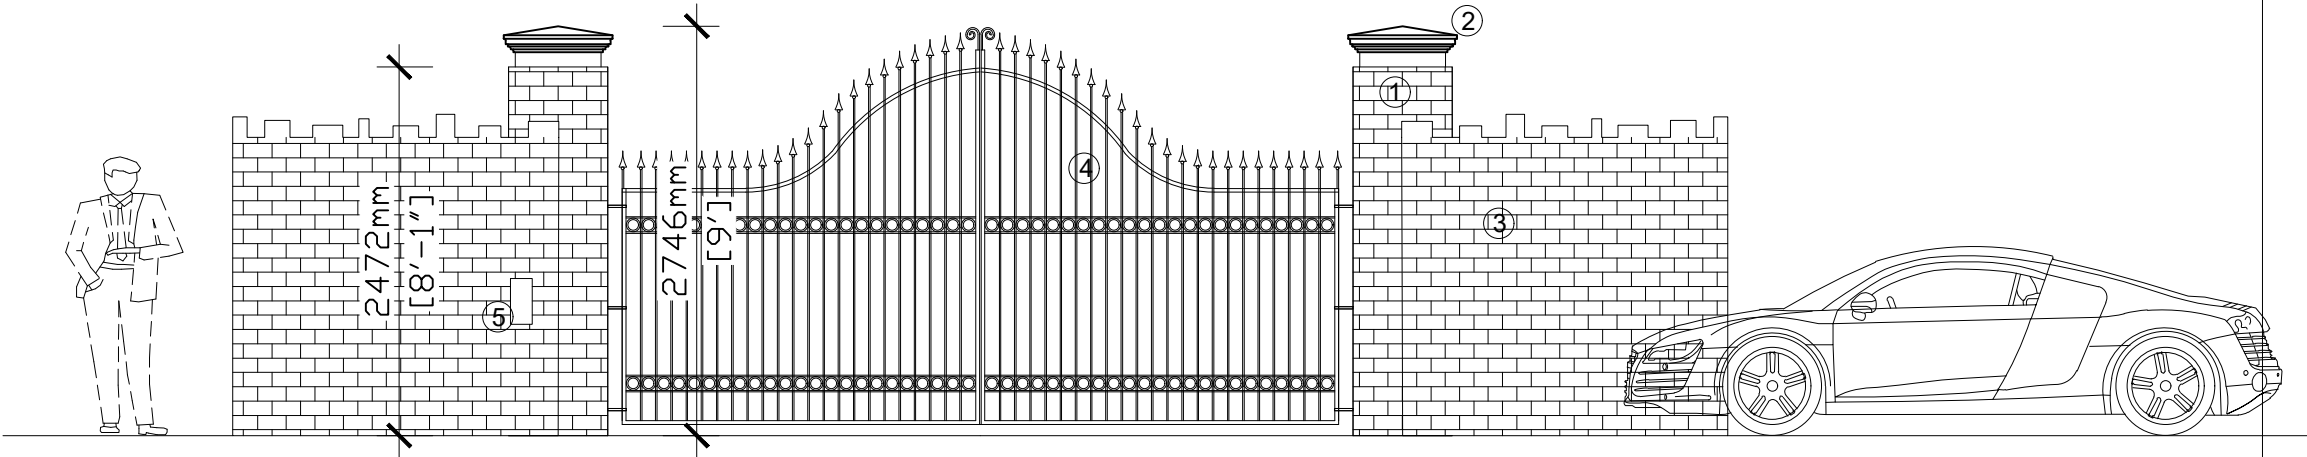

PRECIDENT IMAGE



EXISTING ELEVATION
1:50

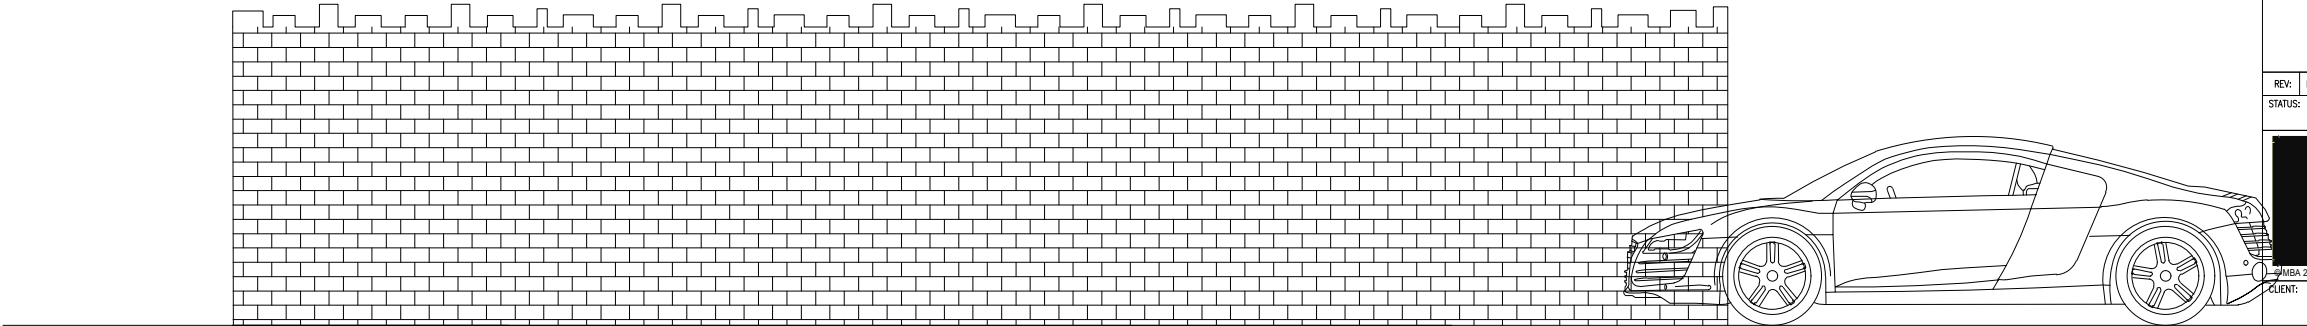

- ① Pier stonework to match wall.
- ② Stone pier capping
- ③ Existing wall with castellated coping
- ④ New wrought iron gate
- ⑤ Intercom - gate control

Notes:

NOTES

- The contractor is responsible for checking dimensions, tolerances and references. Any discrepancy to be verified with the Architect before proceeding with the works.

- Where an item is covered by drawings to different scales the larger scale drawing is to be worked to.

The structural / civil engineering and other non-architectural information shown on this drawing is purely for co-ordination purposes only and in no way does it take on any responsibility or liability for MBA Ltd. For all detailed information relating to these items see the relevant consultants drawings and full design information.

Do not copy in full or in part without the expressed consent of MBA Ltd.

© MBA 2021

CDM Regulations 2015

ALL current drawings and specifications for the project must be read in conjunction with the Designer's Hazard and Environmental Assessment Record.

REV:	DESCRIPTION:	BY:	DATE:
STATUS: PLANNING PRE APP			
 Mark Bell Architects Ltd Bloxham Mill, Studio 24 Barford Road Bloxham Oxfordshire OX15 4FF 1 - 07788251765 - 01869 932237 w- markbellarchitects.com			
CLIENT:	JONATHAN MULROY Standings House, Bagslate Moor Road Rochdale OL11 5YQ		
ARCHITECT:	Mark Bell Architects Ltd Bloxham Mill Barford Road, Bloxham - OX154FF Tel 07788251765 W-markbellarchitects.com		
SITE:	Standings House Bagslate Moor Road, Rochdale		
TITLE:	New Gate access Gate design - ELEVATIONS		
SCALE AT A3:	DATE:	DRAWN:	CHECKED:
1:200	23.05.25	LD	MB
PROJECT NO:	DRAWING NO:	REVISION:	
AA238	3.1.105	-	