
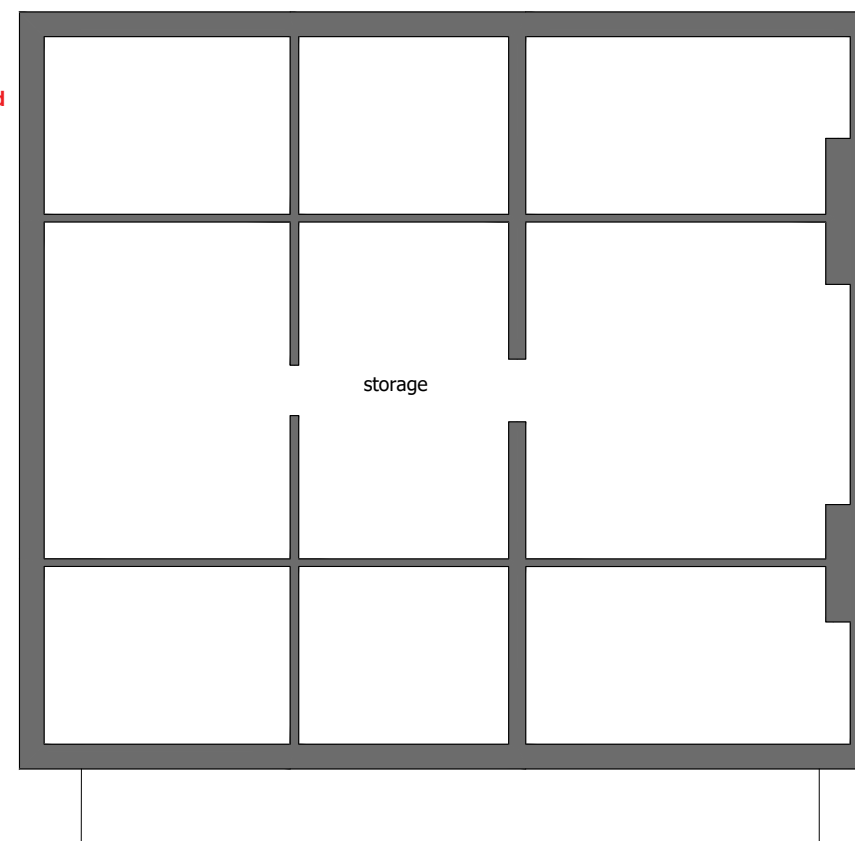
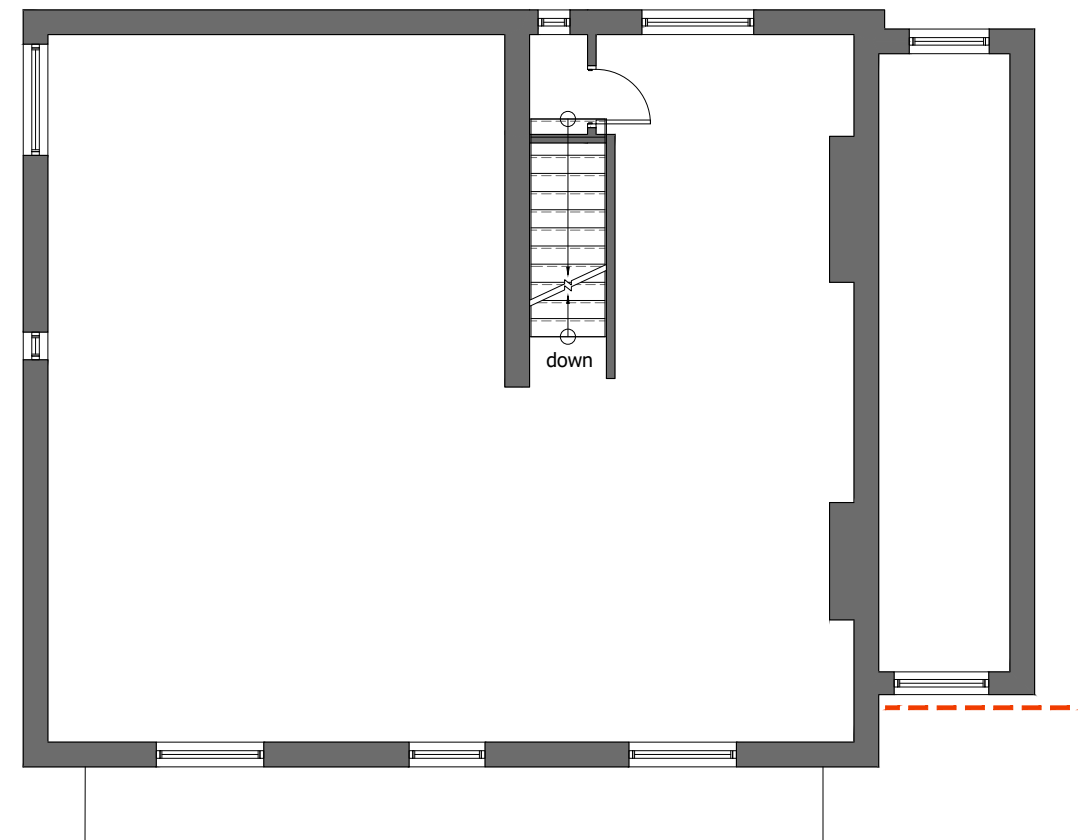


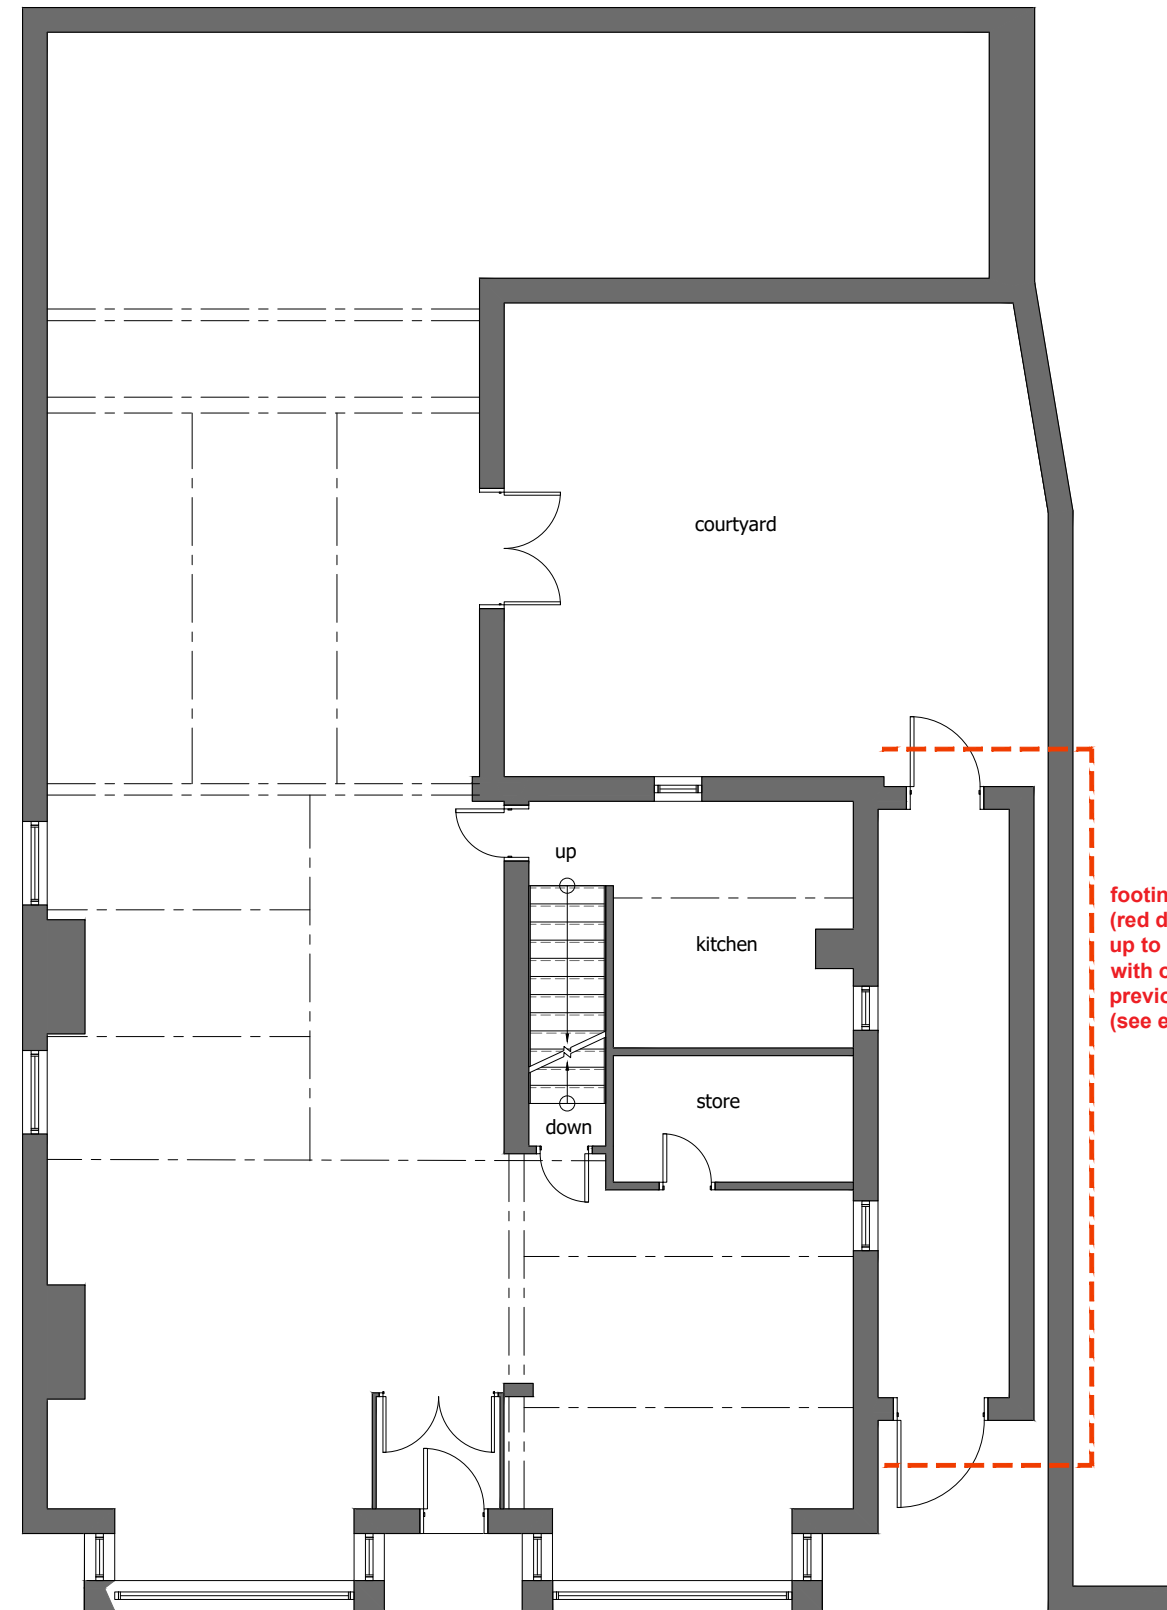

Note:survey by others, all dimensions to be checked on site for accuracy.

Howard Keast  
Proposed Development  
Cask and Feather  
No1 Oldham Road  
Rochdale

Plans as Existing

work to figured dimensions

© CJ Partnership owns the copyright of this design / drawing which must not be reproduced in whole or in part without the written permission of CJ Partnership

contract no

3562

drawn by

drawing no

03

date  
May 2021

revision

C

scale @ A3  
1:100

Revisions:  
A. Scale bar added.PDC,October 2025  
B. Plans up-dated to include the partially constructed side extension and internal demolition works.PDC,December 2025  
C. Out-line of constructed areas added.PDC,January 2026

Blue Pit Mill Queensway  
Castleton Rochdale OL11 2PG

+44 (0)1706 631347  
info@cjpartnership.com  
www.cjpartnership.com

CJPARTNERSHIP  
ENVIRONMENTAL ARCHITECTS

