




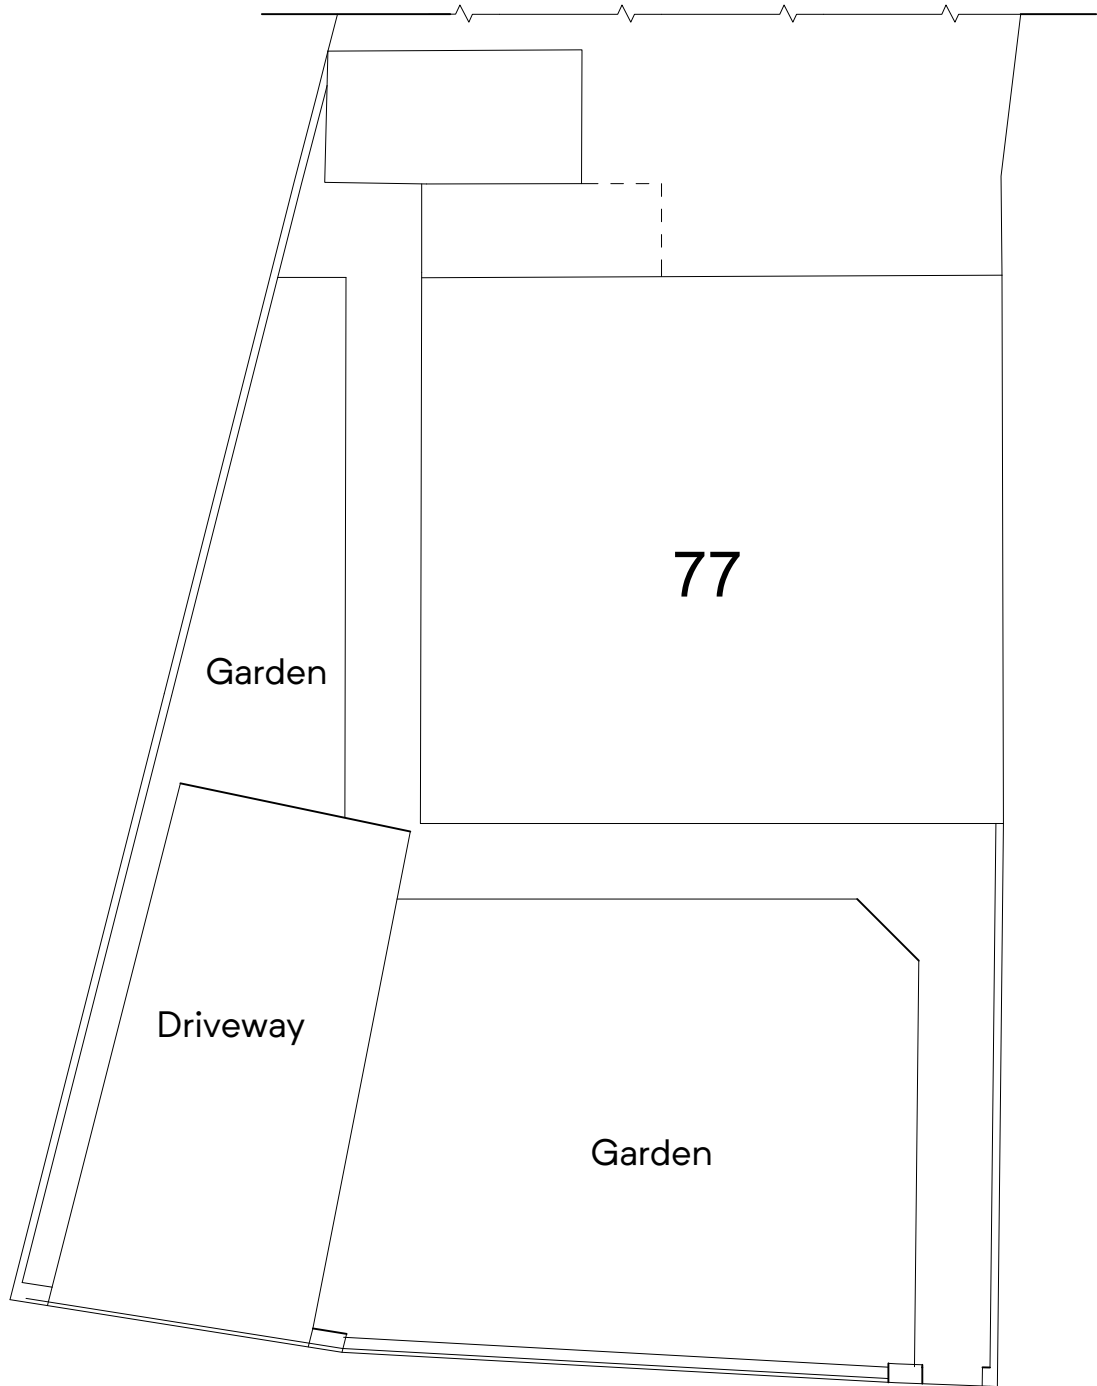

Driveway
(Before)

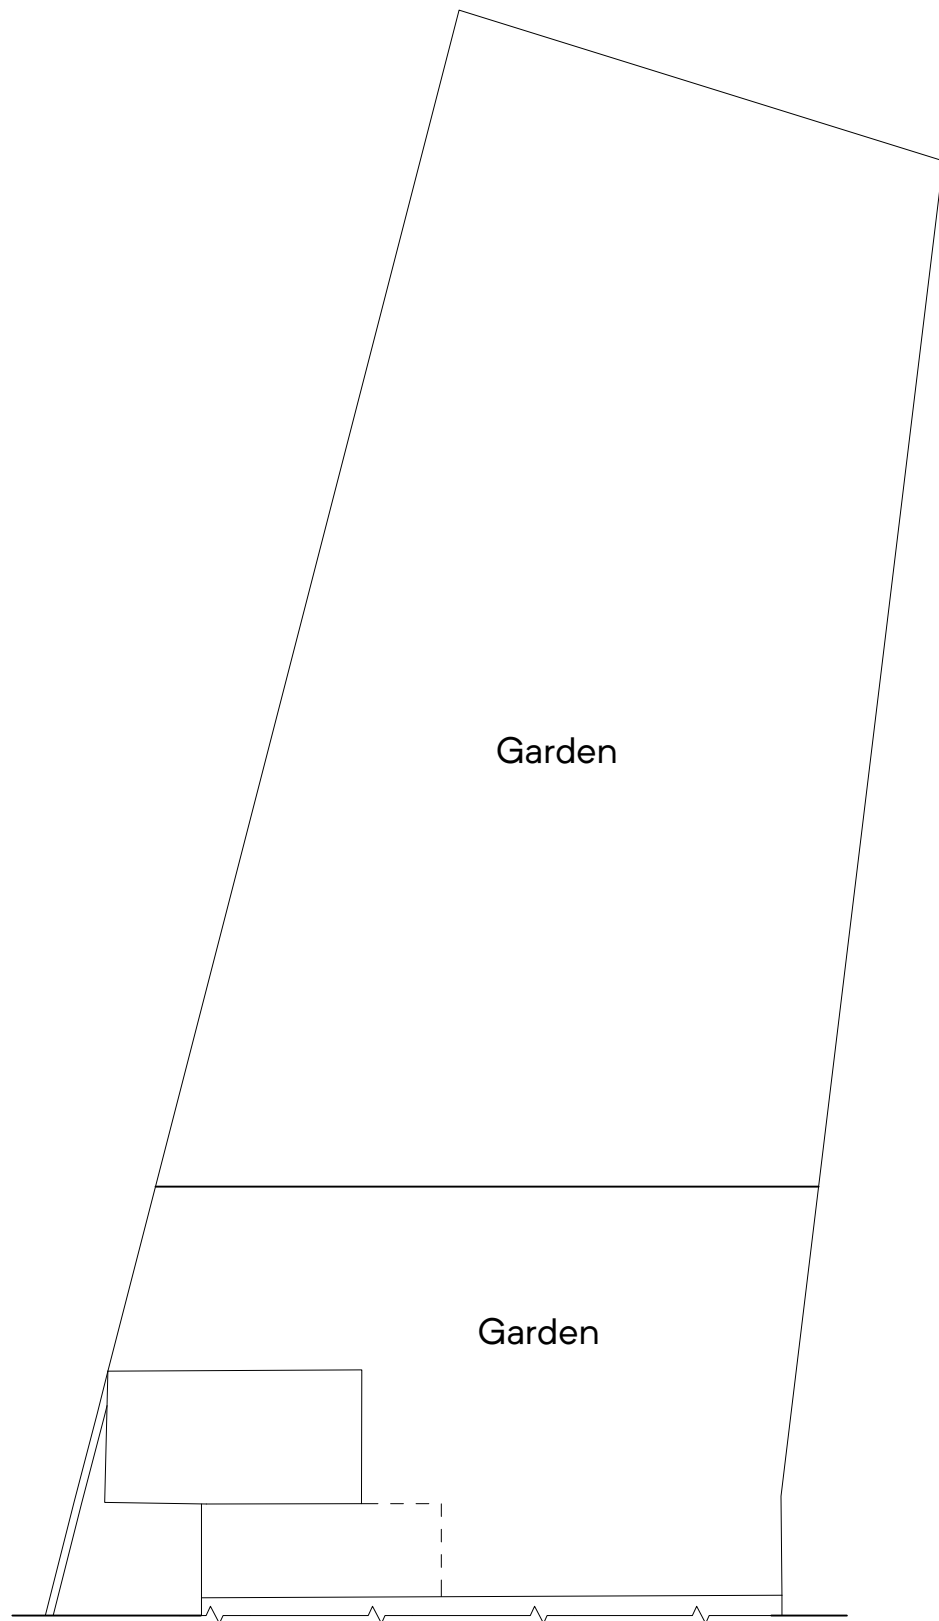

Back Garden
(Before)

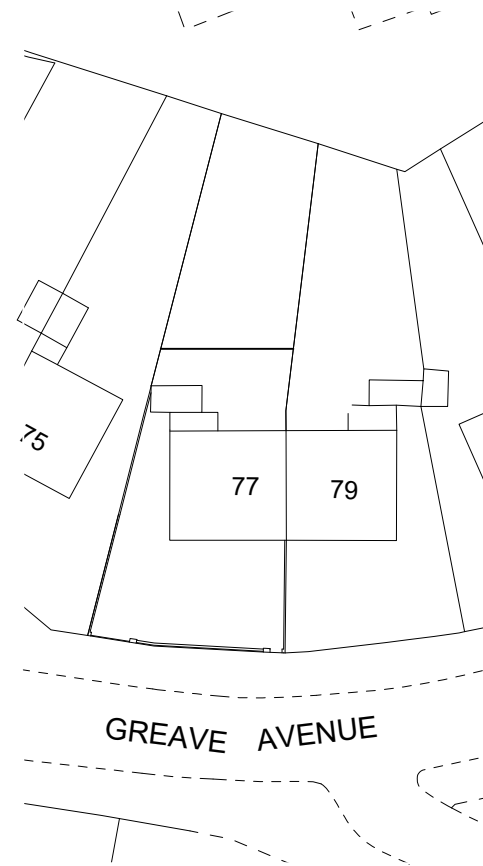

SITE PLAN
(Before)

Building Design Services

For:

Scale:

M.FAROOQ
418 Bury Road
Rochdale
OL11 5EU
01706 712231
0796 7605 763

MR KHALID
RETROSPECTIVE
APPLICATION FOR
ALTERATION OF FRONT
DRIVEWAY & THE
RETAINING WALL AT THE
REAR OF
77 Greave Avenue
Rochdale
OL11 5EF


(Plan)
1:100 @ A3

(Site Plan)
1:500 @ A3

Job No. & Sheet

2375/1


bds

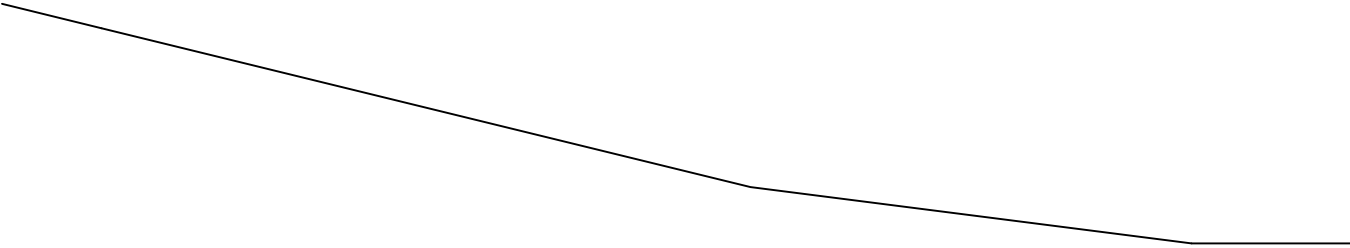


Elevation A
(Before)




Elevation B
(Before)

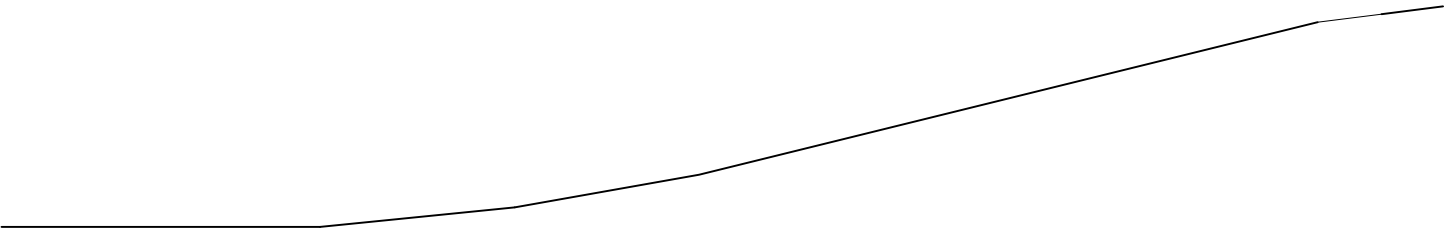


Elevation C
(Before)

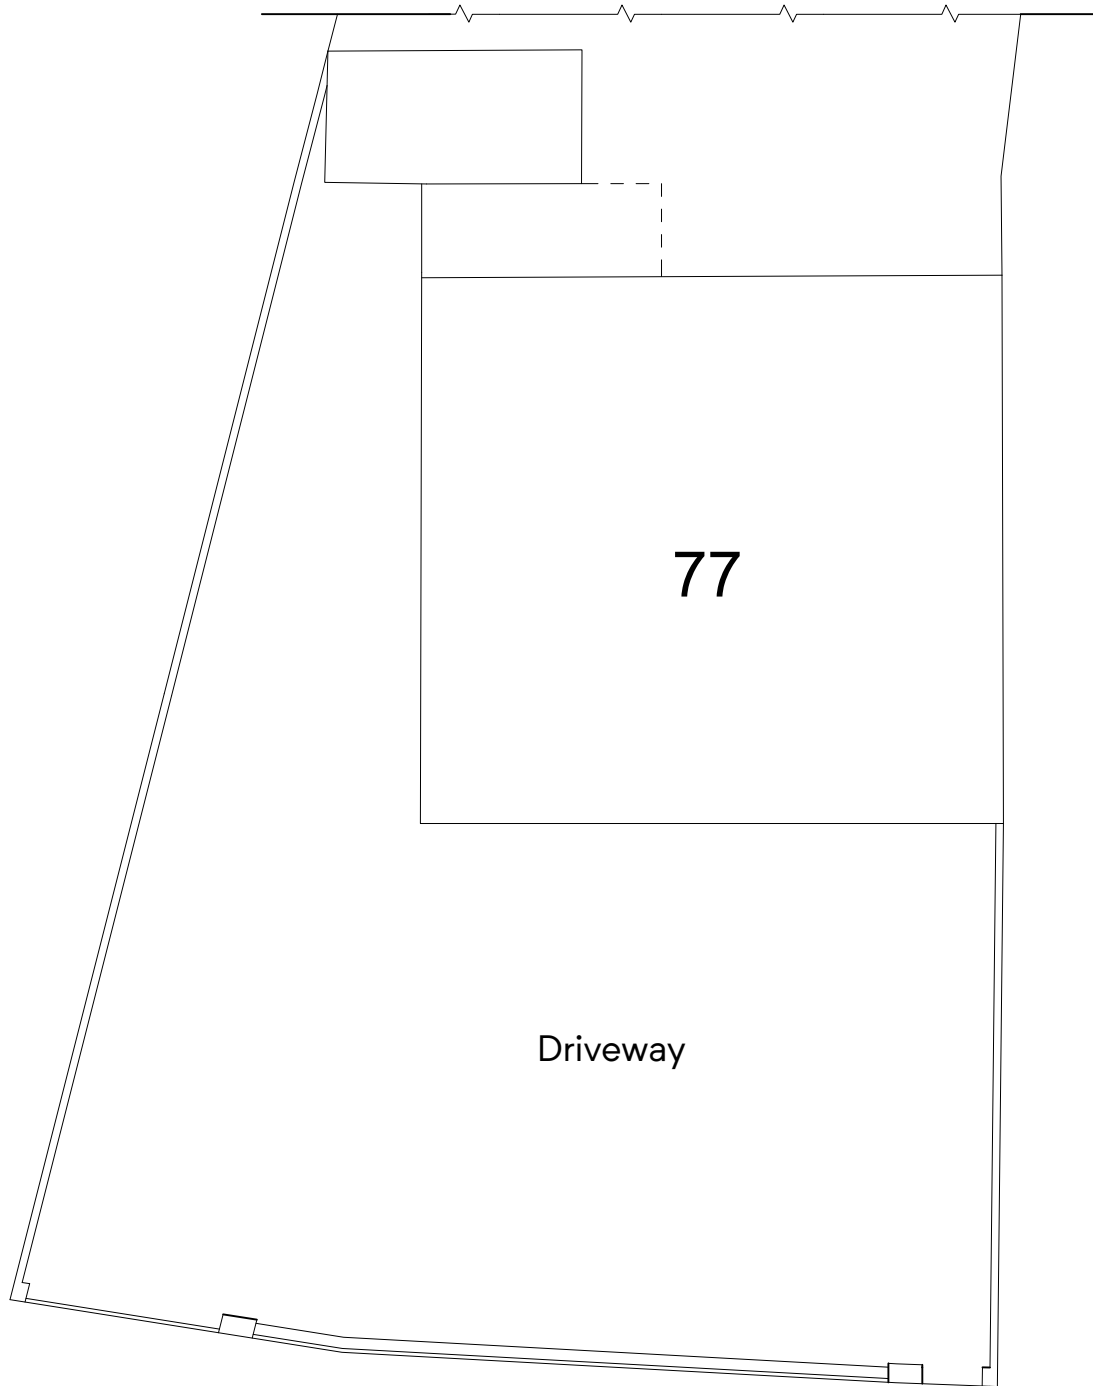

Driveway
(After)

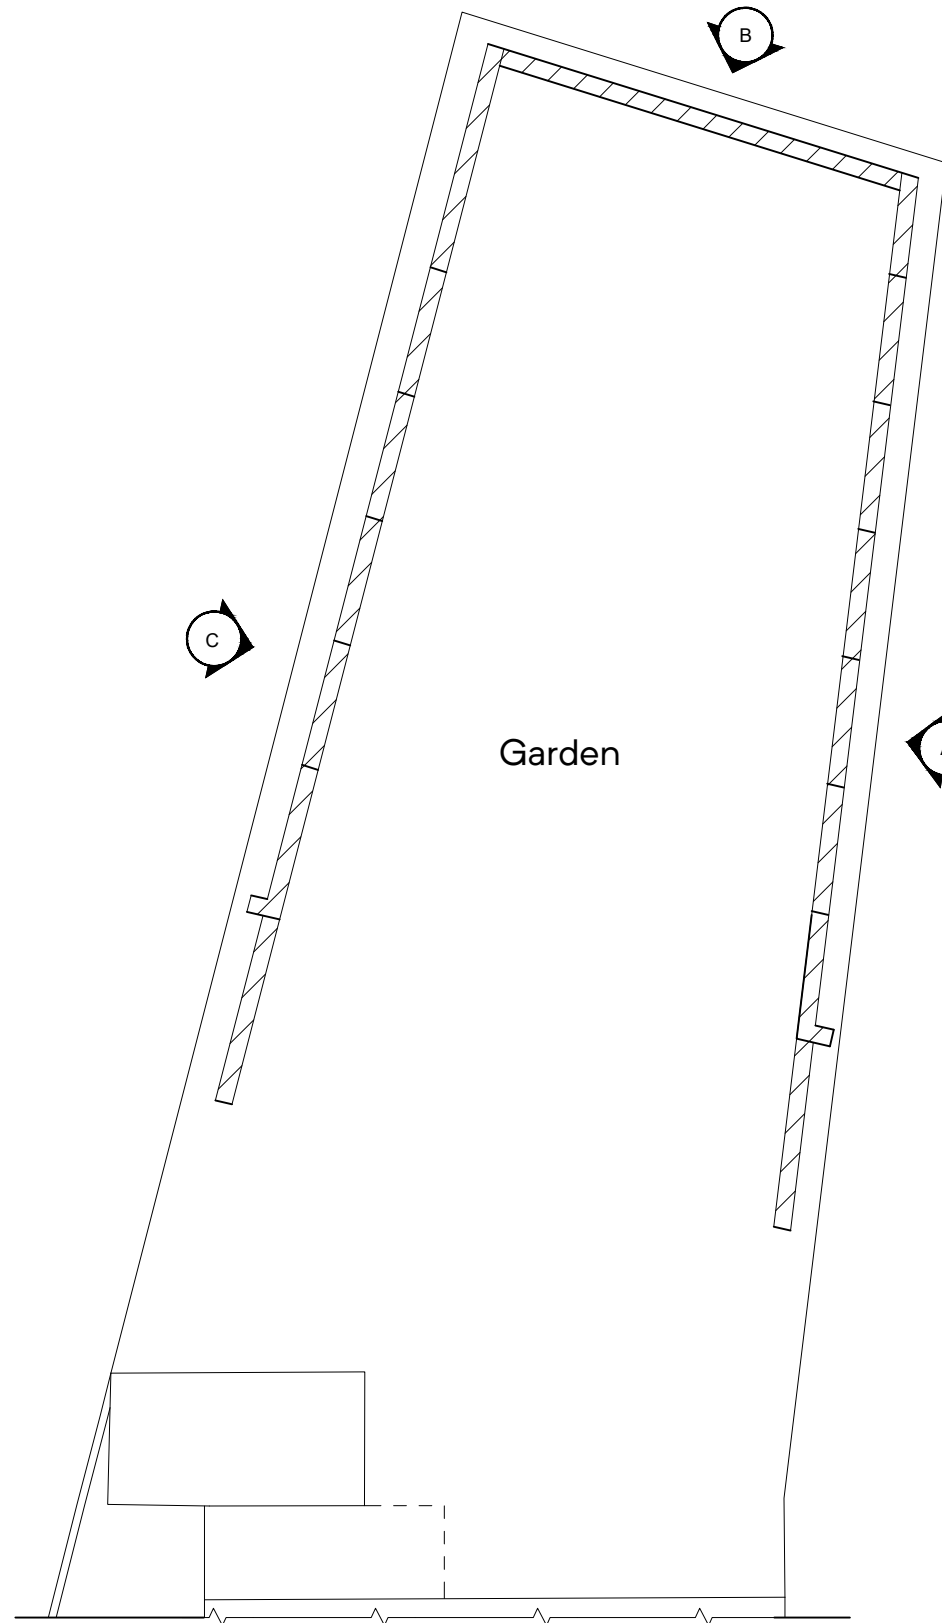

Back Garden
(After)

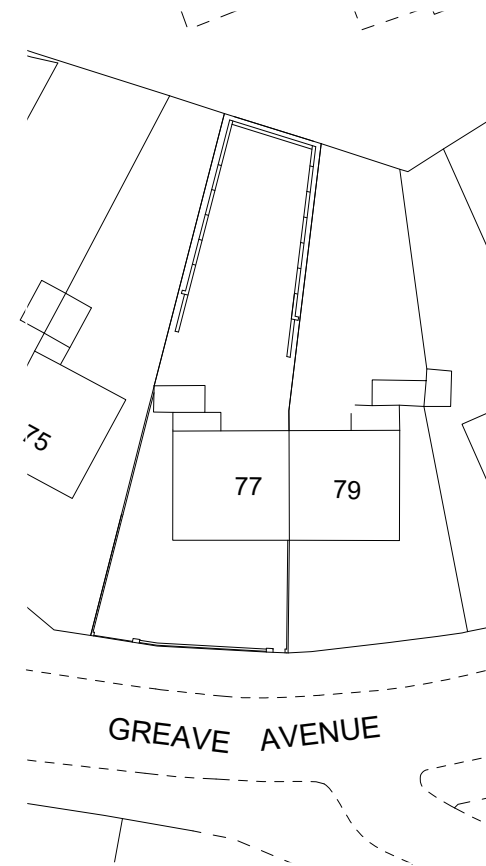

SITE PLAN
(After)

Building Design Services

M.FAROOQ
418 Bury Road
Rochdale
OL11 5EU
01706 712231
0796 7605 763

For:

MR KHALID
RETROSPECTIVE
APPLICATION FOR
ALTERATION OF FRONT
DRIVEWAY & THE
RETAINING WALL AT THE
REAR OF
77 Greave Avenue
Rochdale
OL11 5EF

Scale:


(Plan)
1:100 @ A3

(Site Plan)
1:500 @ A3

Job No. & Sheet

2375/3


bds

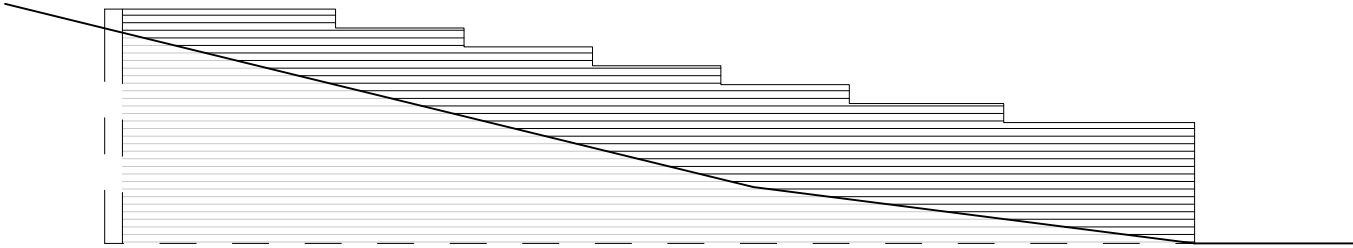

Elevation A
(After)



Elevation B
(After)

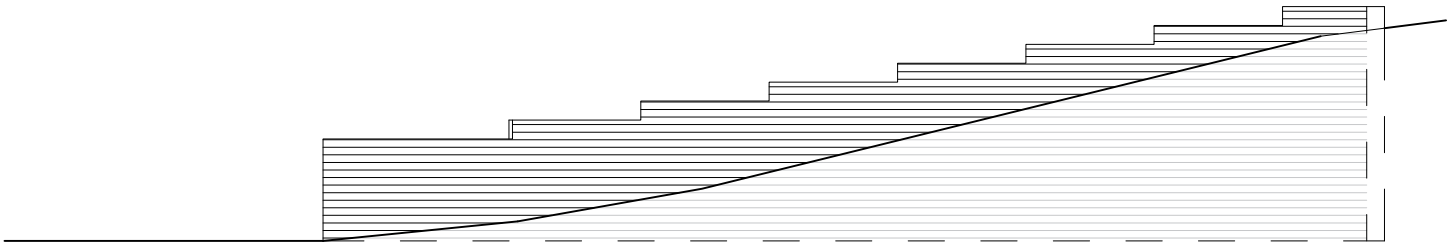

Elevation C
(After)