



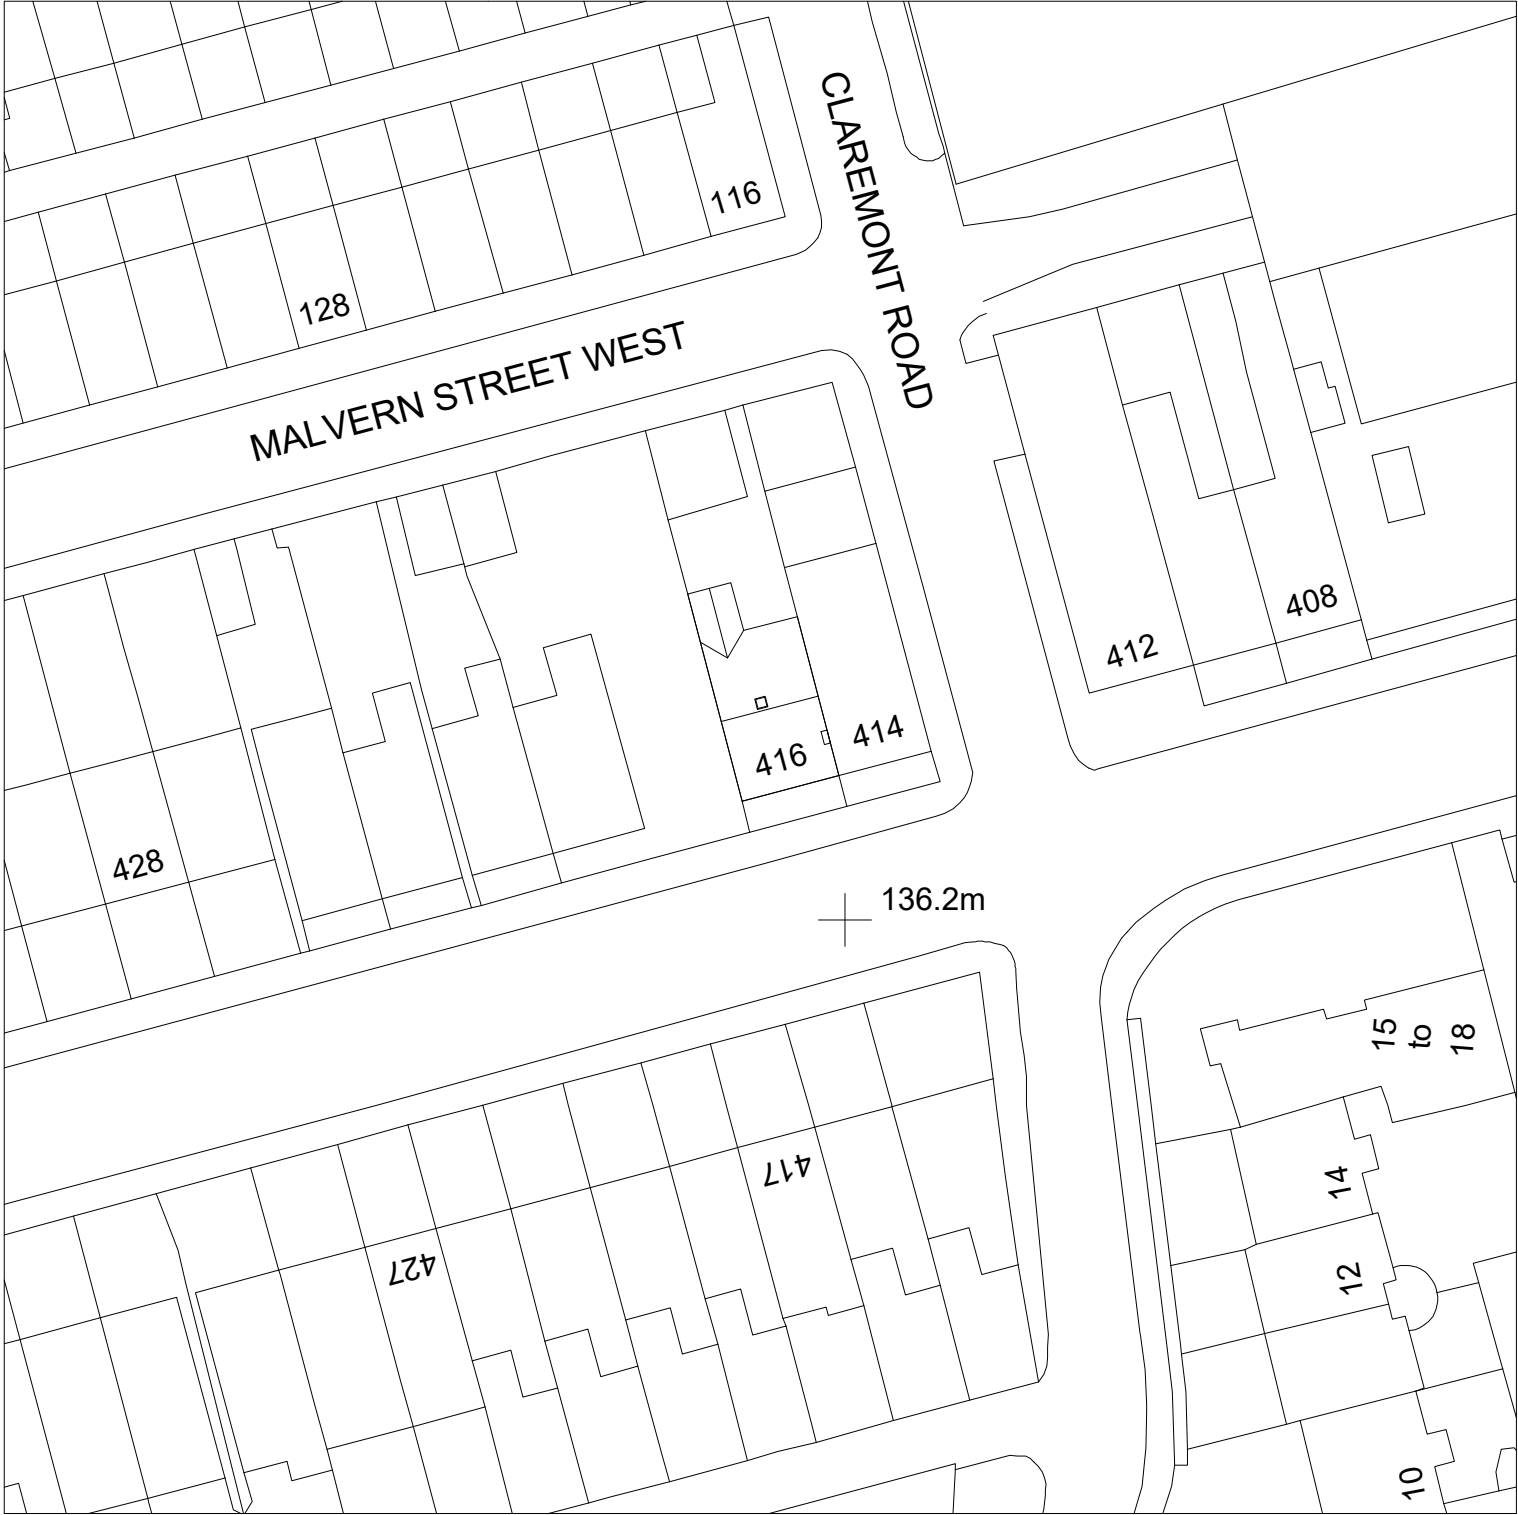

W: adeptdesignltd.co.uk | M: 07496819062 | E: enquiries@adeptdesignltd.co.uk

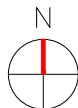

PROJECT	416 BURY ROAD, ROCHDALE, OL11 5EU
TITLE	EXISTING SITE PLAN
NUMBER	A100
SCALE	1:500

REVISION	001
CLIENT	MR. & MRS. BI
STATUS	PLANNING ISSUE
DATE	06/11/2025