



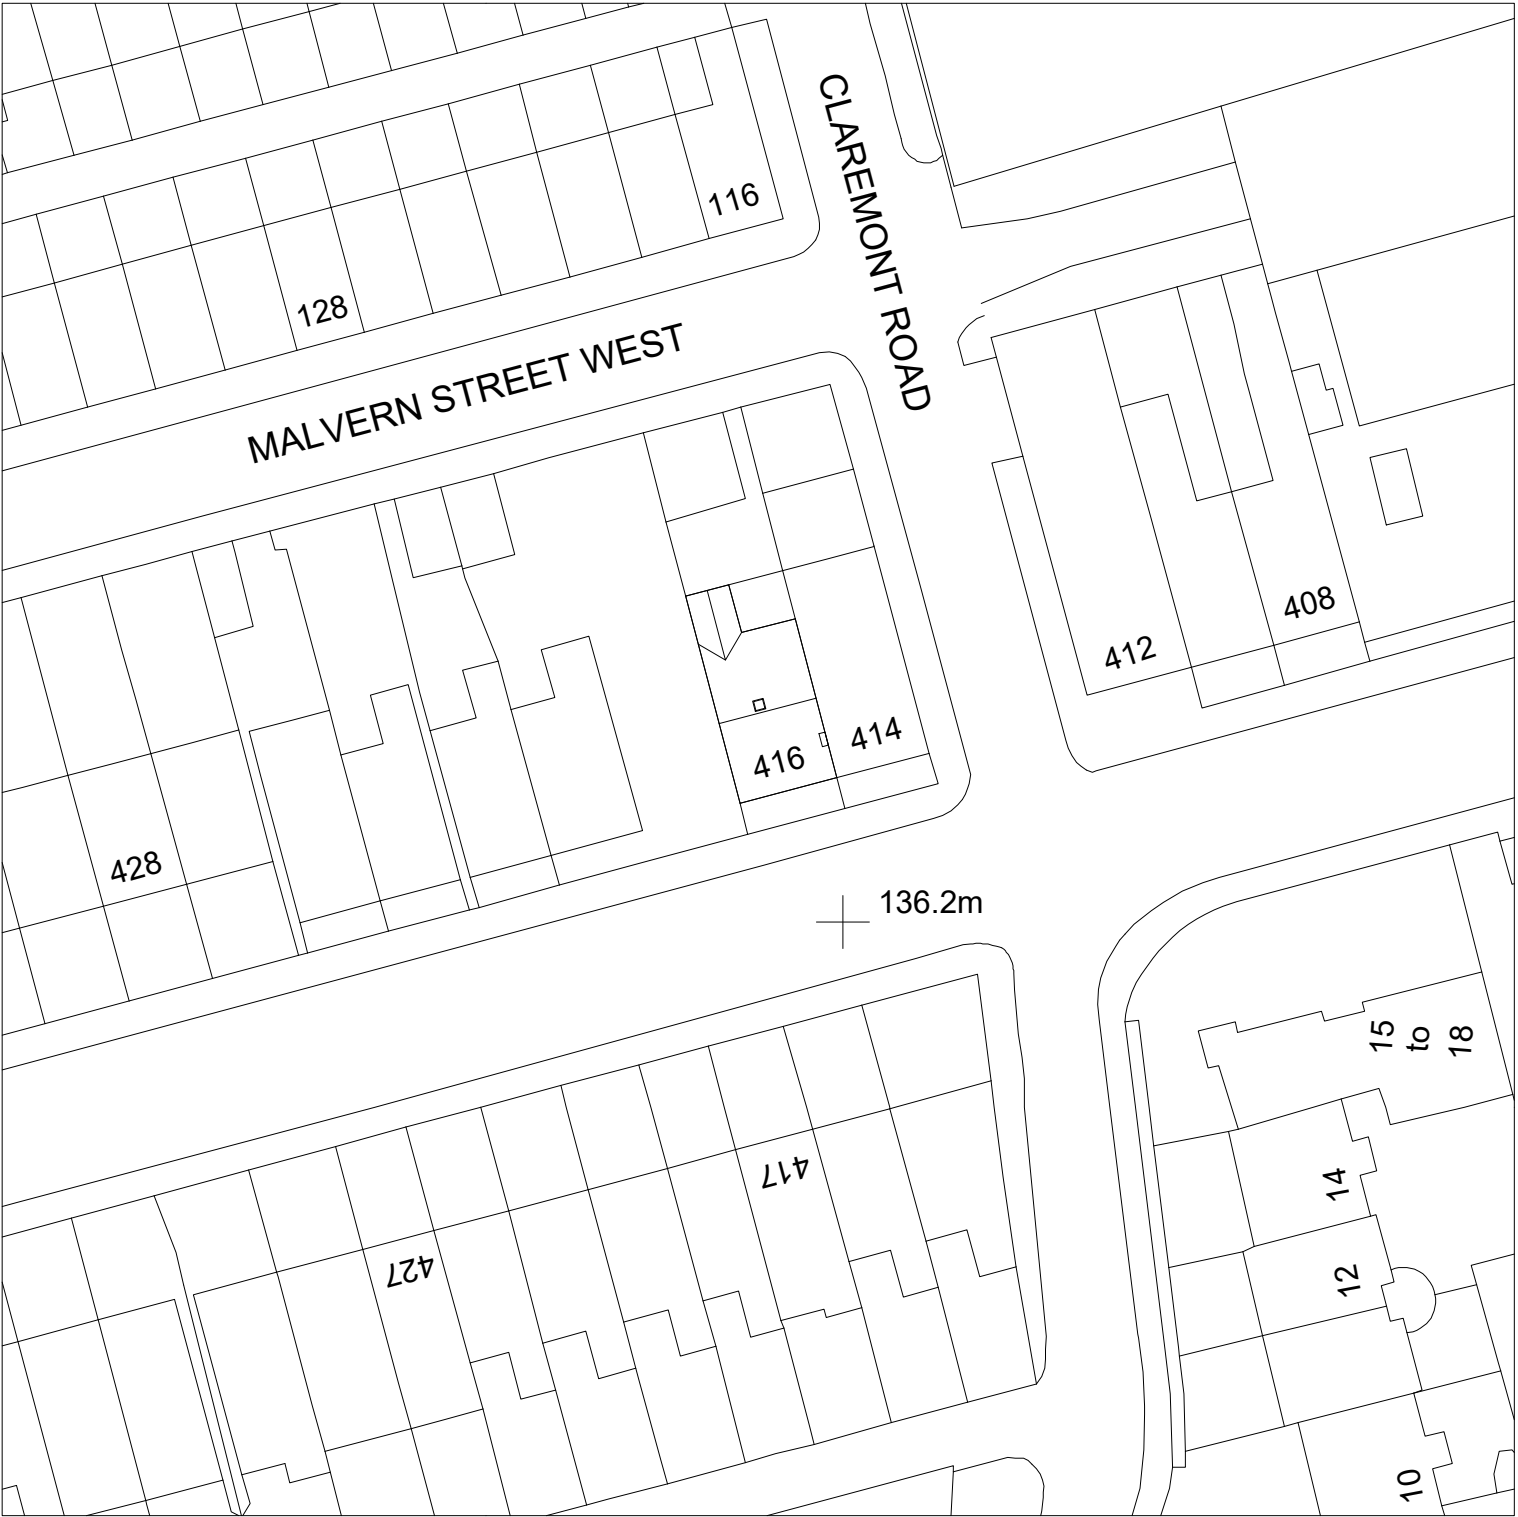

W: adeptdesignltd.co.uk | M: 07496819062 | E: enquiries@adeptdesignltd.co.uk

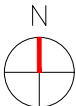

PROJECT	416 BURY ROAD, ROCHDALE, OL11 5EU	REVISION	001
TITLE	PROPOSED SITE PLAN	CLIENT	MR. & MRS. BI
NUMBER	A101	STATUS	PLANNING ISSUE
SCALE	1:500	DATE	06/11/2025