


CSI 233 location plan

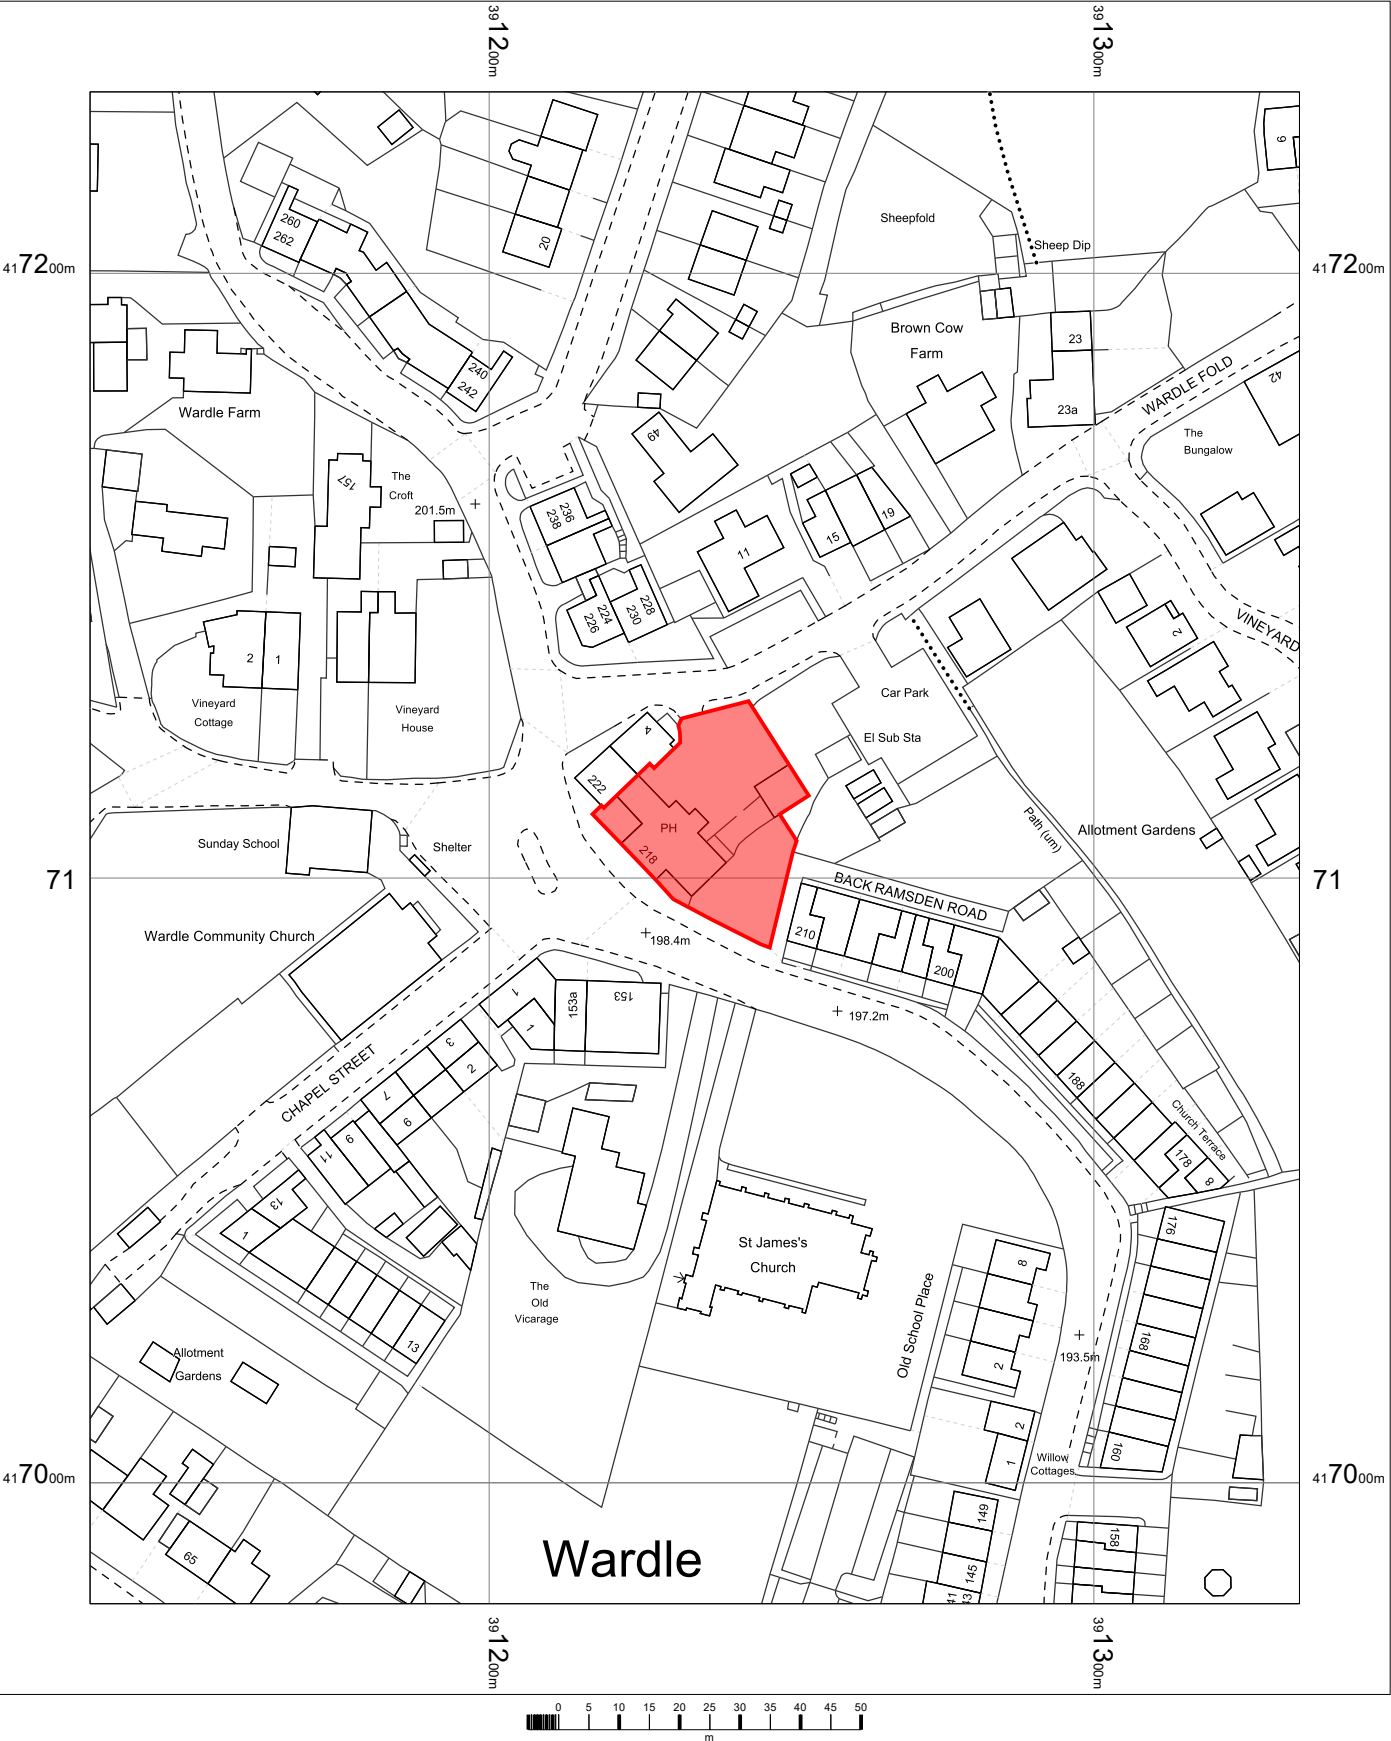

Globe Inn
218 Ramsden Road
Rochdale
OL12 9NU

OS MasterMap 1250/2500/10000 scale
Tuesday, December 16, 2025, ID: JEW-01255587
maps.johnewright.com

1:1250 scale print at A4, Centre: 391234 E, 417105 N

© Crown Copyright Ordnance Survey. Licence no.
AC0000805567



johnewright
maps@johnewright.com
tel: 0115 950 6633