




IF IN DOUBT - ASK

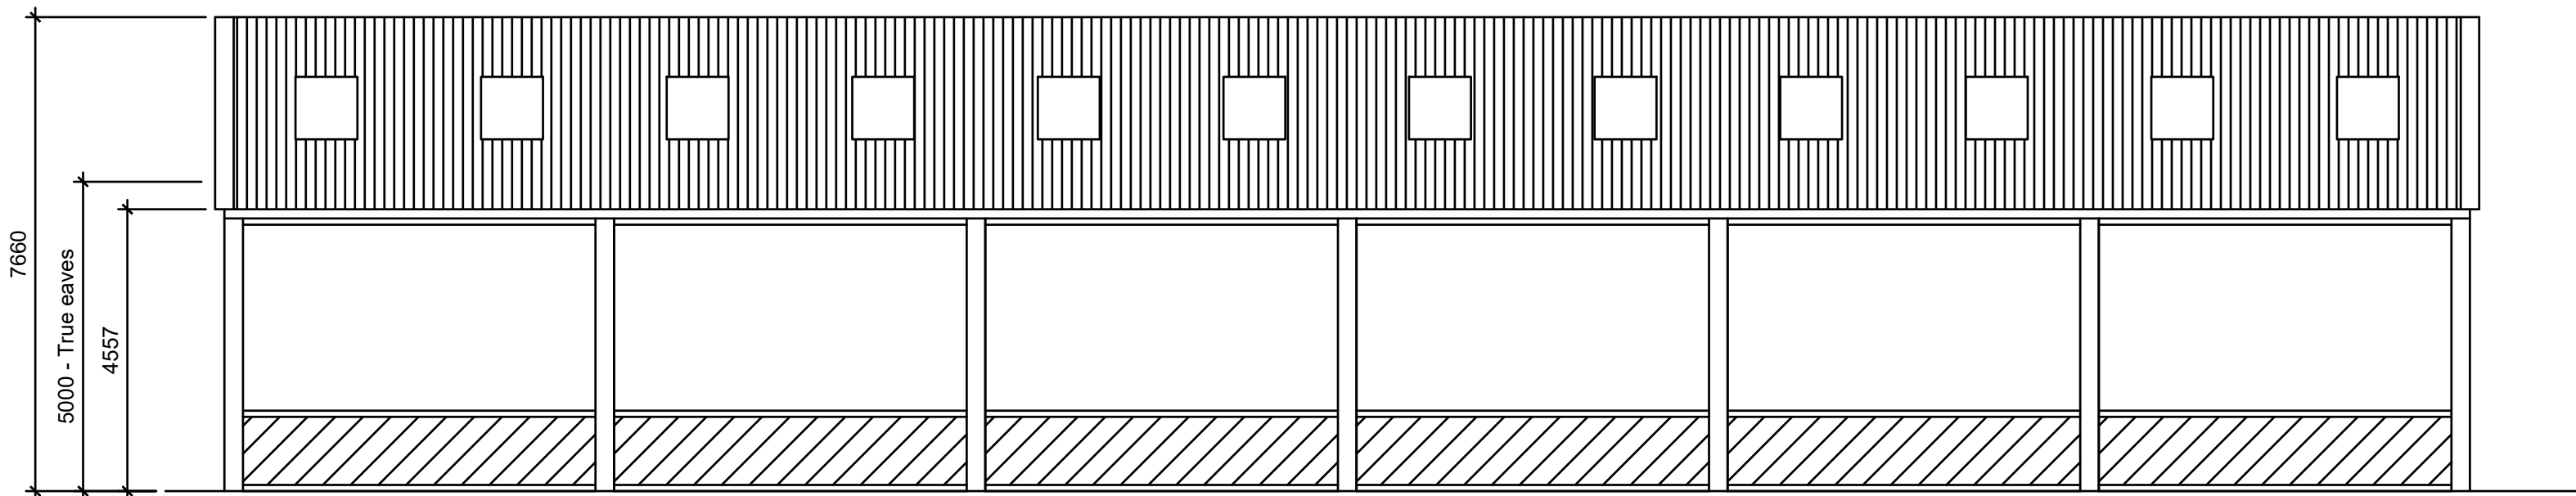


ELEVATION 7 - 1

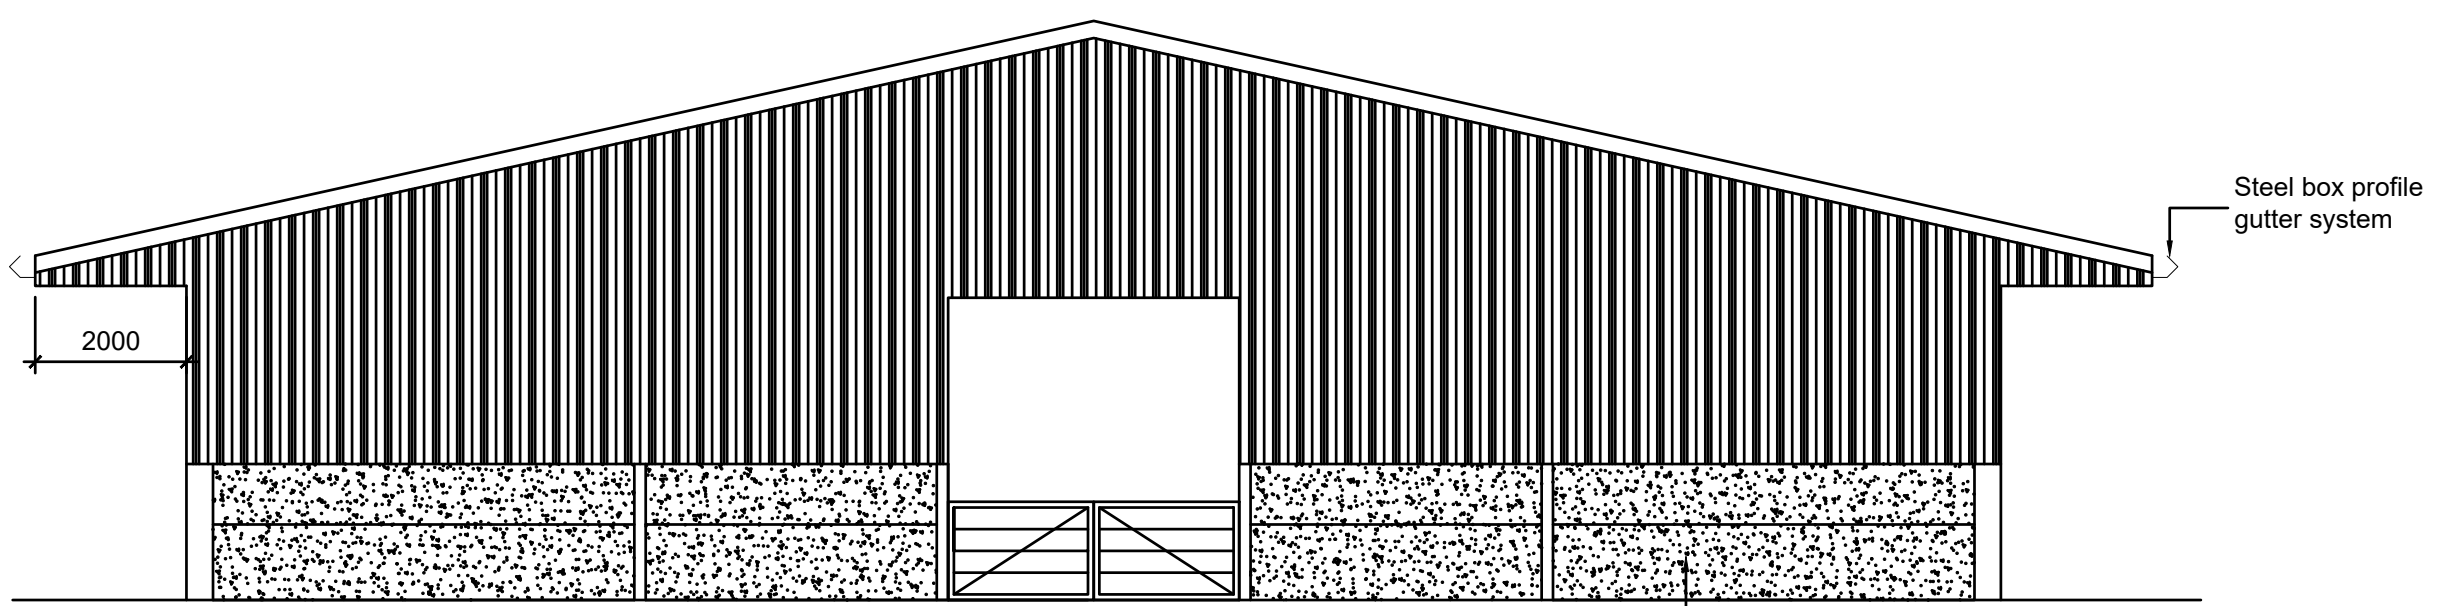


ELEVATION 1 - 14

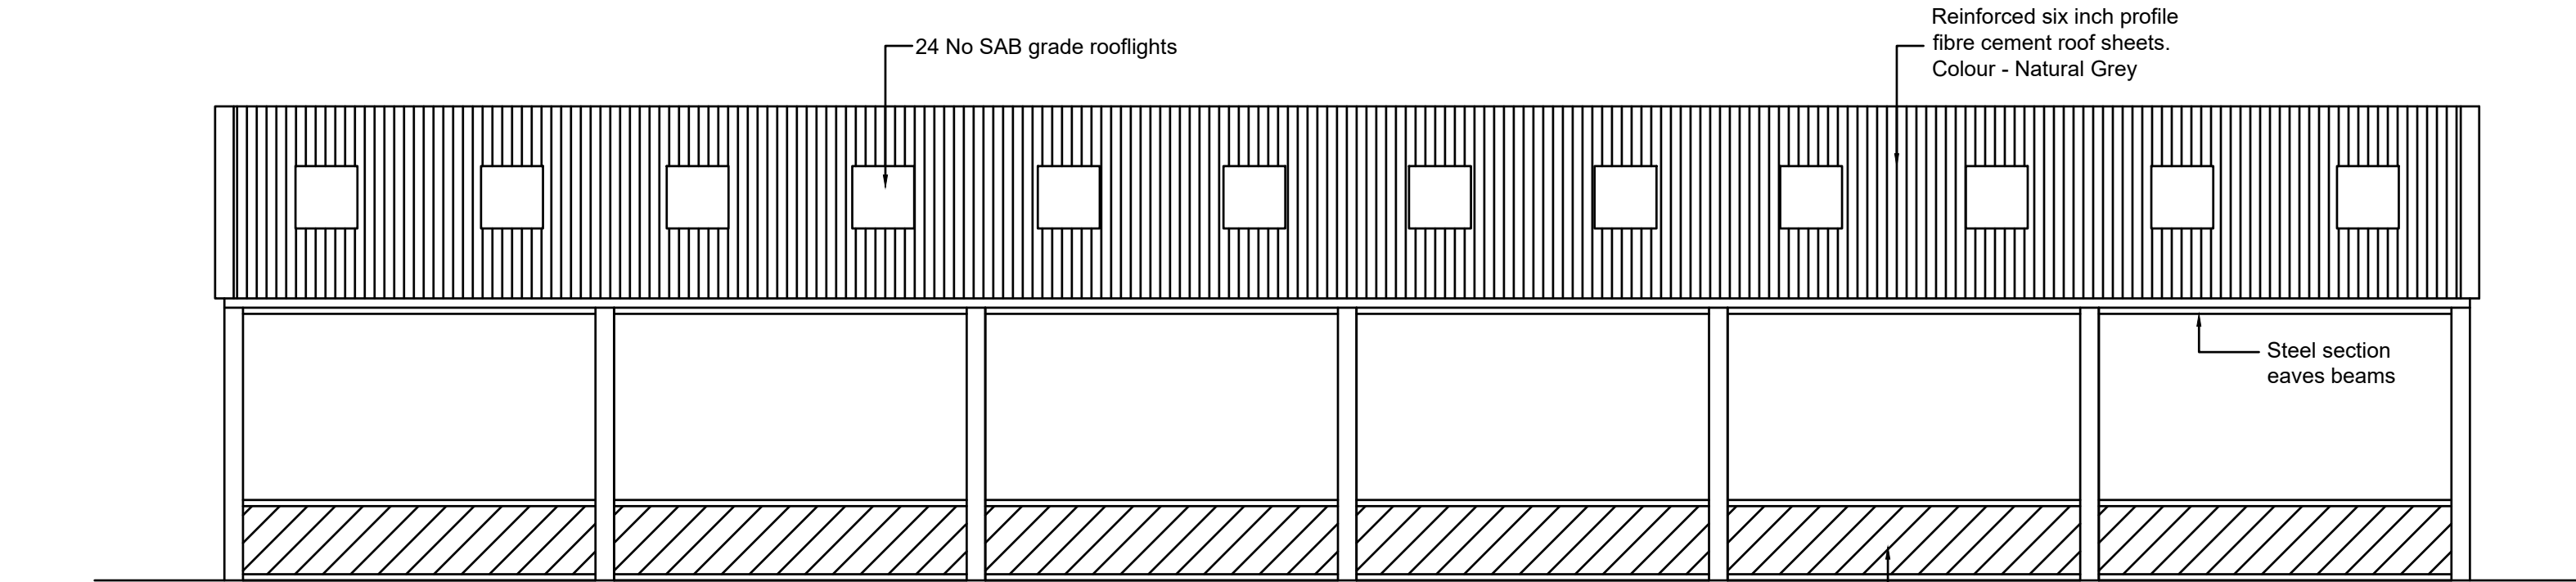

ELEVATION 14 - 8

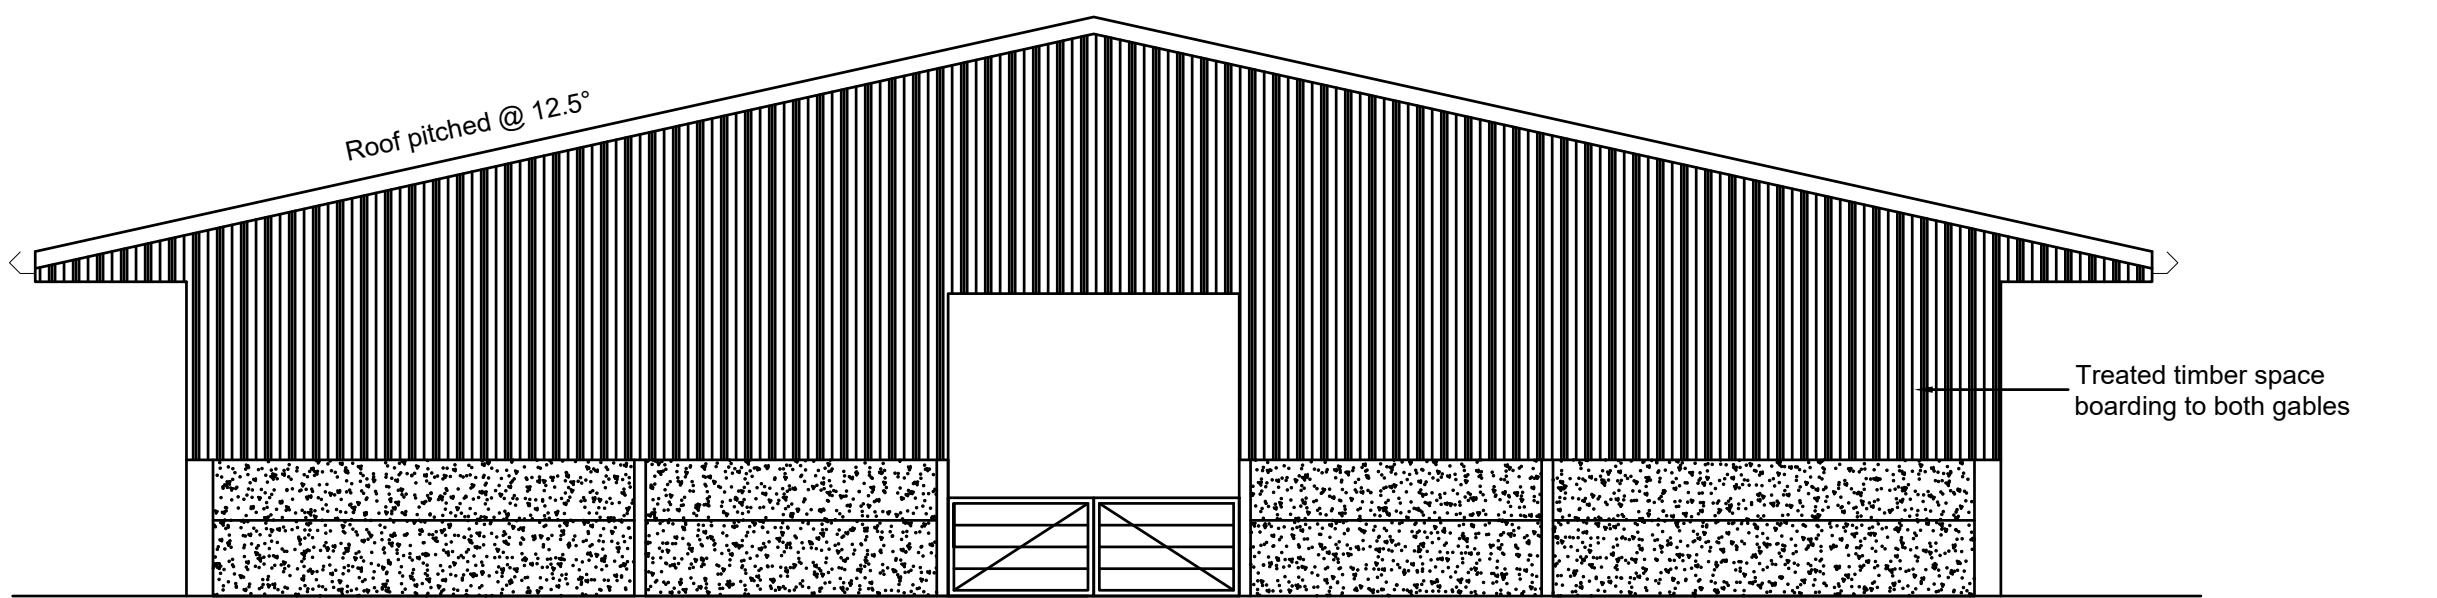

ELEVATION 8 - 7

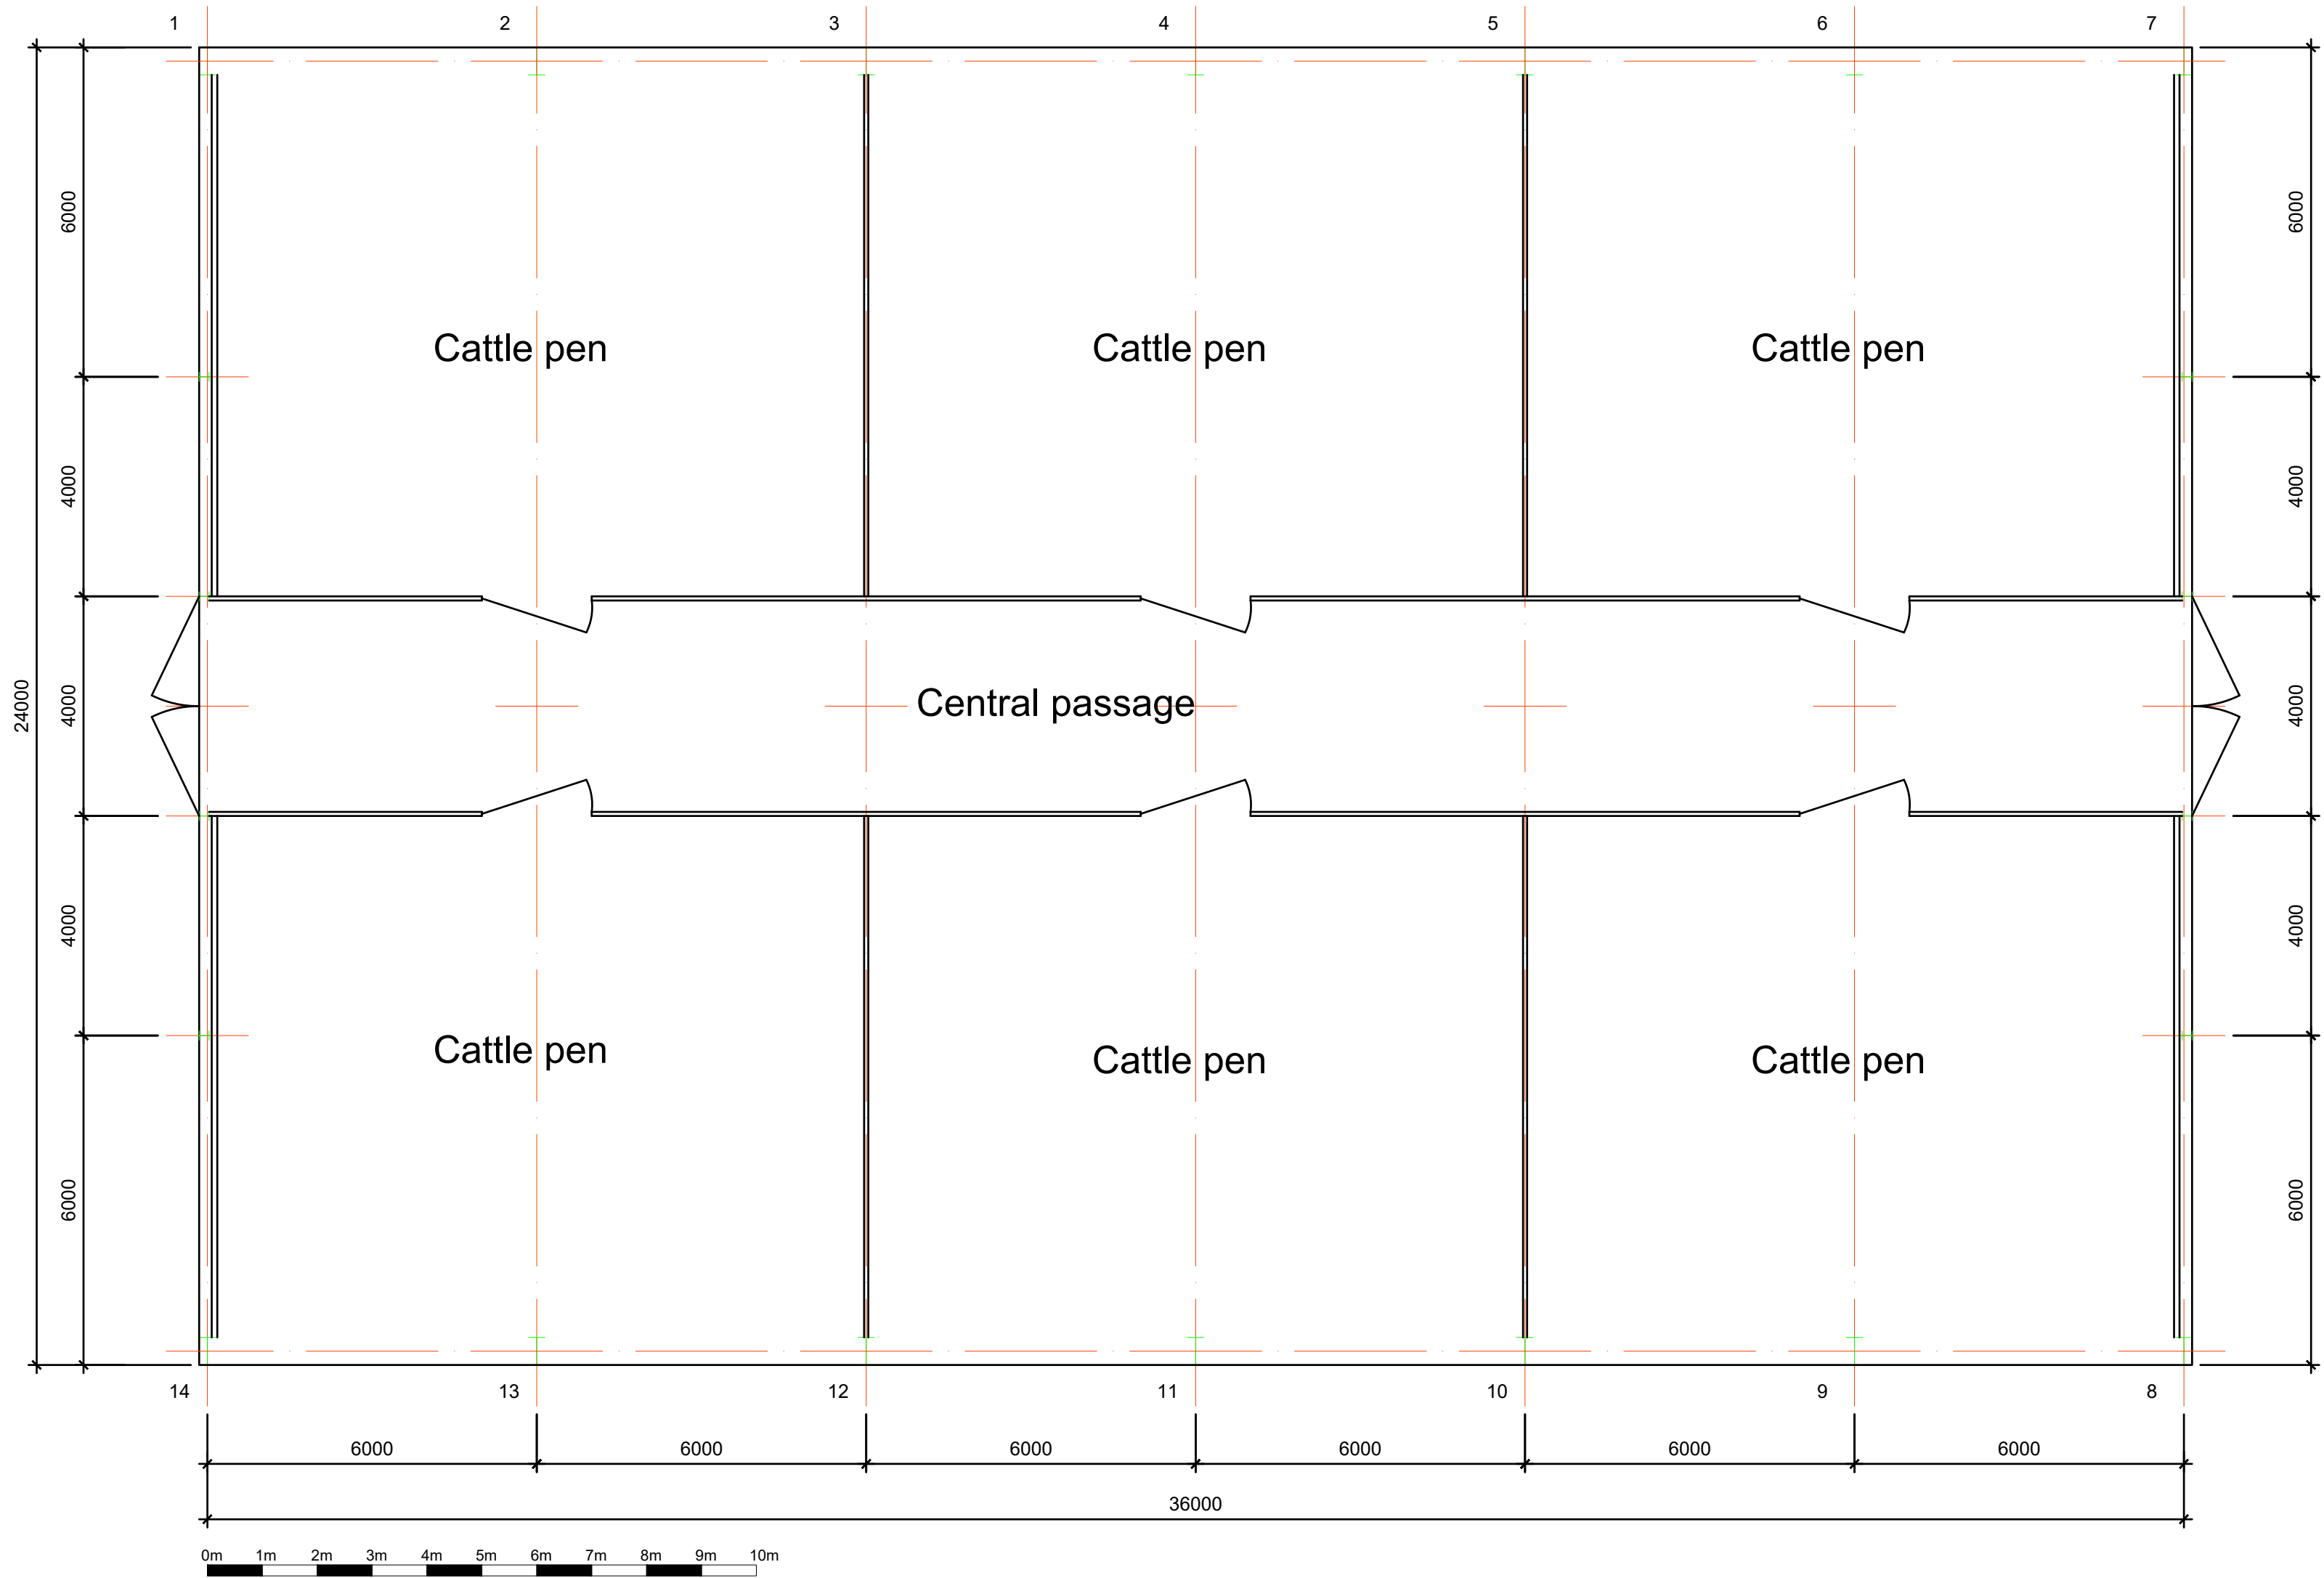

NOTE!
ALL MAPS REPRODUCED UNDER LICENCE No 100047474.

NOTE
ALL MATERIALS USED ON THE PROPOSED STRUCTURE WILL BE IN KEEPING WITH THE ADJOINING AND SURROUNDING BUILDINGS.

COPYRIGHT NOTICE
DRAWING REMAINS THE PROPERTY OF CT PLANNING AND MAY NOT BE REPRODUCED OR ALTERED WITHOUT THE PRIOR CONSENT OF MARK TUSON.

Date March 2025	Approved by
Drawn by MT	Scale - 1 : 100 (A1)
Notes	
Client Ashfold Quality Meats Ltd Tunshill Lane OL16 3TS	Details Proposed new livestock building
CT PLANNING Tel - 01543 418779 Email - apps@ctplanning.co.uk Web - www.ctplanning.co.uk Three Spires House, Station Road, Lichfield, Staffordshire, WS13 6HX	
REVISION:- C.	DRAWING NO:- CT 25 / 023 / 1

