
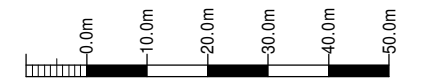


Slattocks
Roundabout

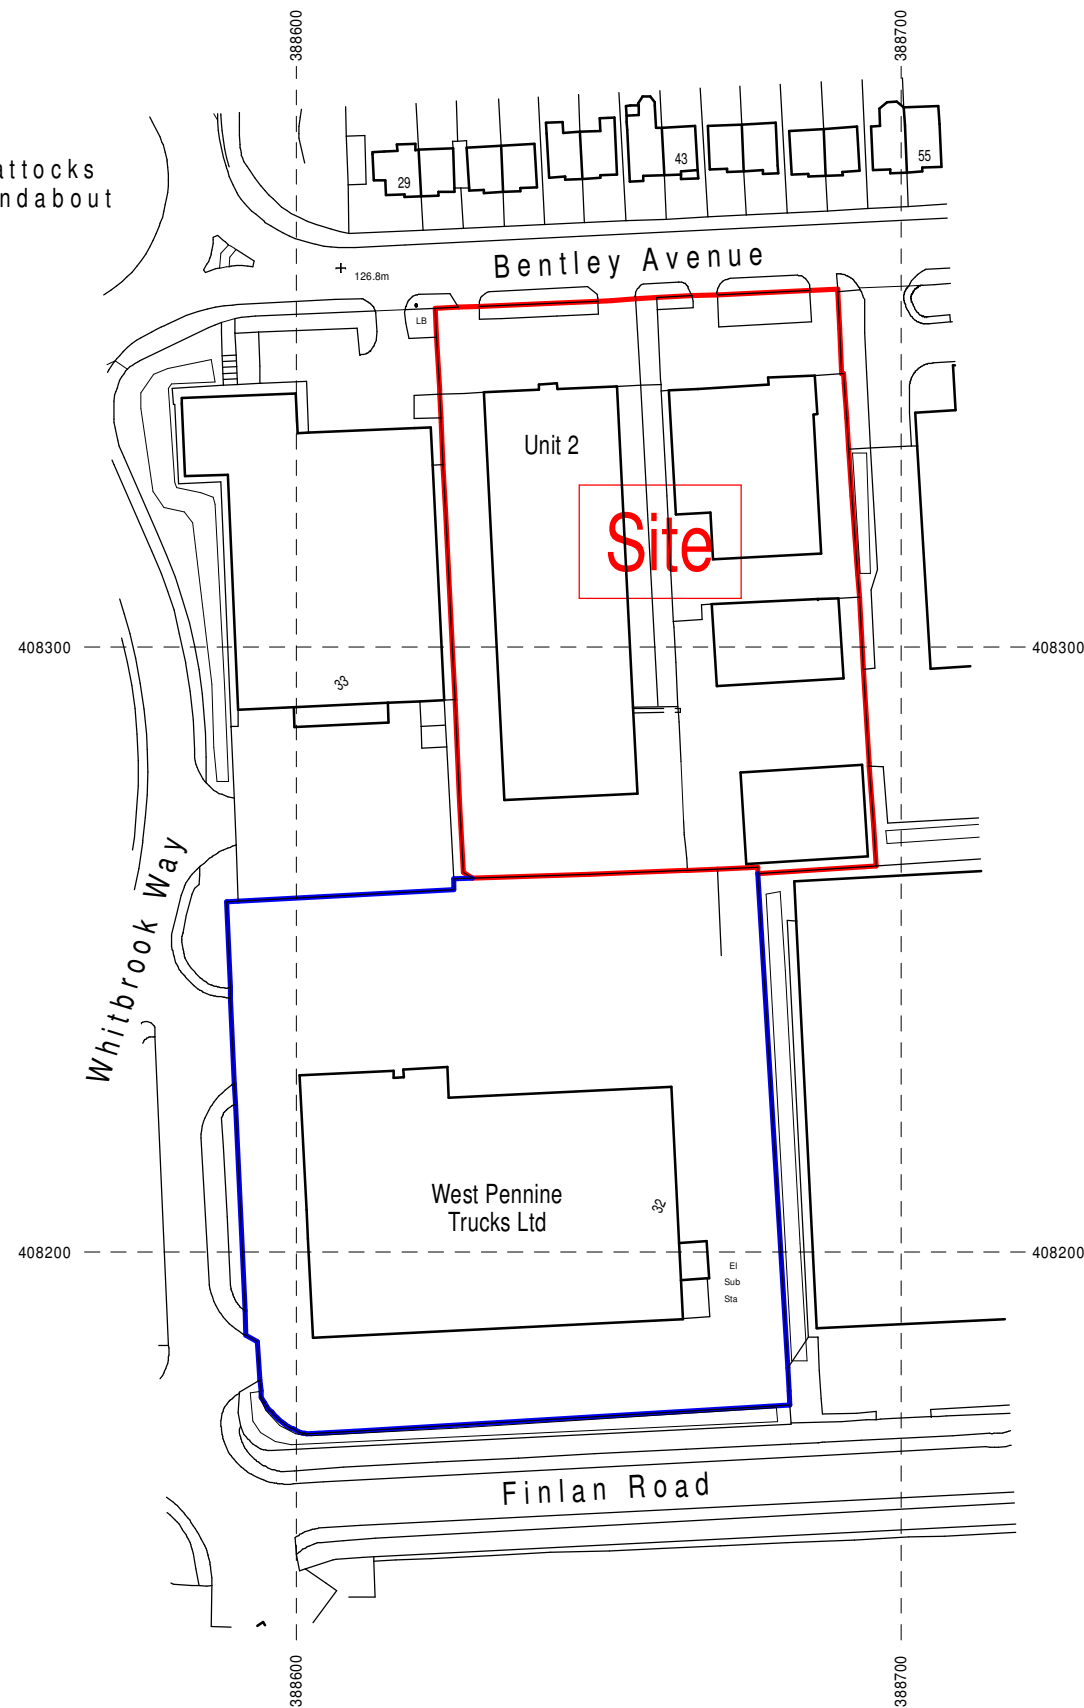

scale bar @ 1:1250

© Crown copyright and database right 2025
Ordnance Survey licence AC0000848283

Montgomery Developments Ltd

Proposed Extensions + Alterations
Unit 2
Stakehill Industrial Estate,
Middleton,
Manchester, M24 2RW

Planning Proposal
Location Plan

Date	Sheet	Scale
October 2025	A3	1:1250
Dwg No.	Rev.	Drawn
2025-3012-24	-	RG

A-



10 Cawdry Buildings, Fountain Street, Leek. ST13 6JP
Telephone: 01538 386002
E-mail: info@sammonsLtd.co.uk
Web: www.sammonsLtd.co.uk

This drawing is copyright.
All dimensions must be checked prior to commencement.