


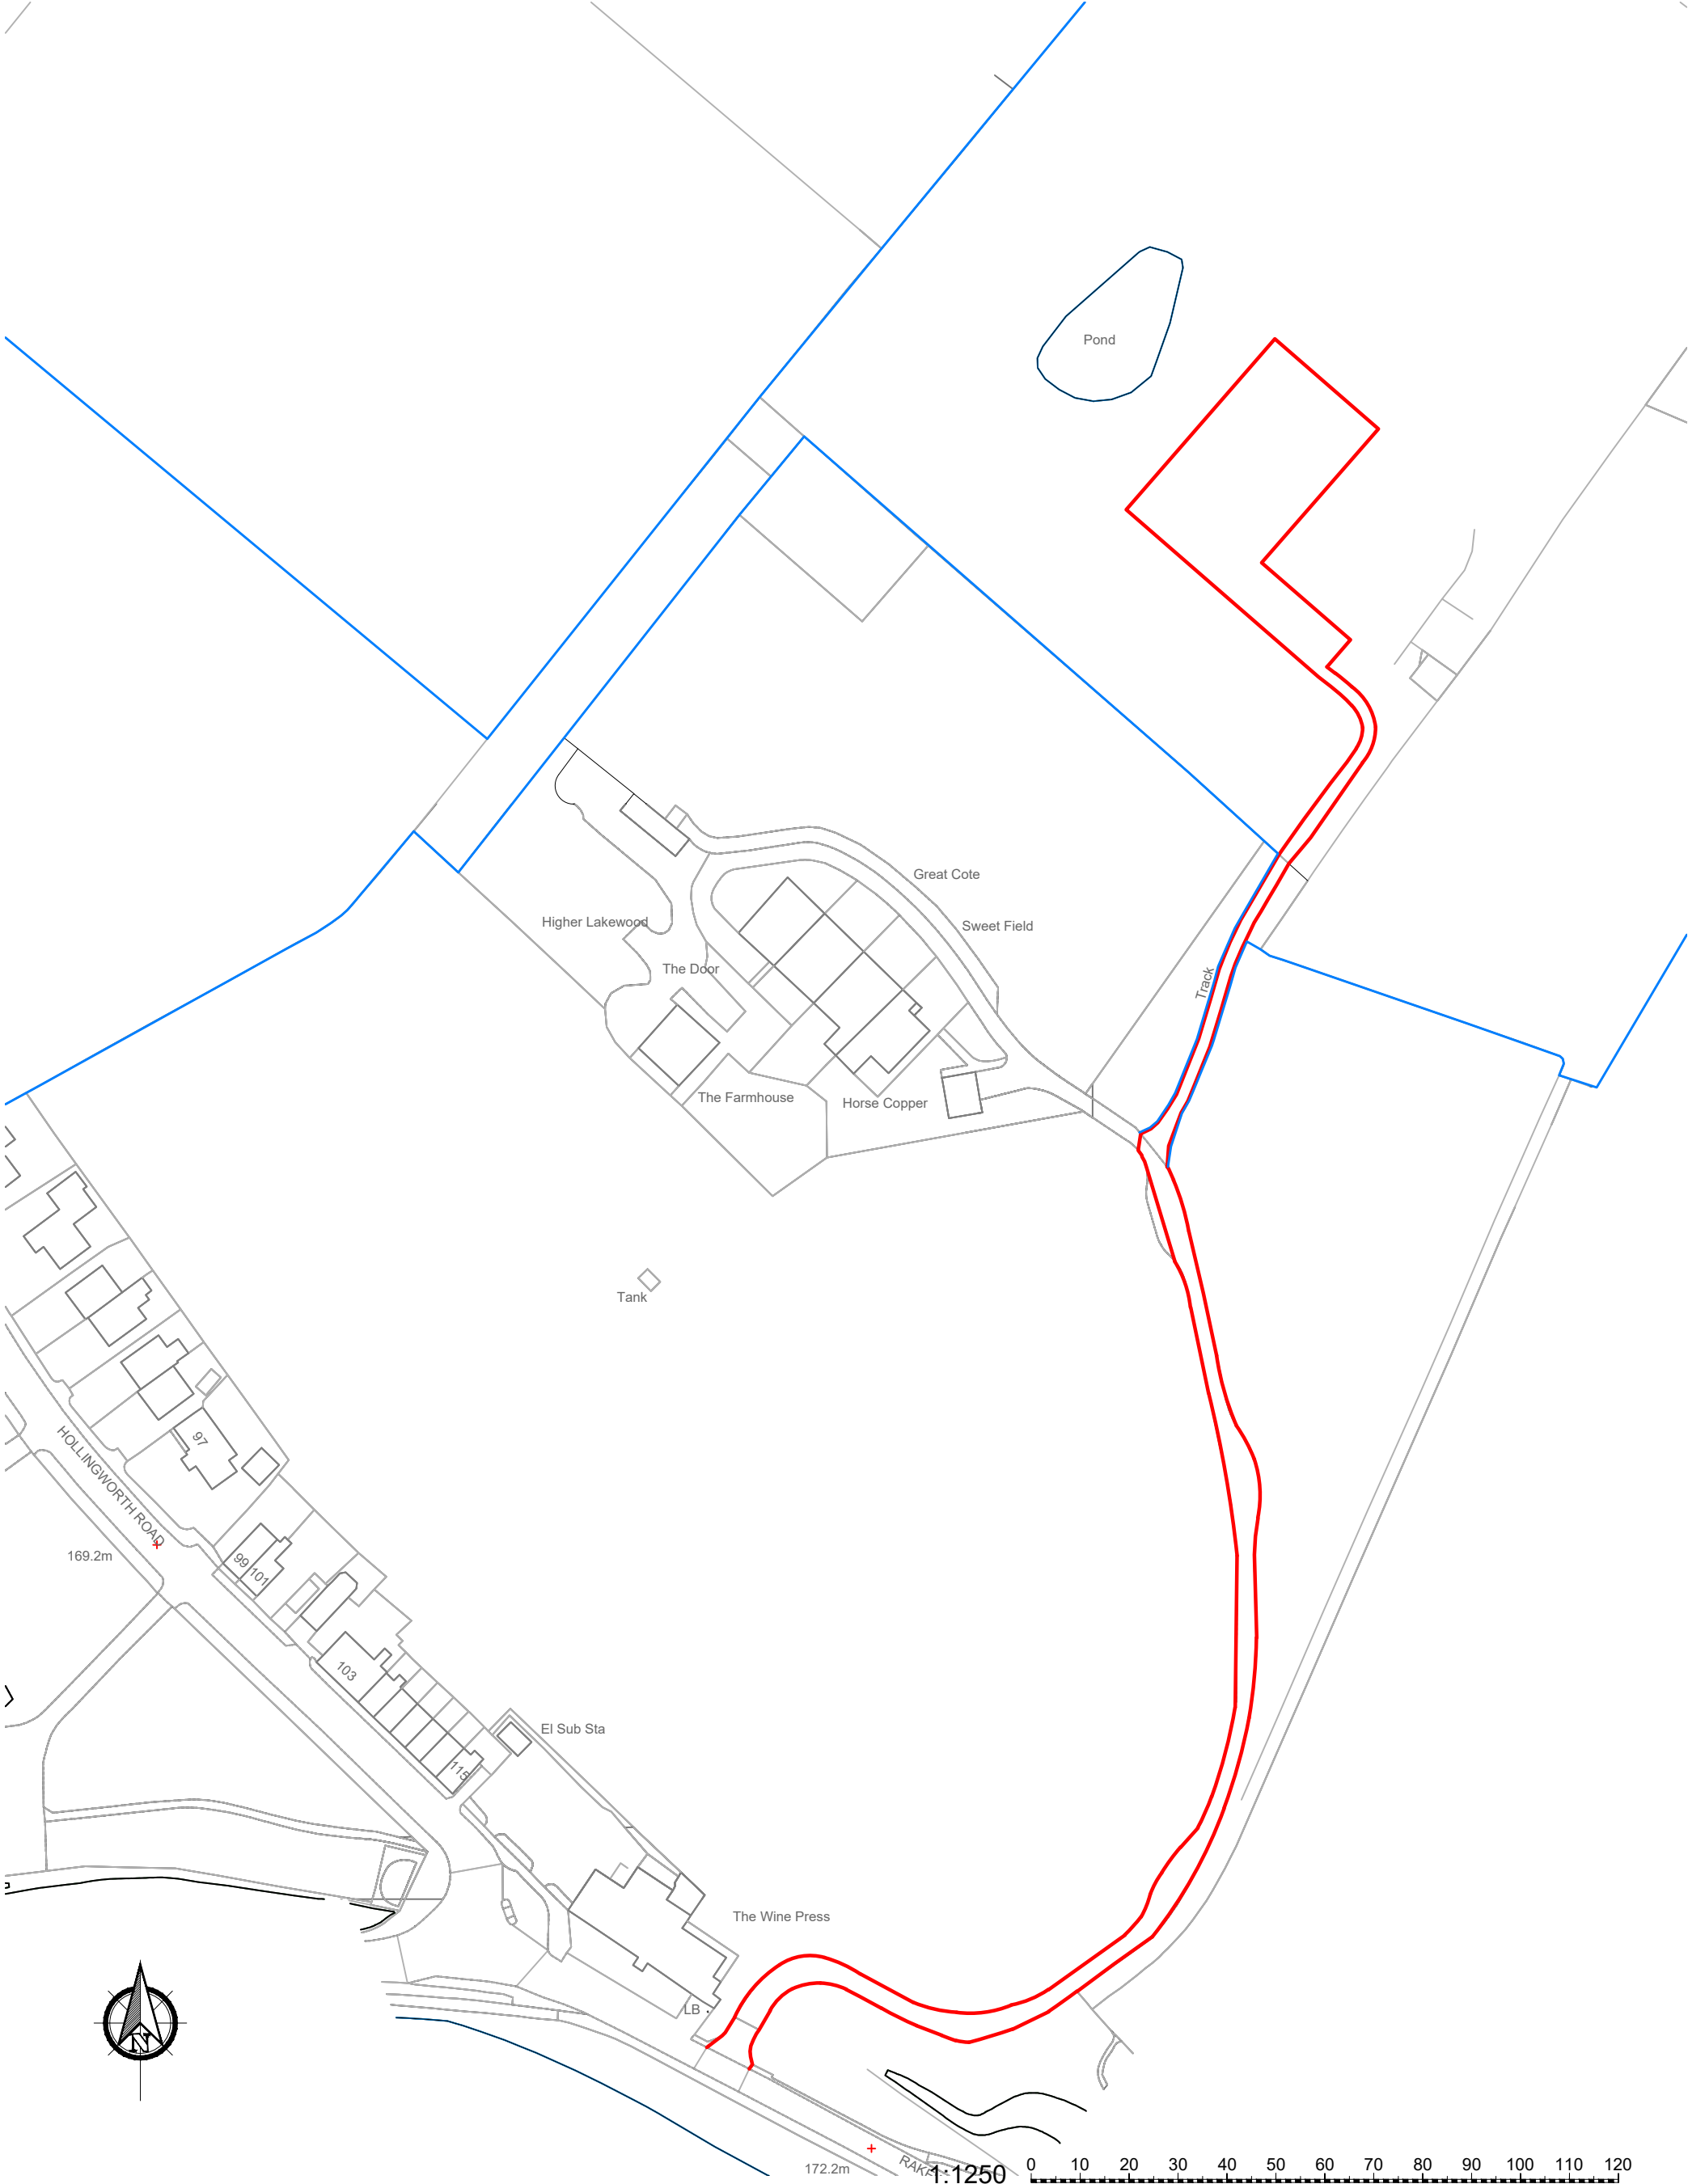

Title: Land Adjacent to Cleggswood Farm, Higher Lakewood, Hollingworth Road, Littleborough, OL15 0AZ	Client: Ashfold Quality Meats Ltd	 BUILDING ELEMENTS LTD Town Planning and Architecture Duckpond Farm Cottage, Moorgate Rd, Barnoldswick, Lancs, BB18 5SQ M: 0797 658 7694
	Project No: PWA/02 Dwg 01	
	Scale: 1:1250 @ A3	
	Date: 04.12.25	
	Drawn: DP	
	Amendments:	
LOCATION PLAN		
Notes: All work is to be carried out to the latest current British standards Codes of Practice and recognised working practices. All work and materials should comply with Health and Safety legislation and to be approved by the Local Authority Planning / Building Control Officer. All dimensions are in millimetres unless where explicitly shown otherwise. The contractor should check and clarify all dimensions as work proceeds and notify the design team of any discrepancies. Do not scale off the drawings, if in doubt ask. Avalon Chartered Town Planning are not liable for work undertaken prior to Full Planning Consent and/or Building Regulations Approval		